




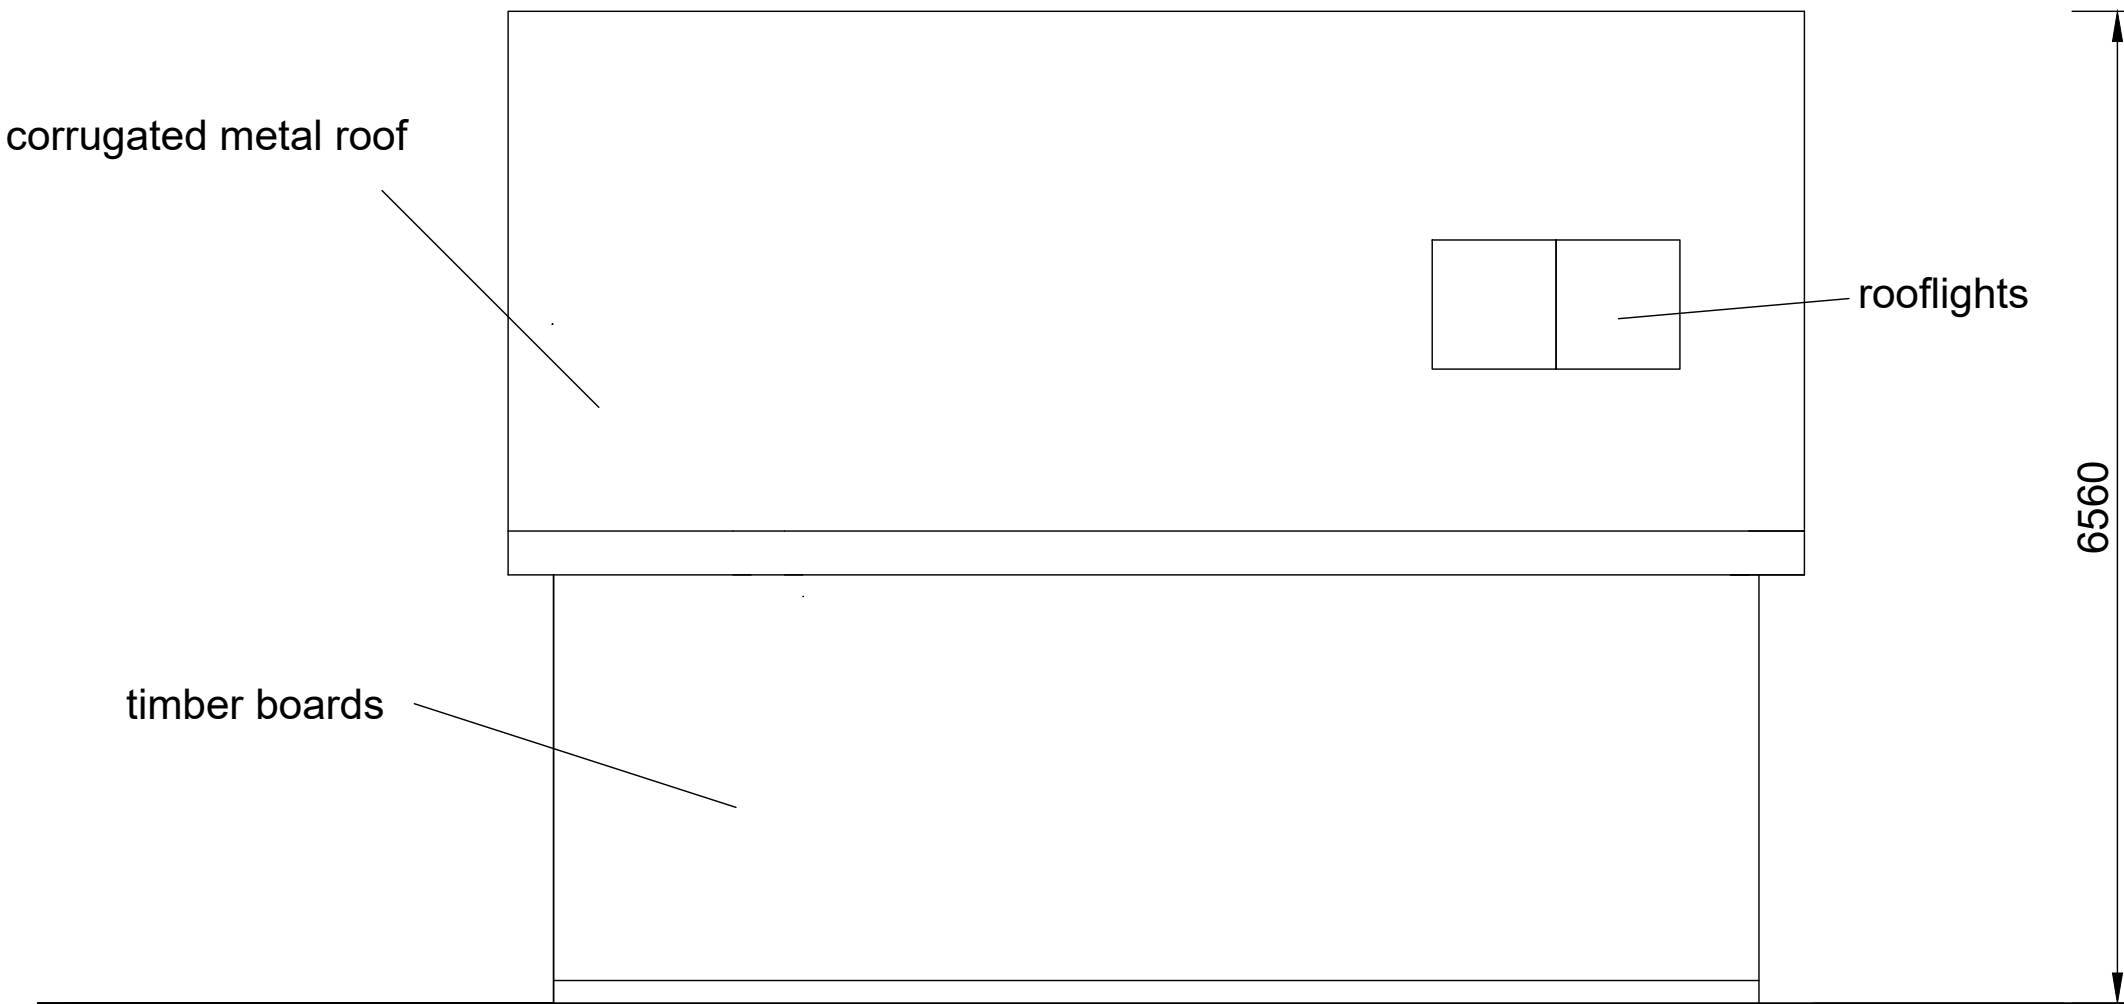


Side Elevation (East)

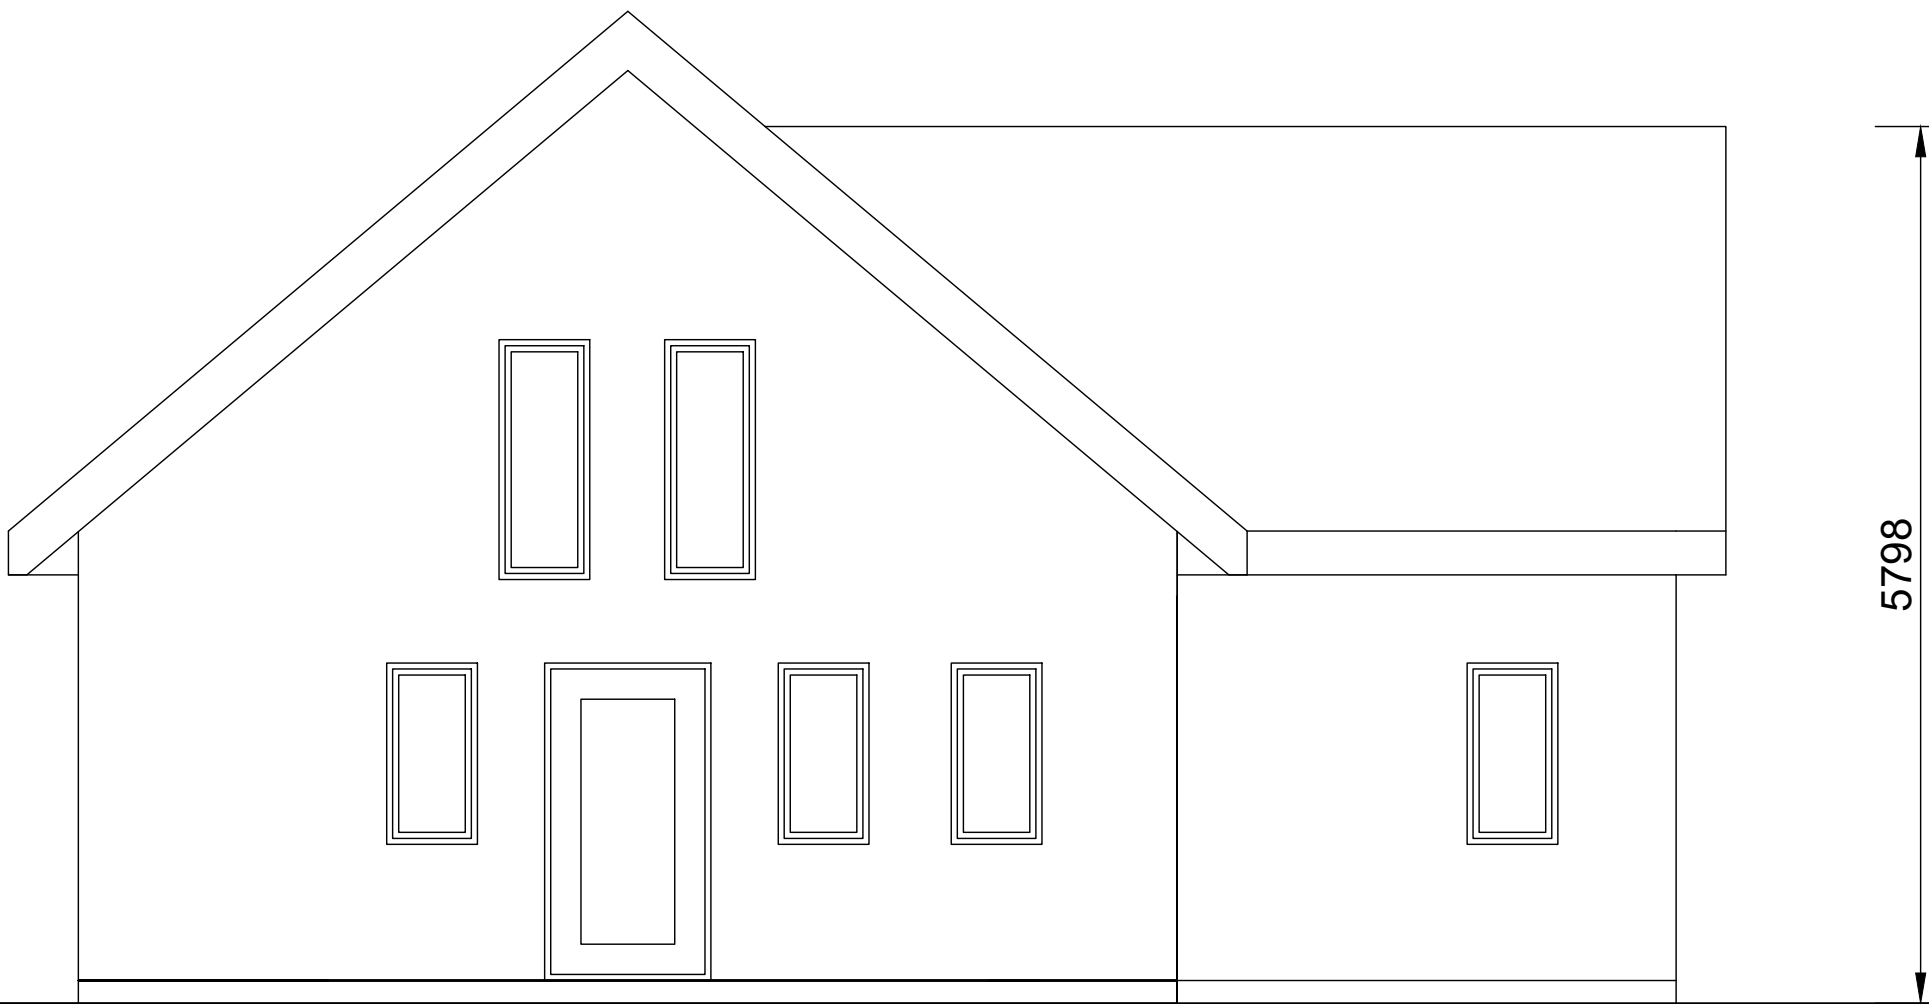


Front Elevation (North)

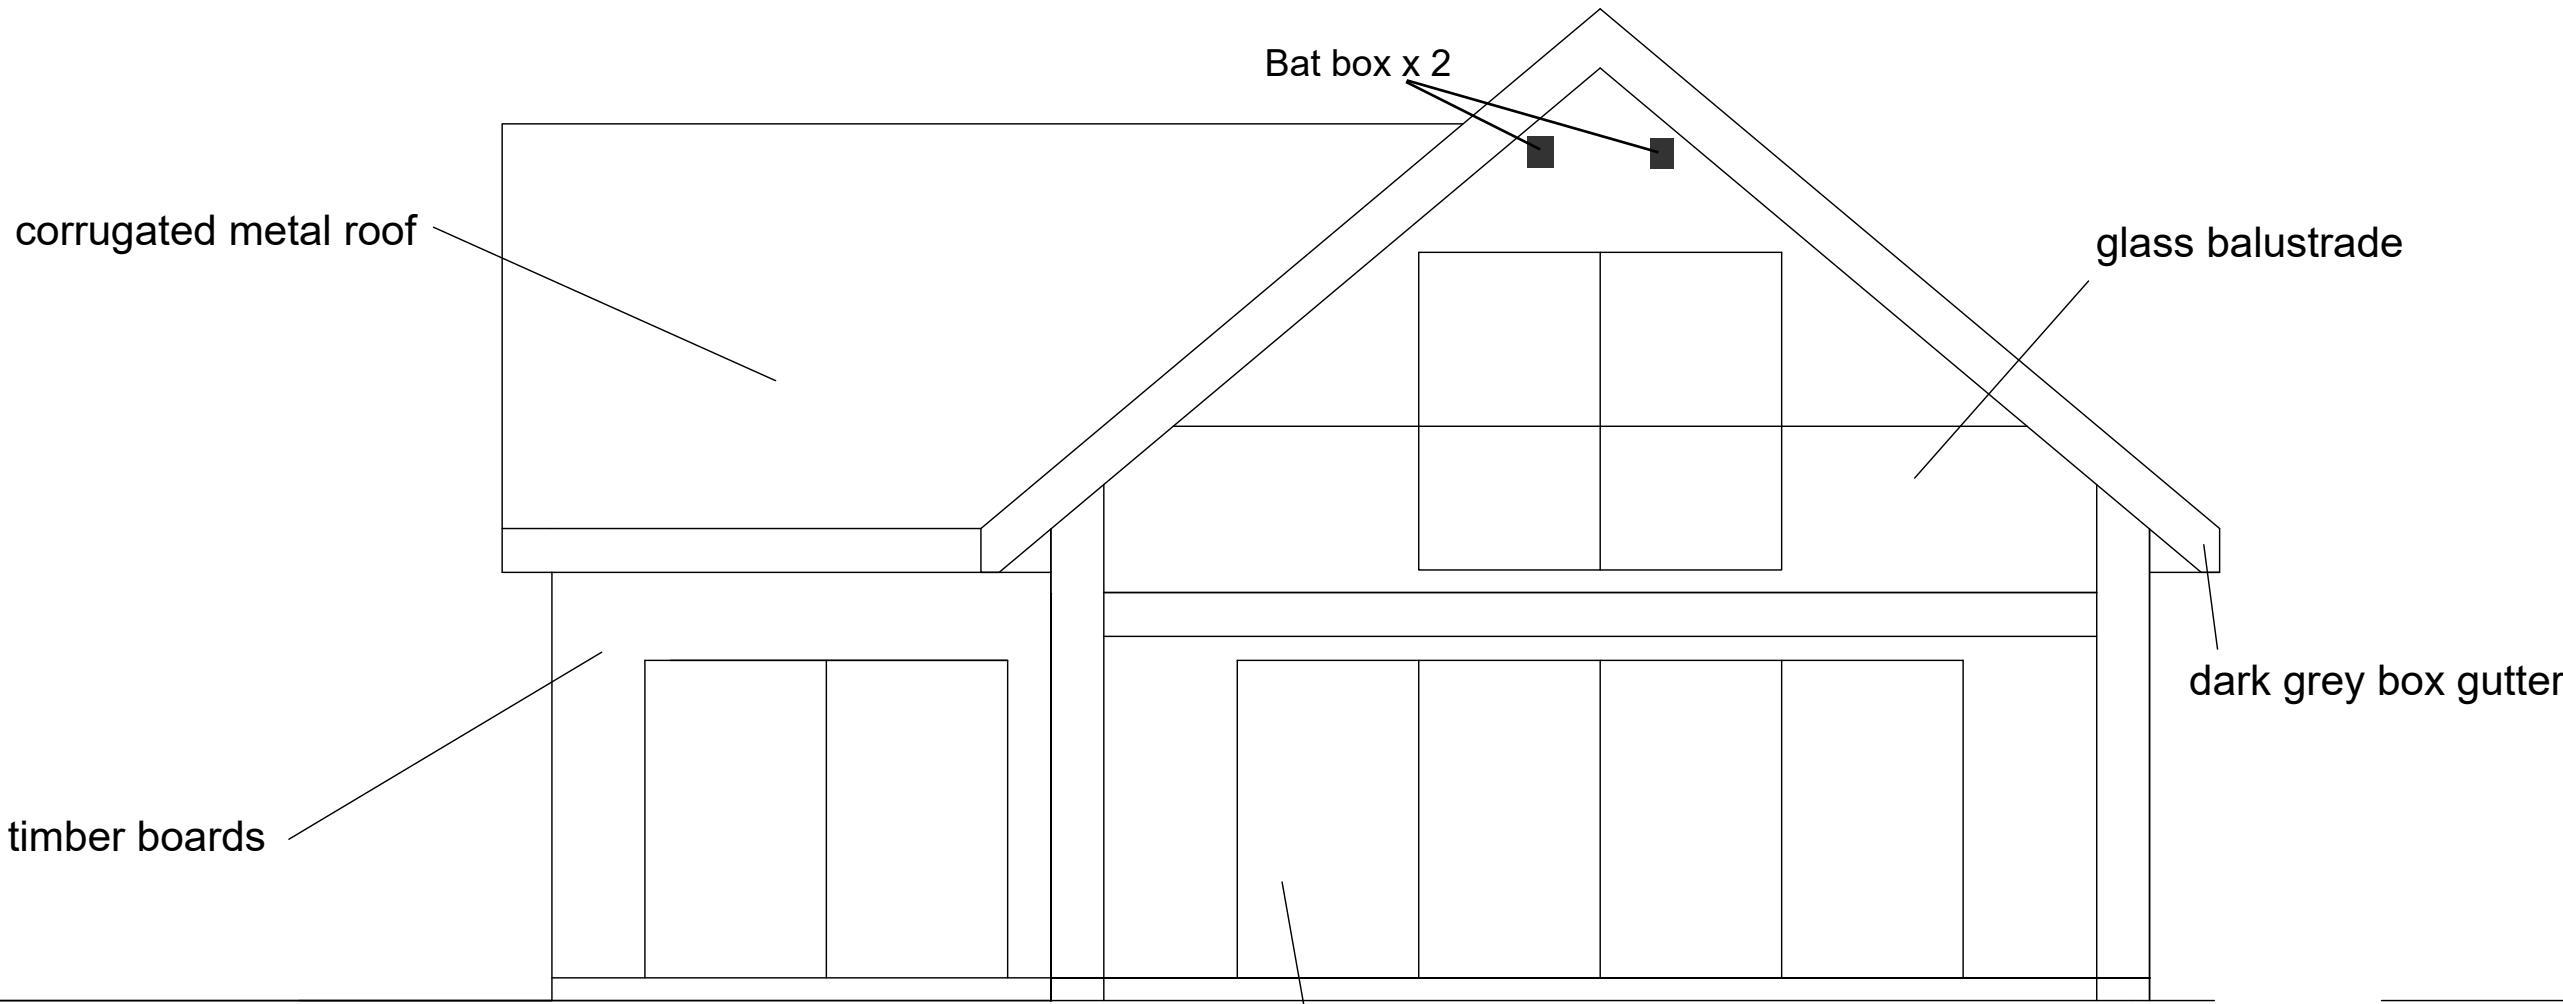

Rear Elevation (South)

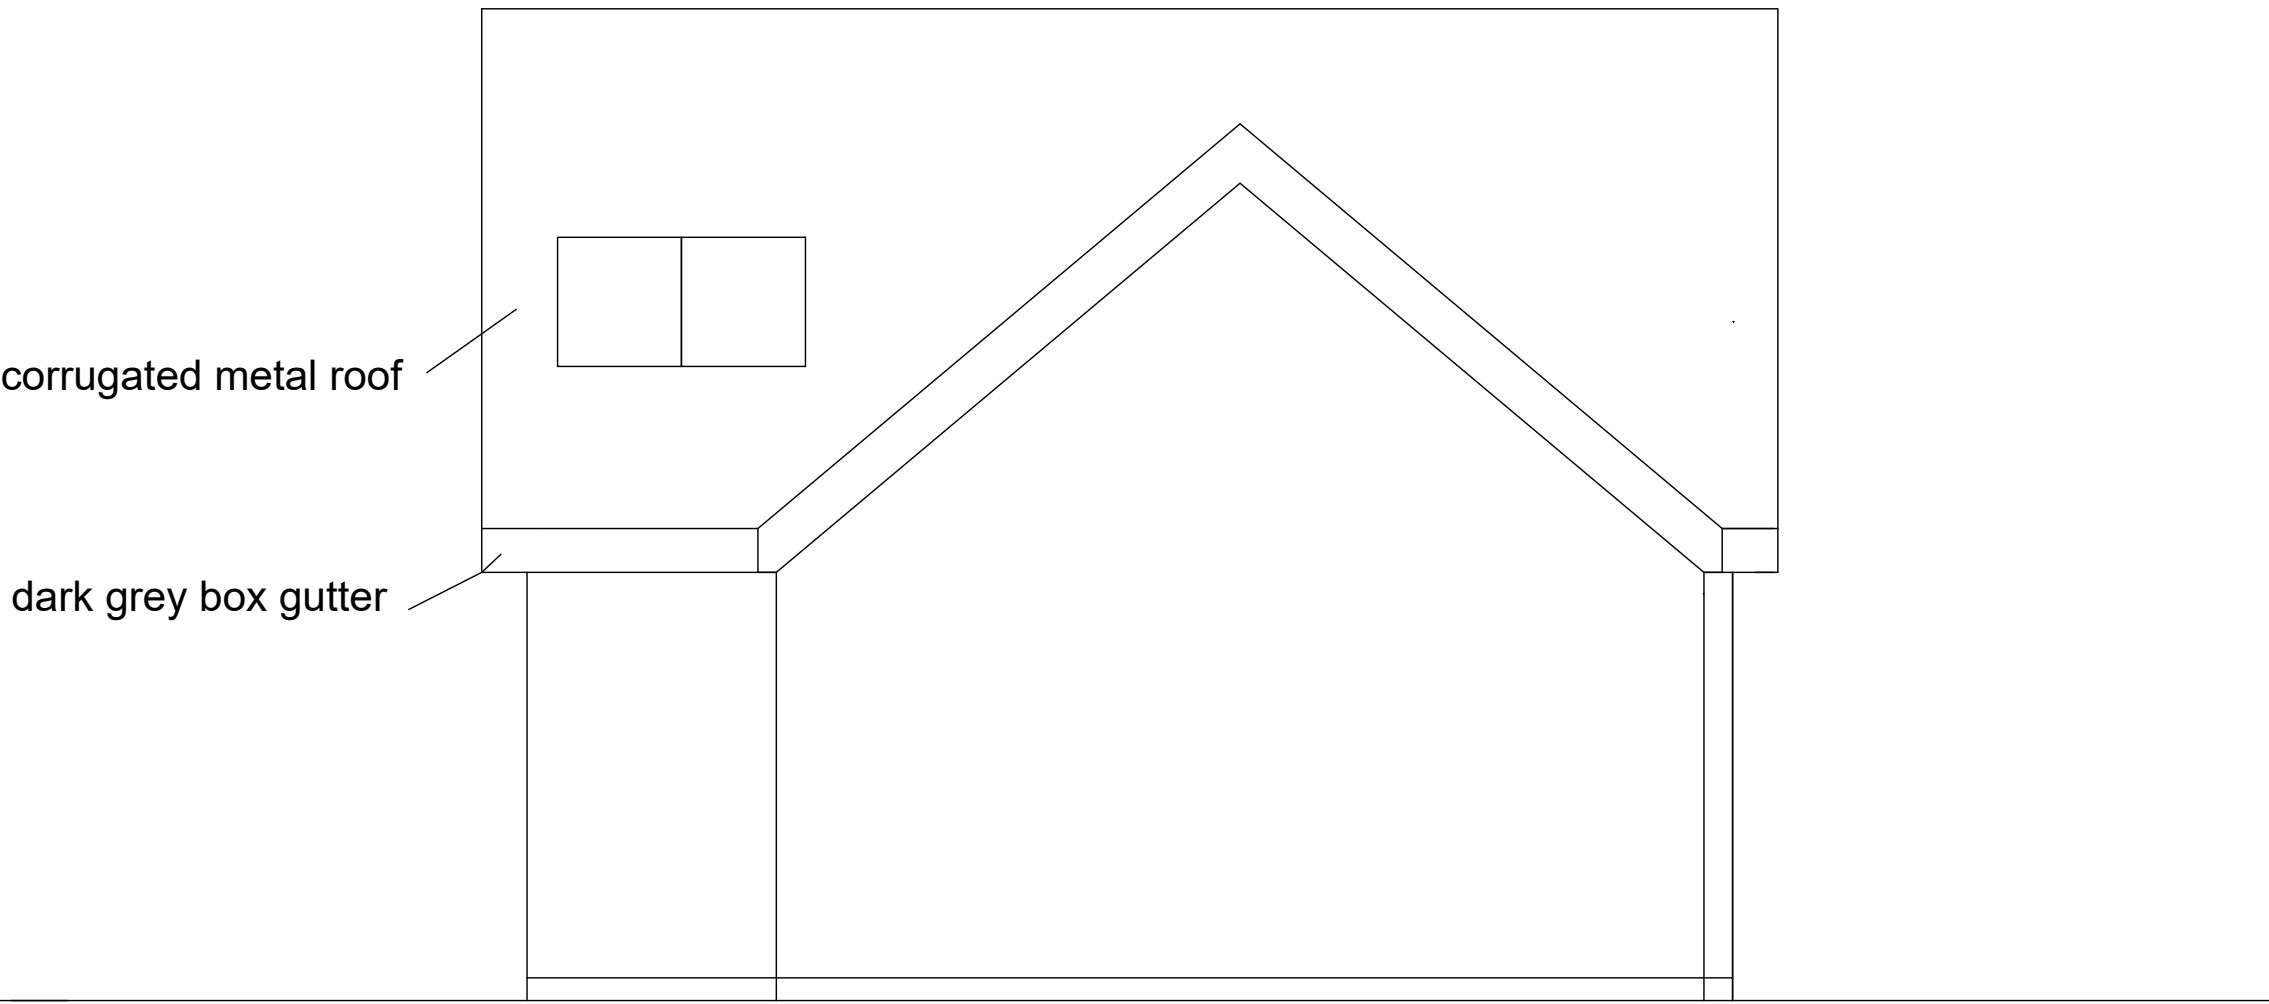

Side Elevation (West)

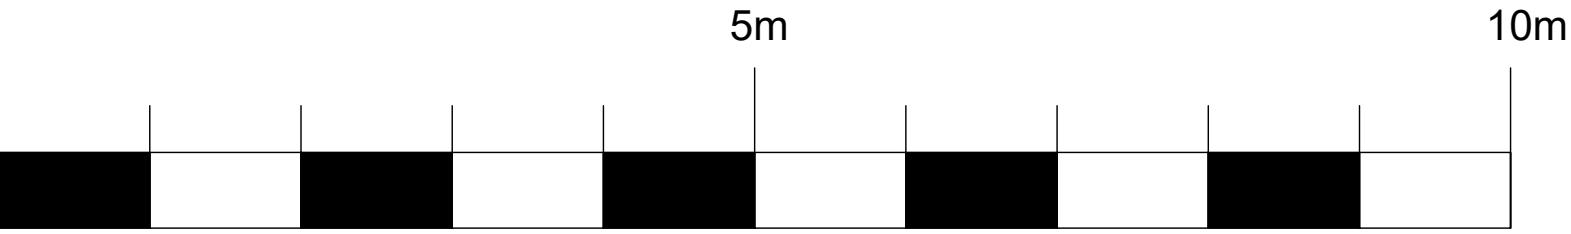

Scale Bar 1:50