

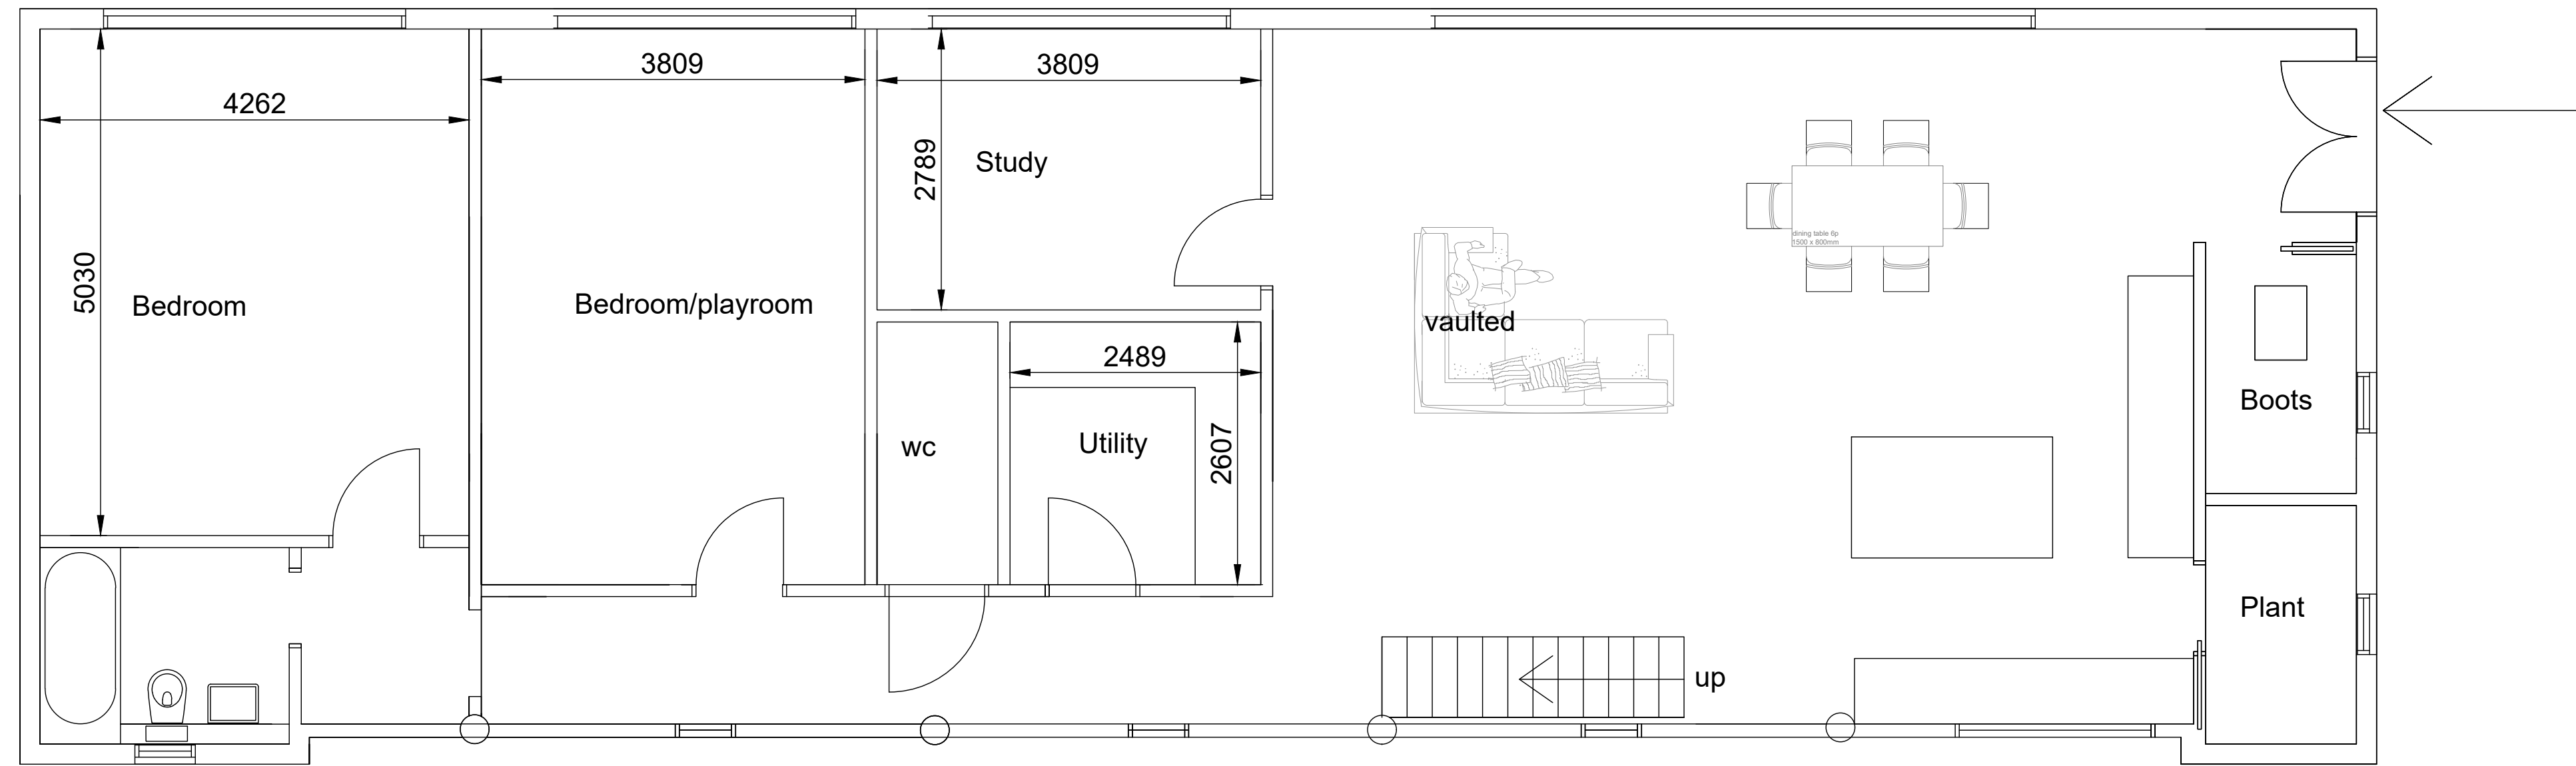


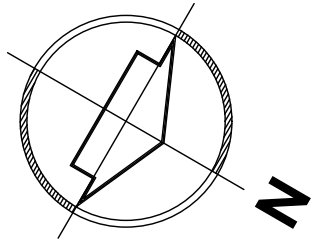


Area = 150 SQM
5 BED / 7 PERSON HOUSE
Ground Floor

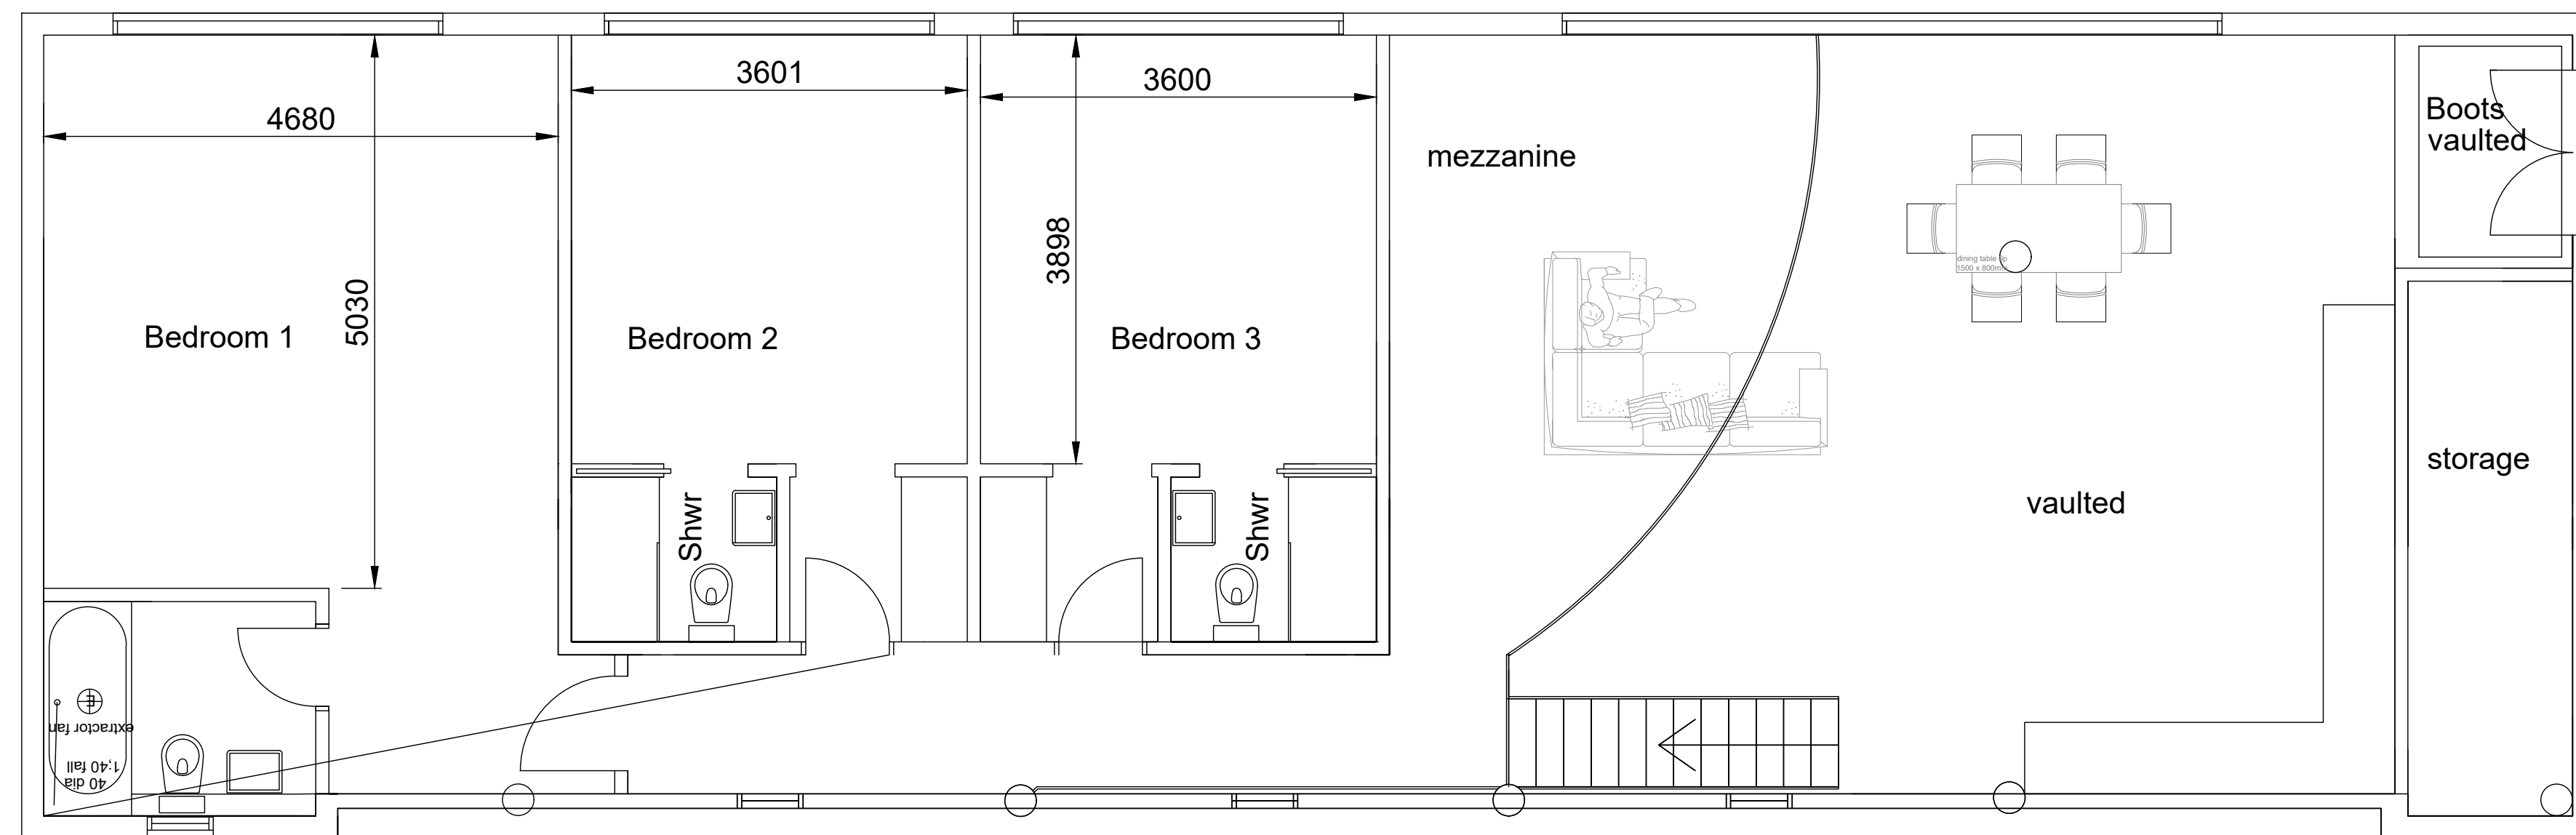

First Floor
Area = 103 SQM

scheme A

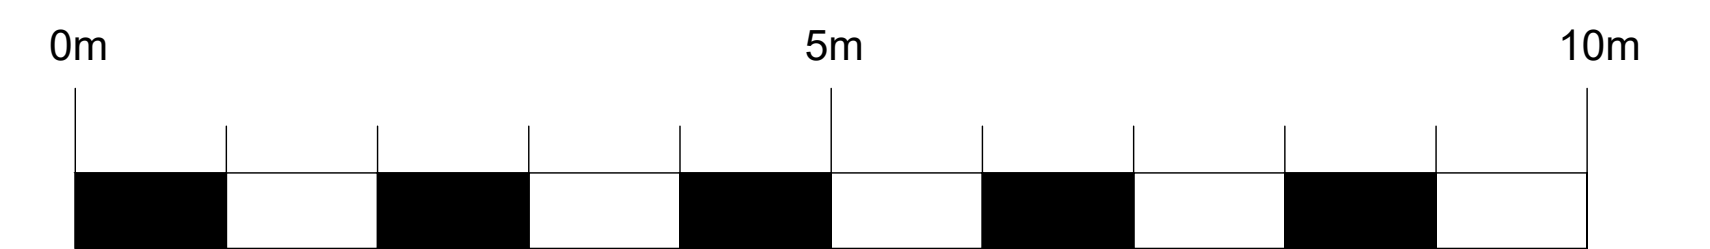

Scale Bar 1:50