




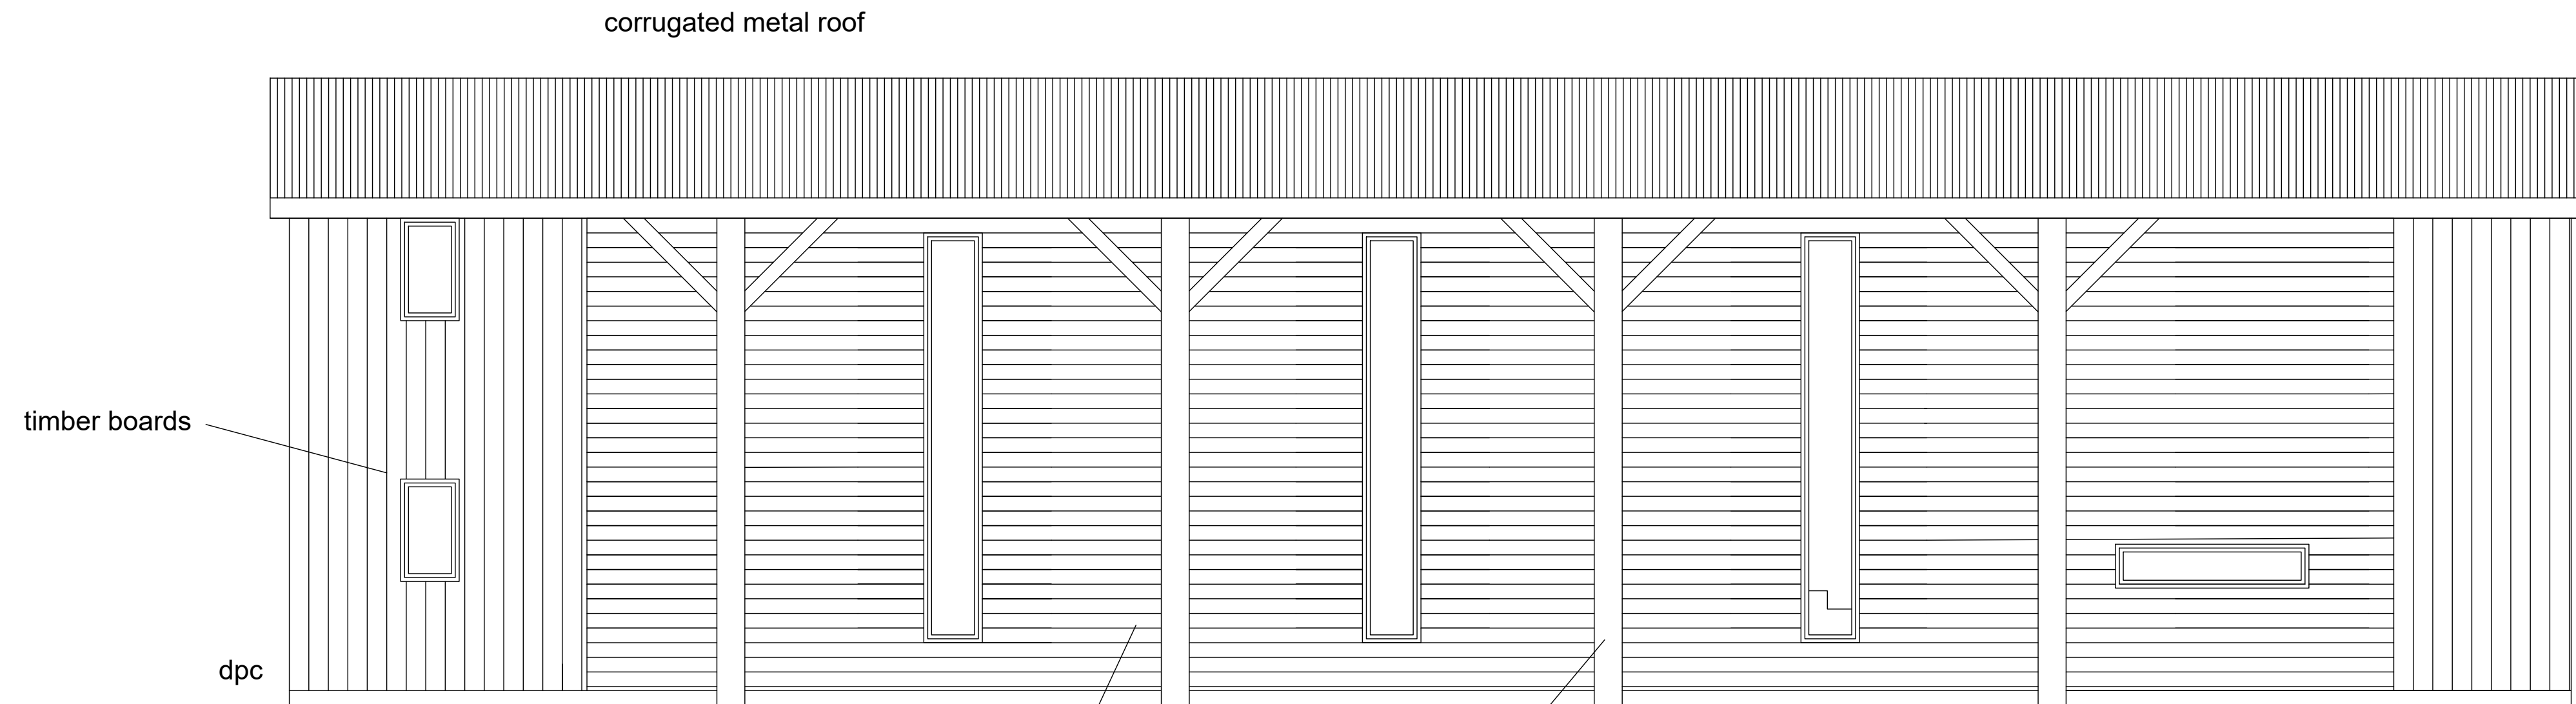


Front Elevation

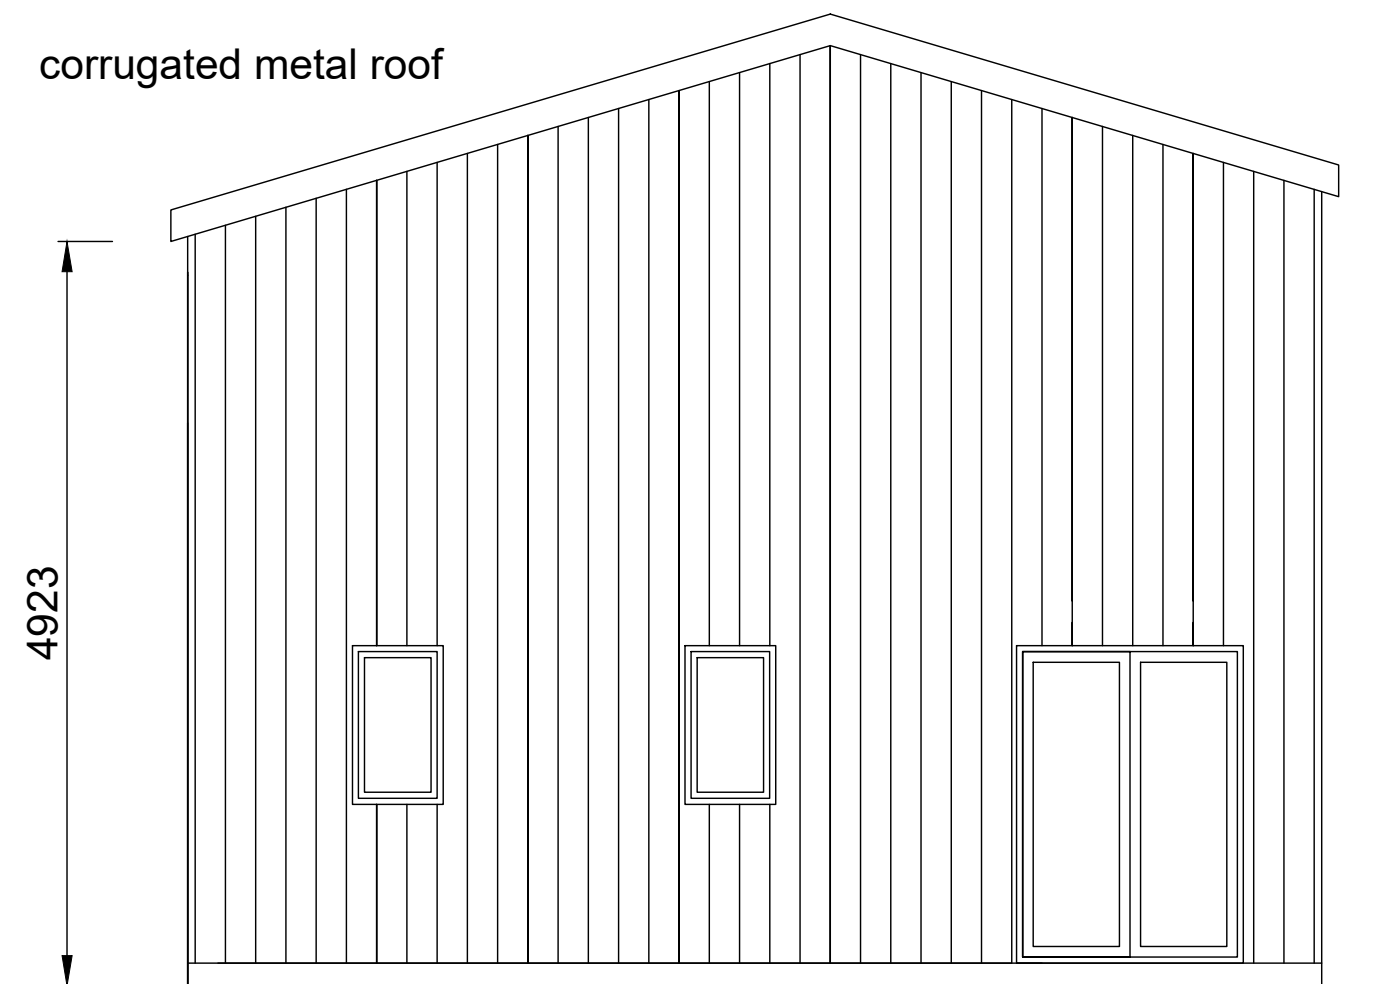

Side Elevation

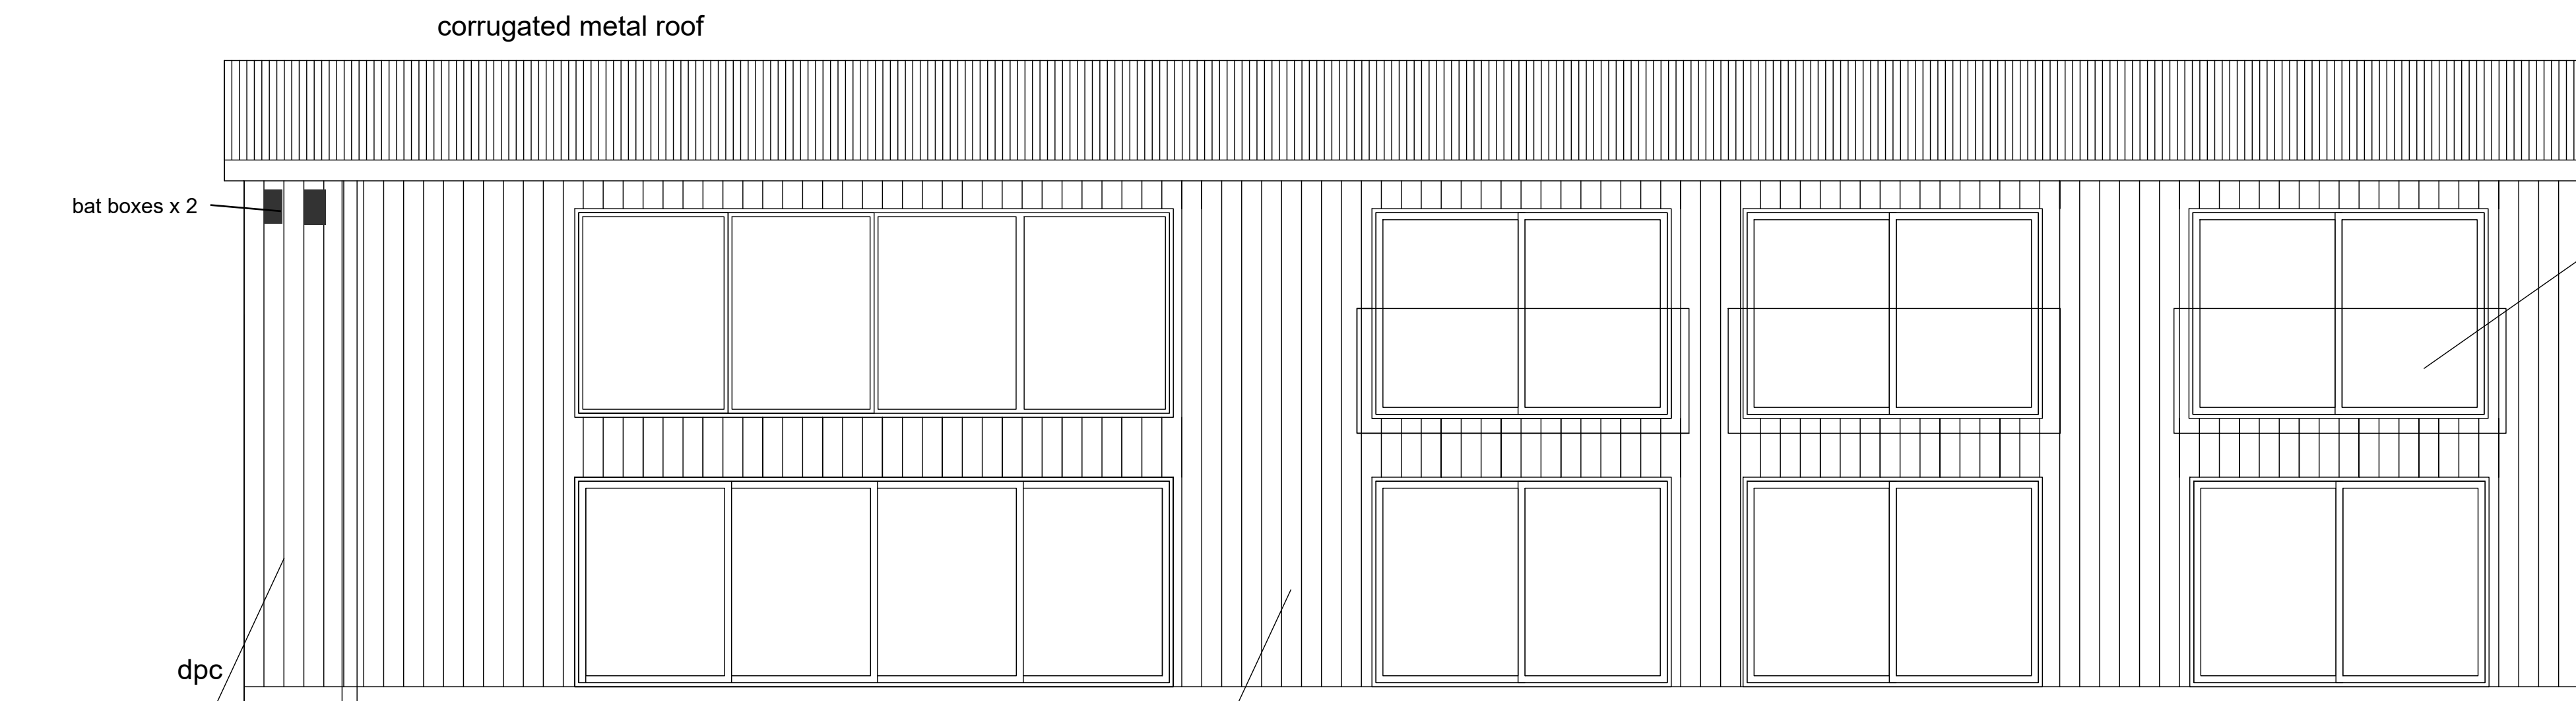

Rear Elevation

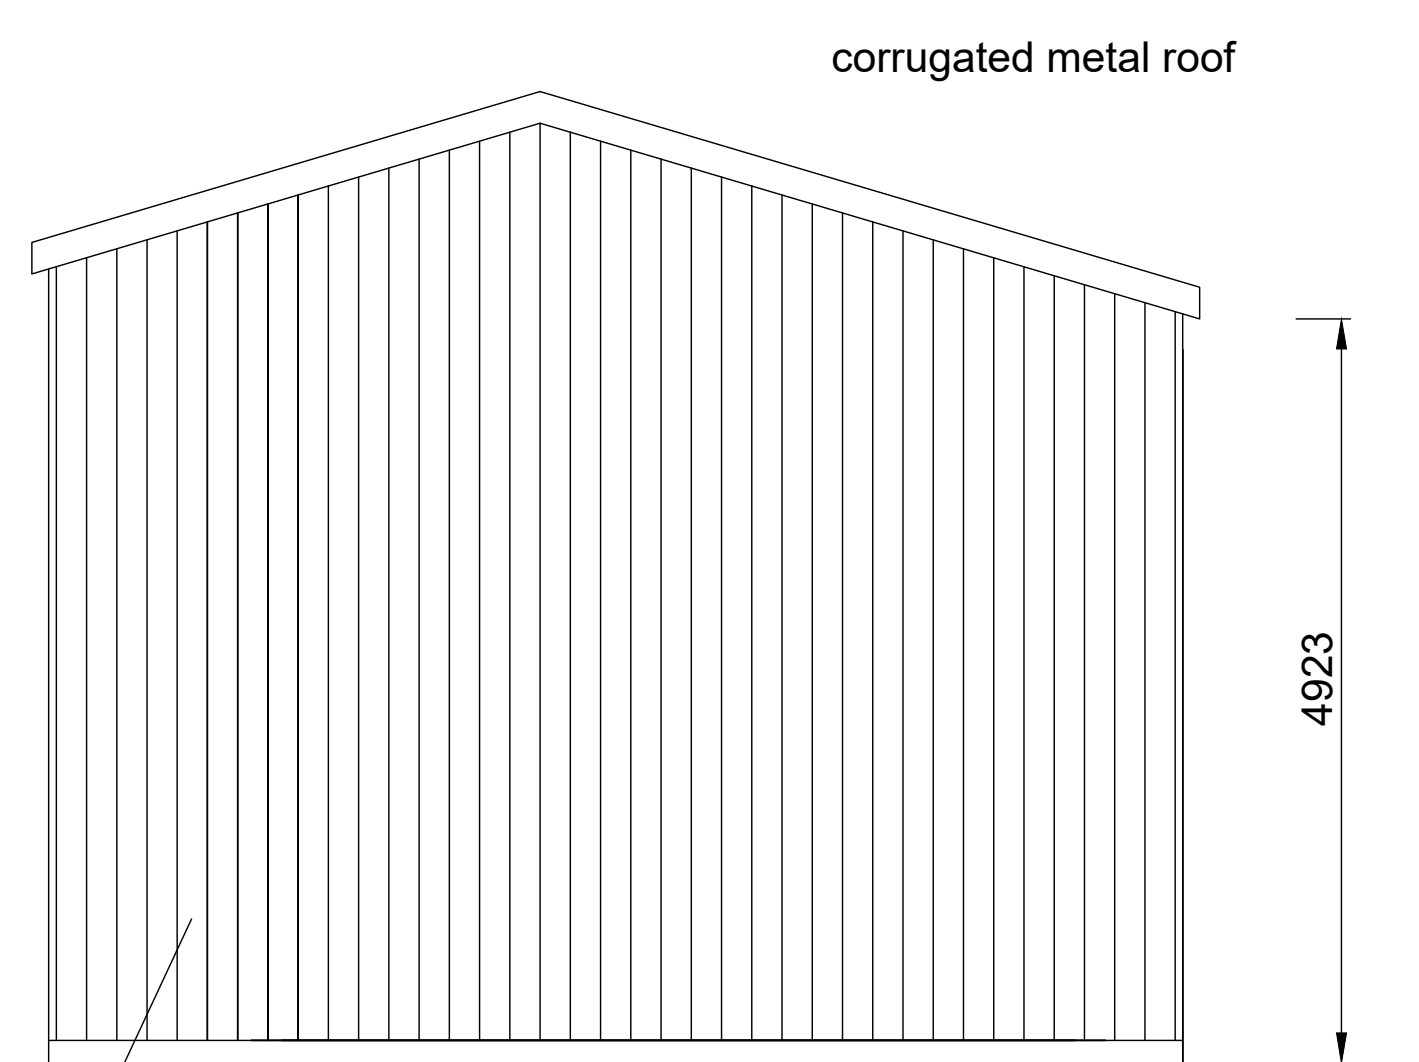

Side Elevation facing Mill Farm

scheme A

