METRES

0 5

SCALE

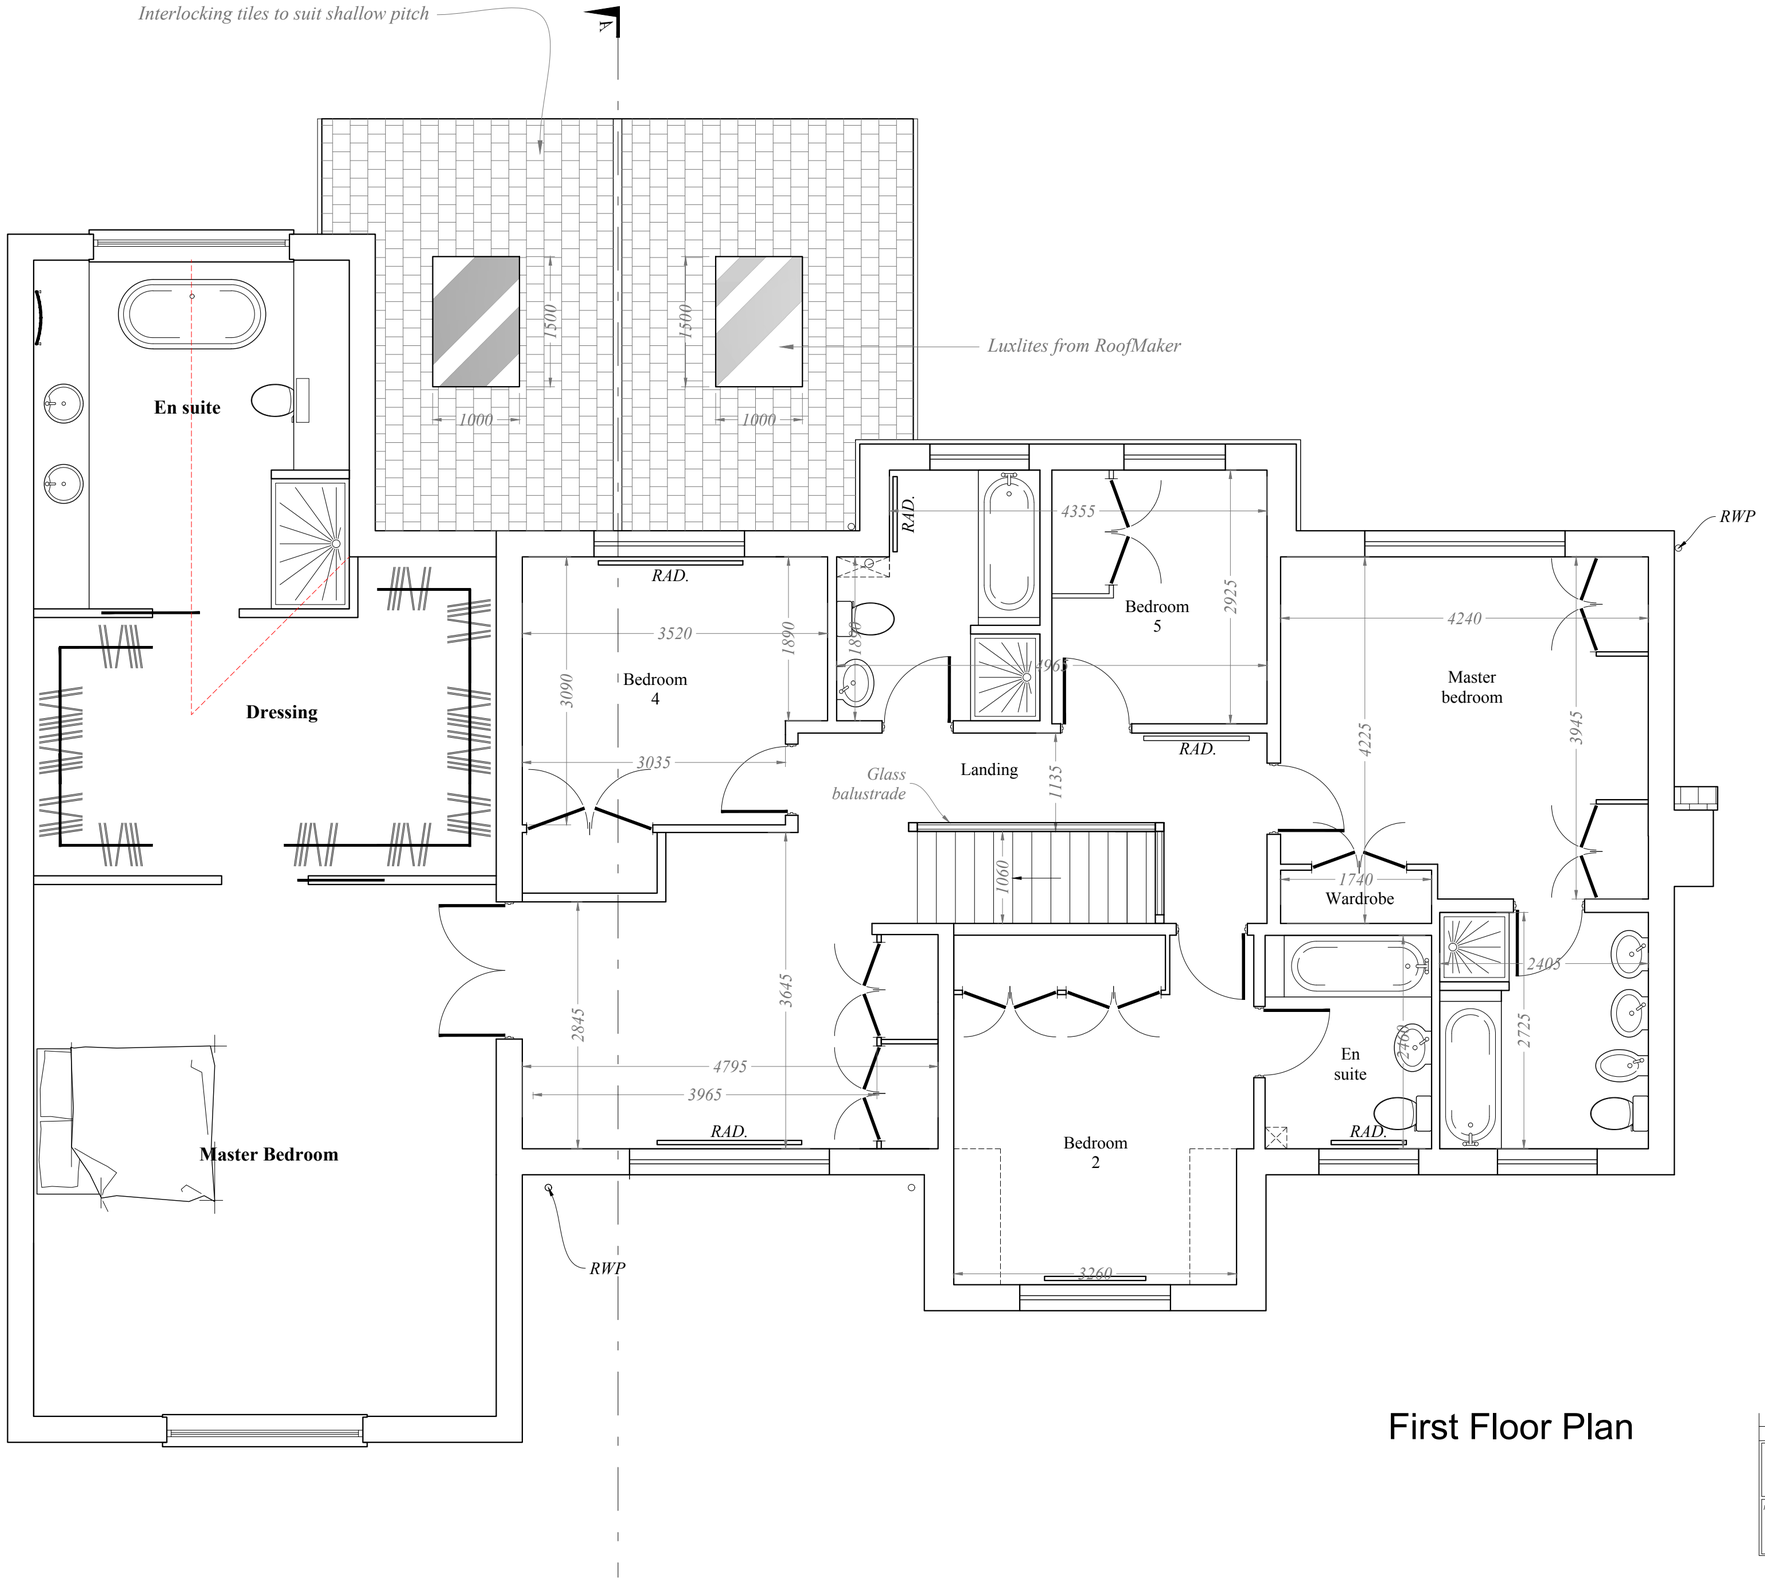


# First Floor Plan

| rev | date | description |
|---|---|---|


RB Design

Corner Cottage, The Limes,Felbridge RH19 2QY

Tel: 01342 523 766 Mob 07988 998 928 e.mail: info@rossbowditchdesign.co.uk


| | | | |
|---|---|---|---|
| project: Melford House, 30 Rookwood Park, Horsham, West Sussex, RH12 1UB | drawing: WORKS | date: 01.08.26 | job no |
| client: Mr & Mrs Bangle | PLANS PROPOSED | scale @: 1:50 | dwg no: PLN 06 rev. |