METRES

0 5

SCALE

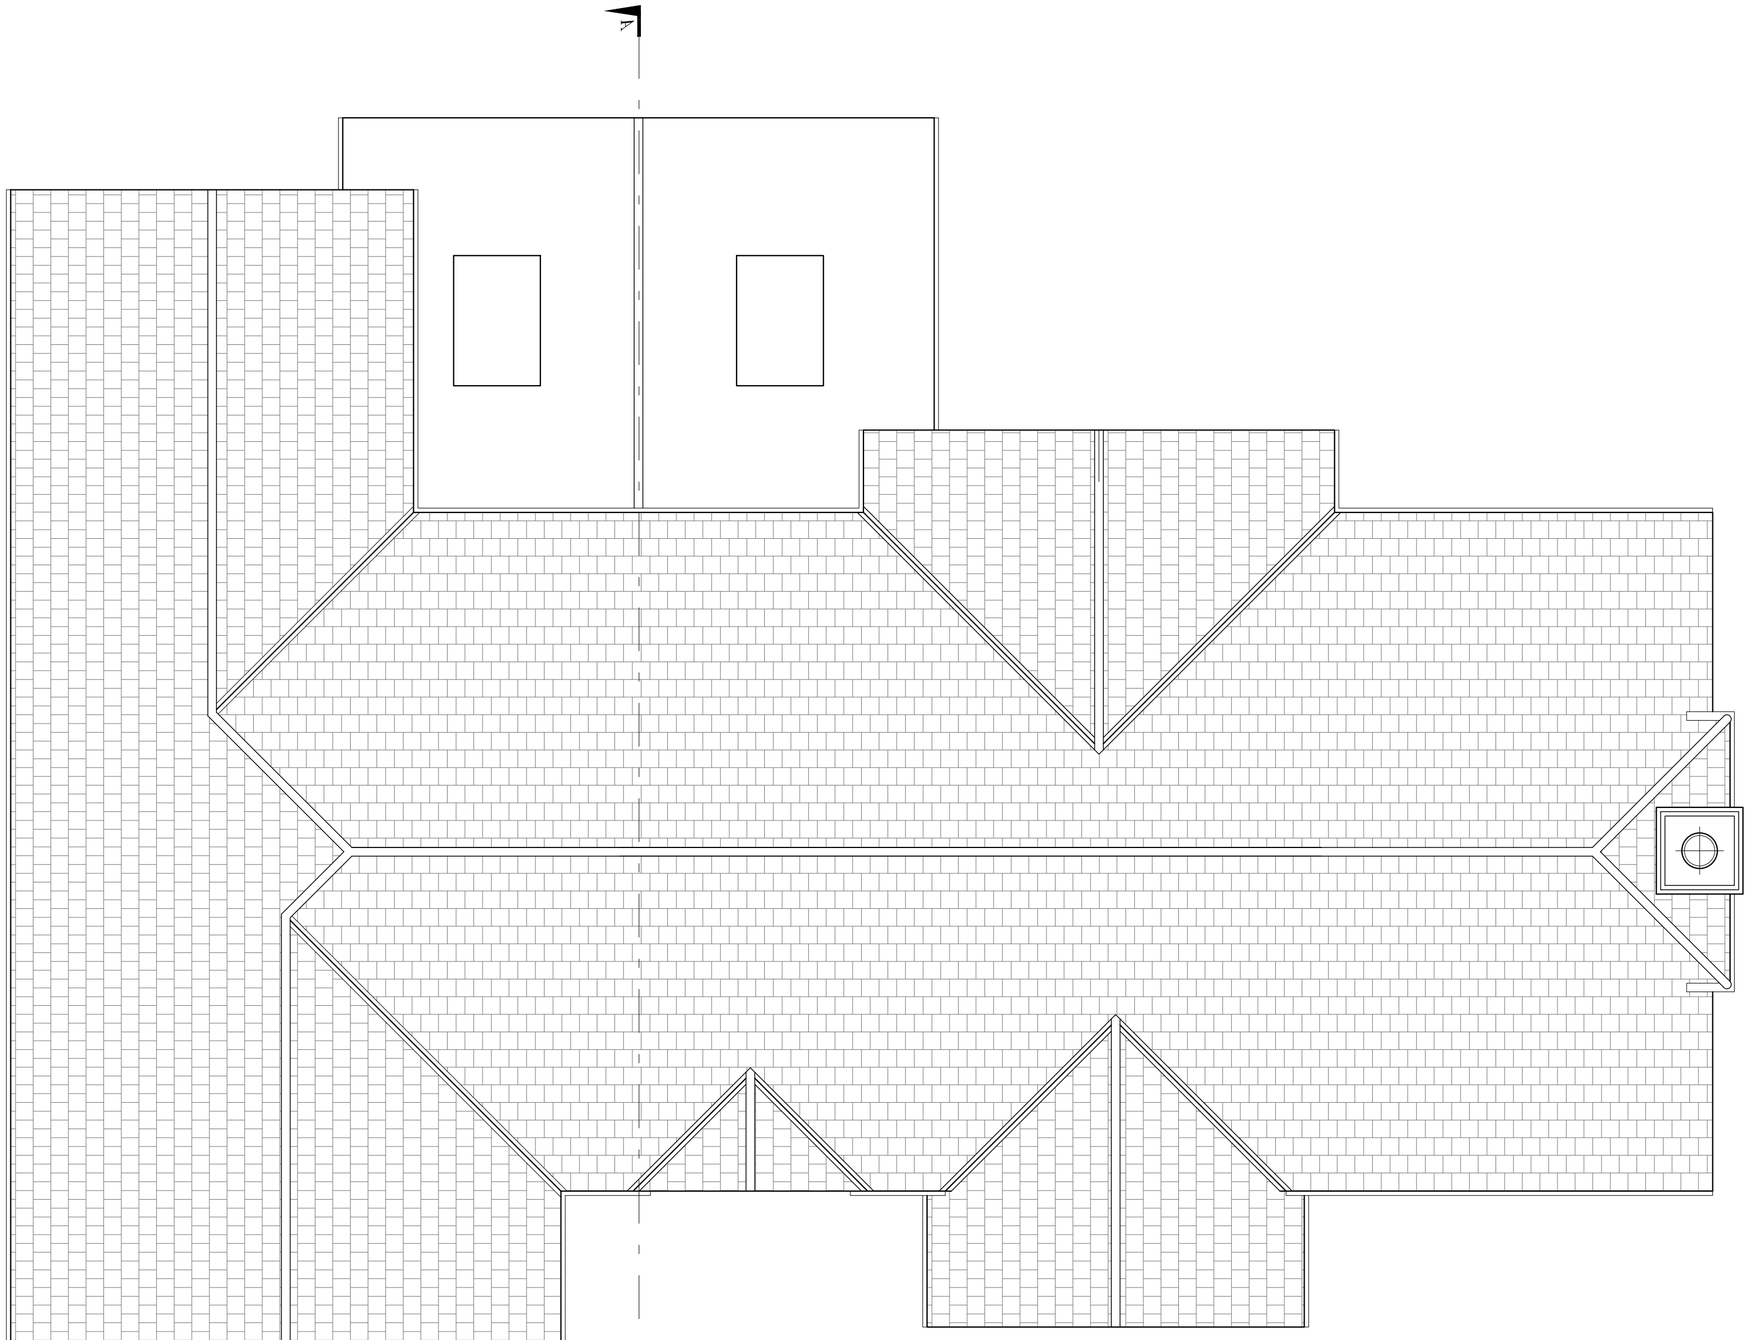

Roof Plan

rev	date	description

RB Design

Corner Cottage, The Limes,Felbridge RH19 2QY

Tel: 01342 523 766 Mob 07988 998 928 e.mail: info@rossbowditchdesign.co.uk

project Melford House, 30 Rookwood Park, Horsham, West Sussex, RH12 1UB	*drawing* *WORKS*	*date* *01.08.26*	*job no*
client Mr & Mrs Bangle	*PLANS PROPOSED*	*scale @* *1:50*	*drwg no* *PLN 07* *REV*