METRES

0 5

SCALE

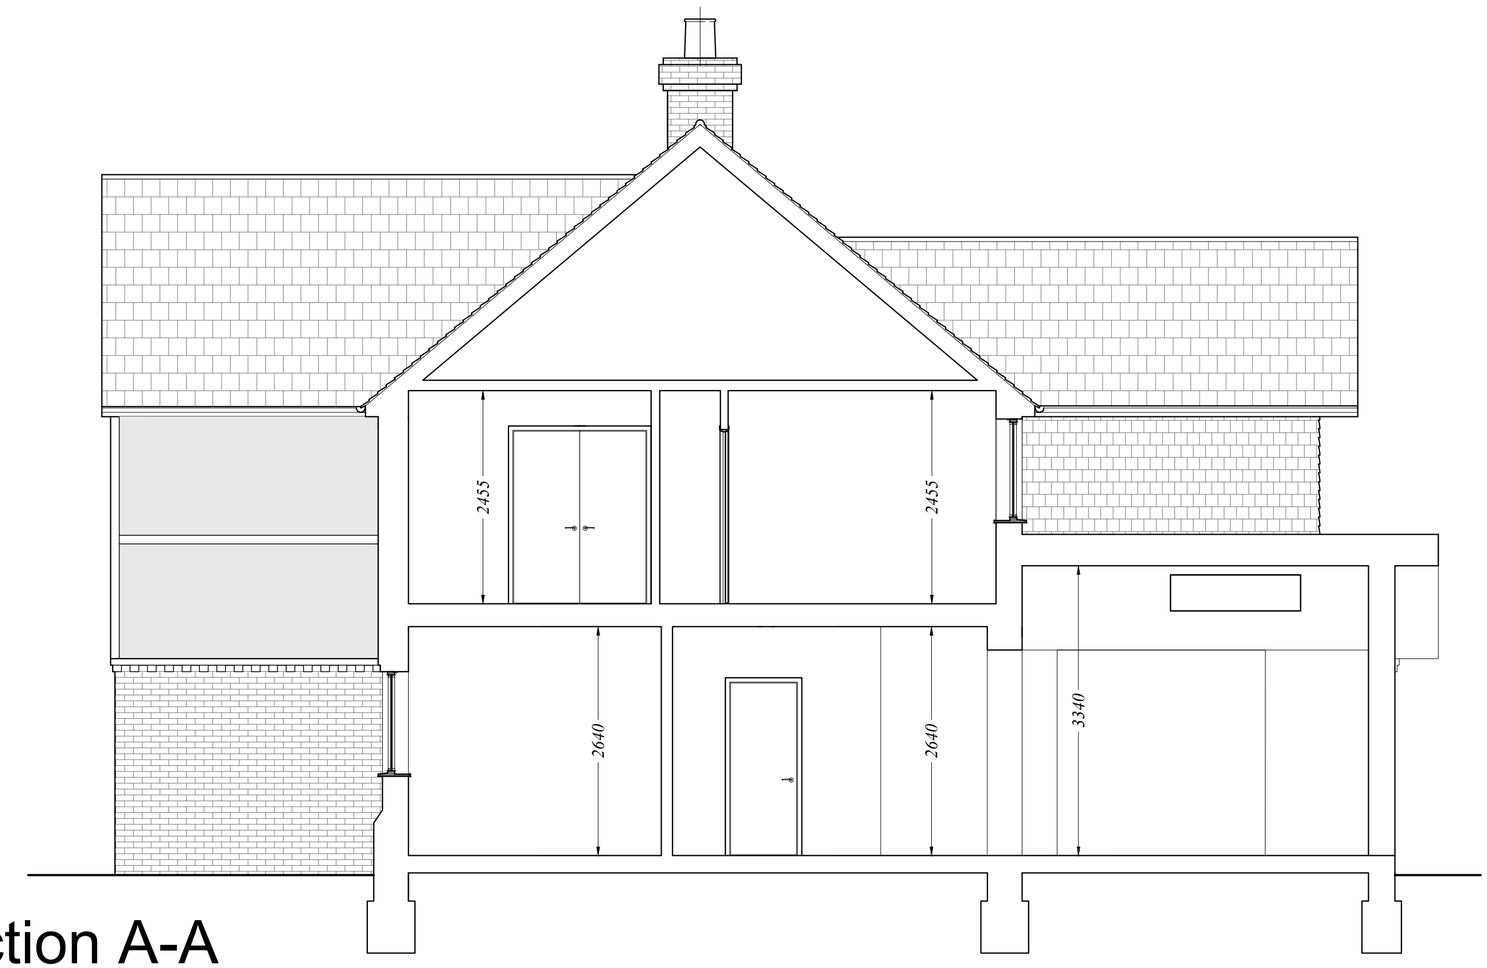

Section A-A

rev	date	description

RB Design
Corner Cottage, The Limes,Felbridge RH19 2QY
Tel: 01342 523 766 Mob 07988 998 928 e.mail: info@rossbowditchdesign.co.uk

project	drawing	date	job no
Melford House, 30 Rookwood Park, Horsham, West Sussex, RH12 1UB	WORKS	01.08.26	
client Mr & Mrs Bangle	SECTION A-A PROPOSED	scale @ 1:50	dwg no PLN 09 rev