



West

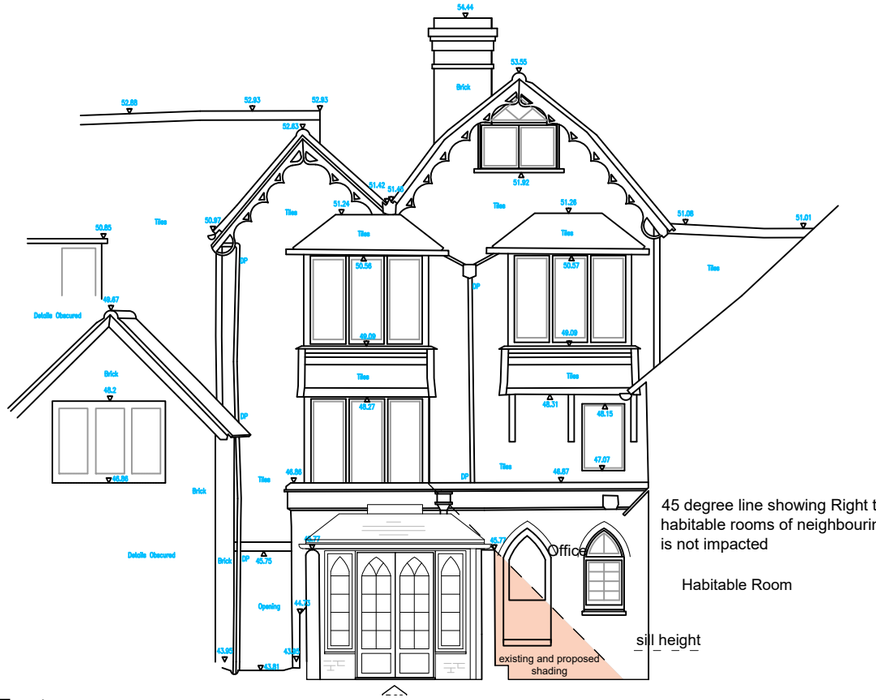


45 degree line showing Right to Light to habitable rooms of neighbouring property is not impacted

East

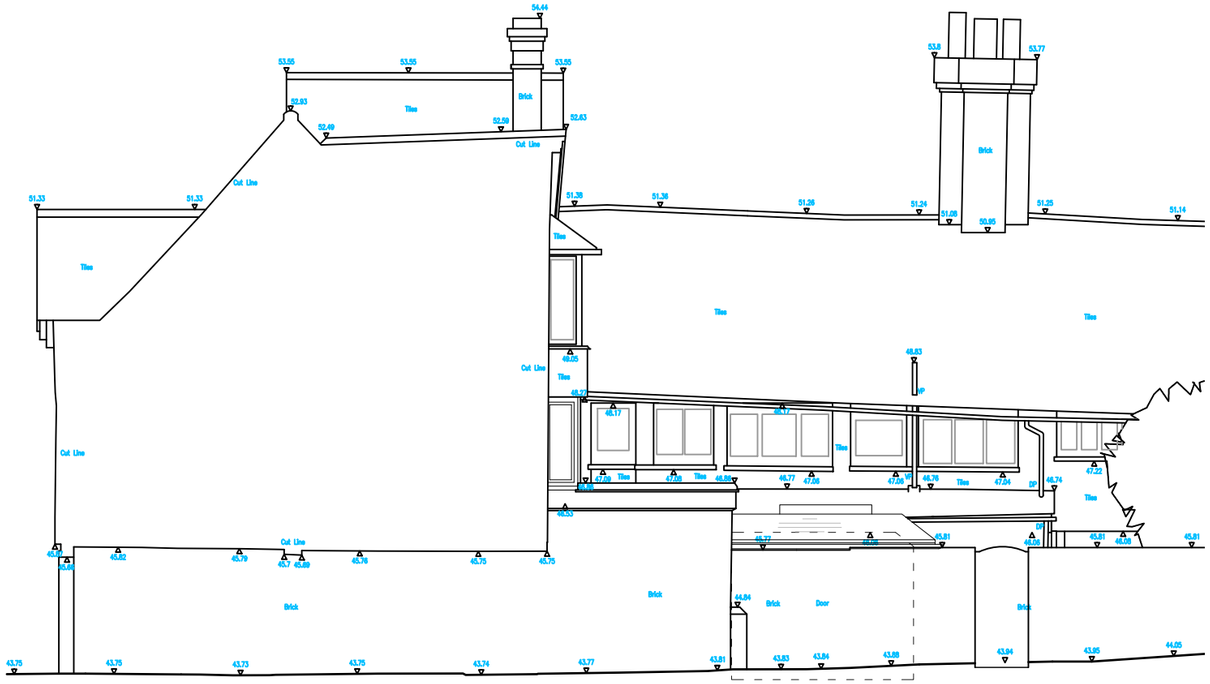

South

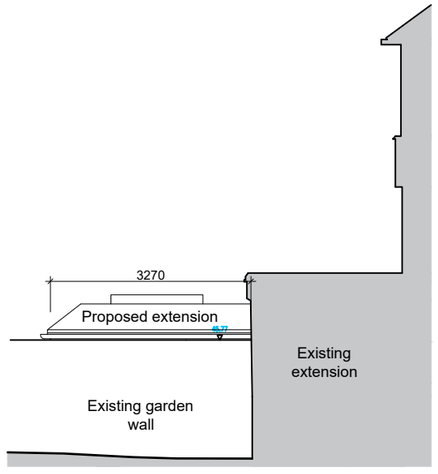

North

0 1 2 3 4 5 10

SCALE BAR 1:100

Proposed Elevations

Scale 1:100

Do not scale from this drawing. Figured dimensions only to be taken. Check all dimenions prior to setting out. Report all discrepancies to the Architect.

Revisions

A updated following Pre-app comments 07.01.25 CB

B updated following discussions with neighbour 31.03.25 CB

Robin Nugent Architects
Chartered Architects ©
Castle Barn Sedgwick Horsham
West Sussex RH13 6QJ

T: 01403 734858 F: 01403 738368
E: robin@robinnugentarchitects.co.uk
W: www.robinnugentarchitects.co.uk

Client:
Mr and Mrs Lambert

Project:
12 Causeway, Horsham, RH12 1EH

Drawing Title:
Proposed Elevations

Scale: 1:100 @ A3
Date: Oct 24
Drawn by: CLB

Drawing No: 24877/220
Revision: B

< Original size 60mm - A3 at full size >