



1 Wildflower Grassland
Scale: 1:20

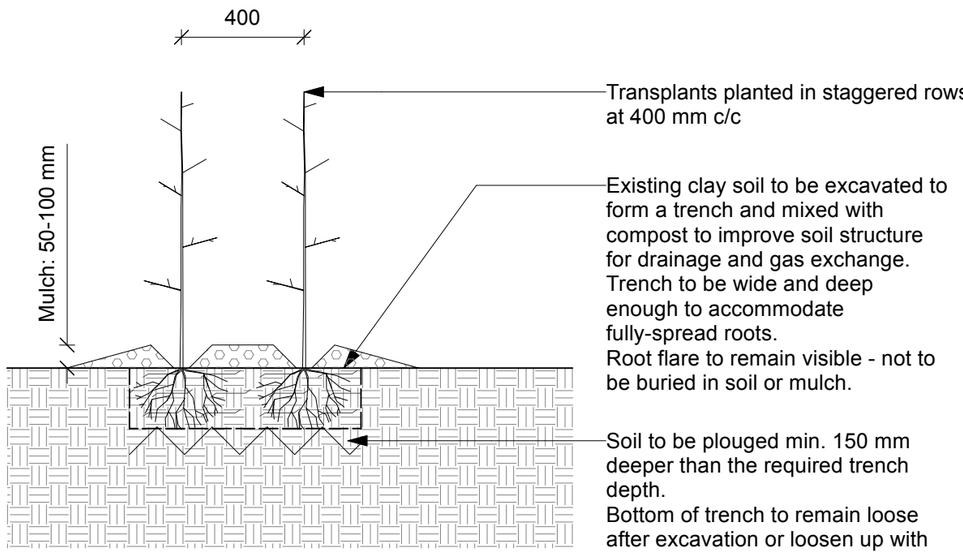

2 Native Hedge Planting - Typical Detail
Scale: 1:20

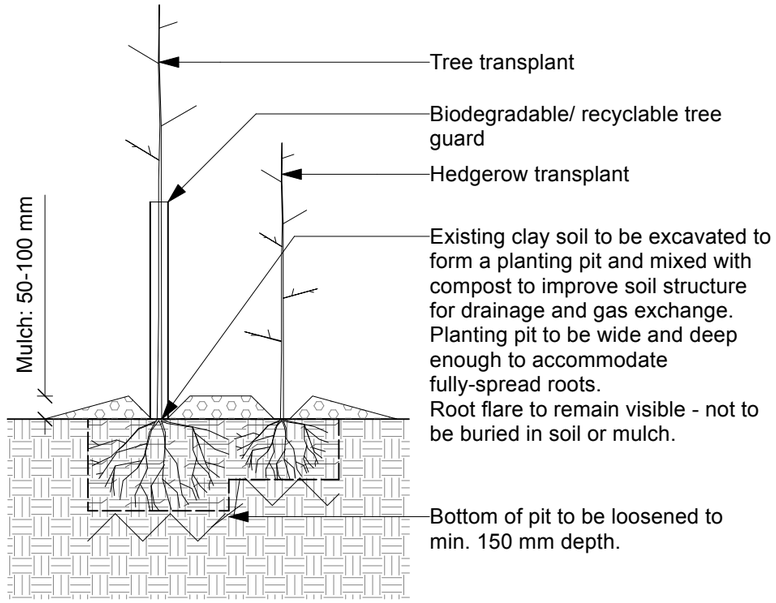

3 Hedgerow Tree Planting - Typical Detail
Scale: 1:20

Copyright © 2025 LArch - Landscape Consultancy and Design Ltd.

Client
Mr. John Newman

Project
Whitebreads Farm
Stane Street, Slinfold, West Sussex

Landscape Consultancy and Design Ltd
E: contact@larchconsultancydesign.co.uk
W: larchconsultancydesign.co.uk

PLANNING

Rev	Date	Description	By
P02	19/03/2025	Revised to reflect specification	MZ
P01	10/03/2025	Issued for Planning	MZ

Scale 1:20@A3 *Drawn* MZ *Date* 10/03/2025

Drawing Title
Planting Details

LArch Project Ref. **LAR2505**
Discipline **LAN** *Form* **DRA**
Number **6020**
Revision **P02**