Front Elevation - Proposed 1:100@A3

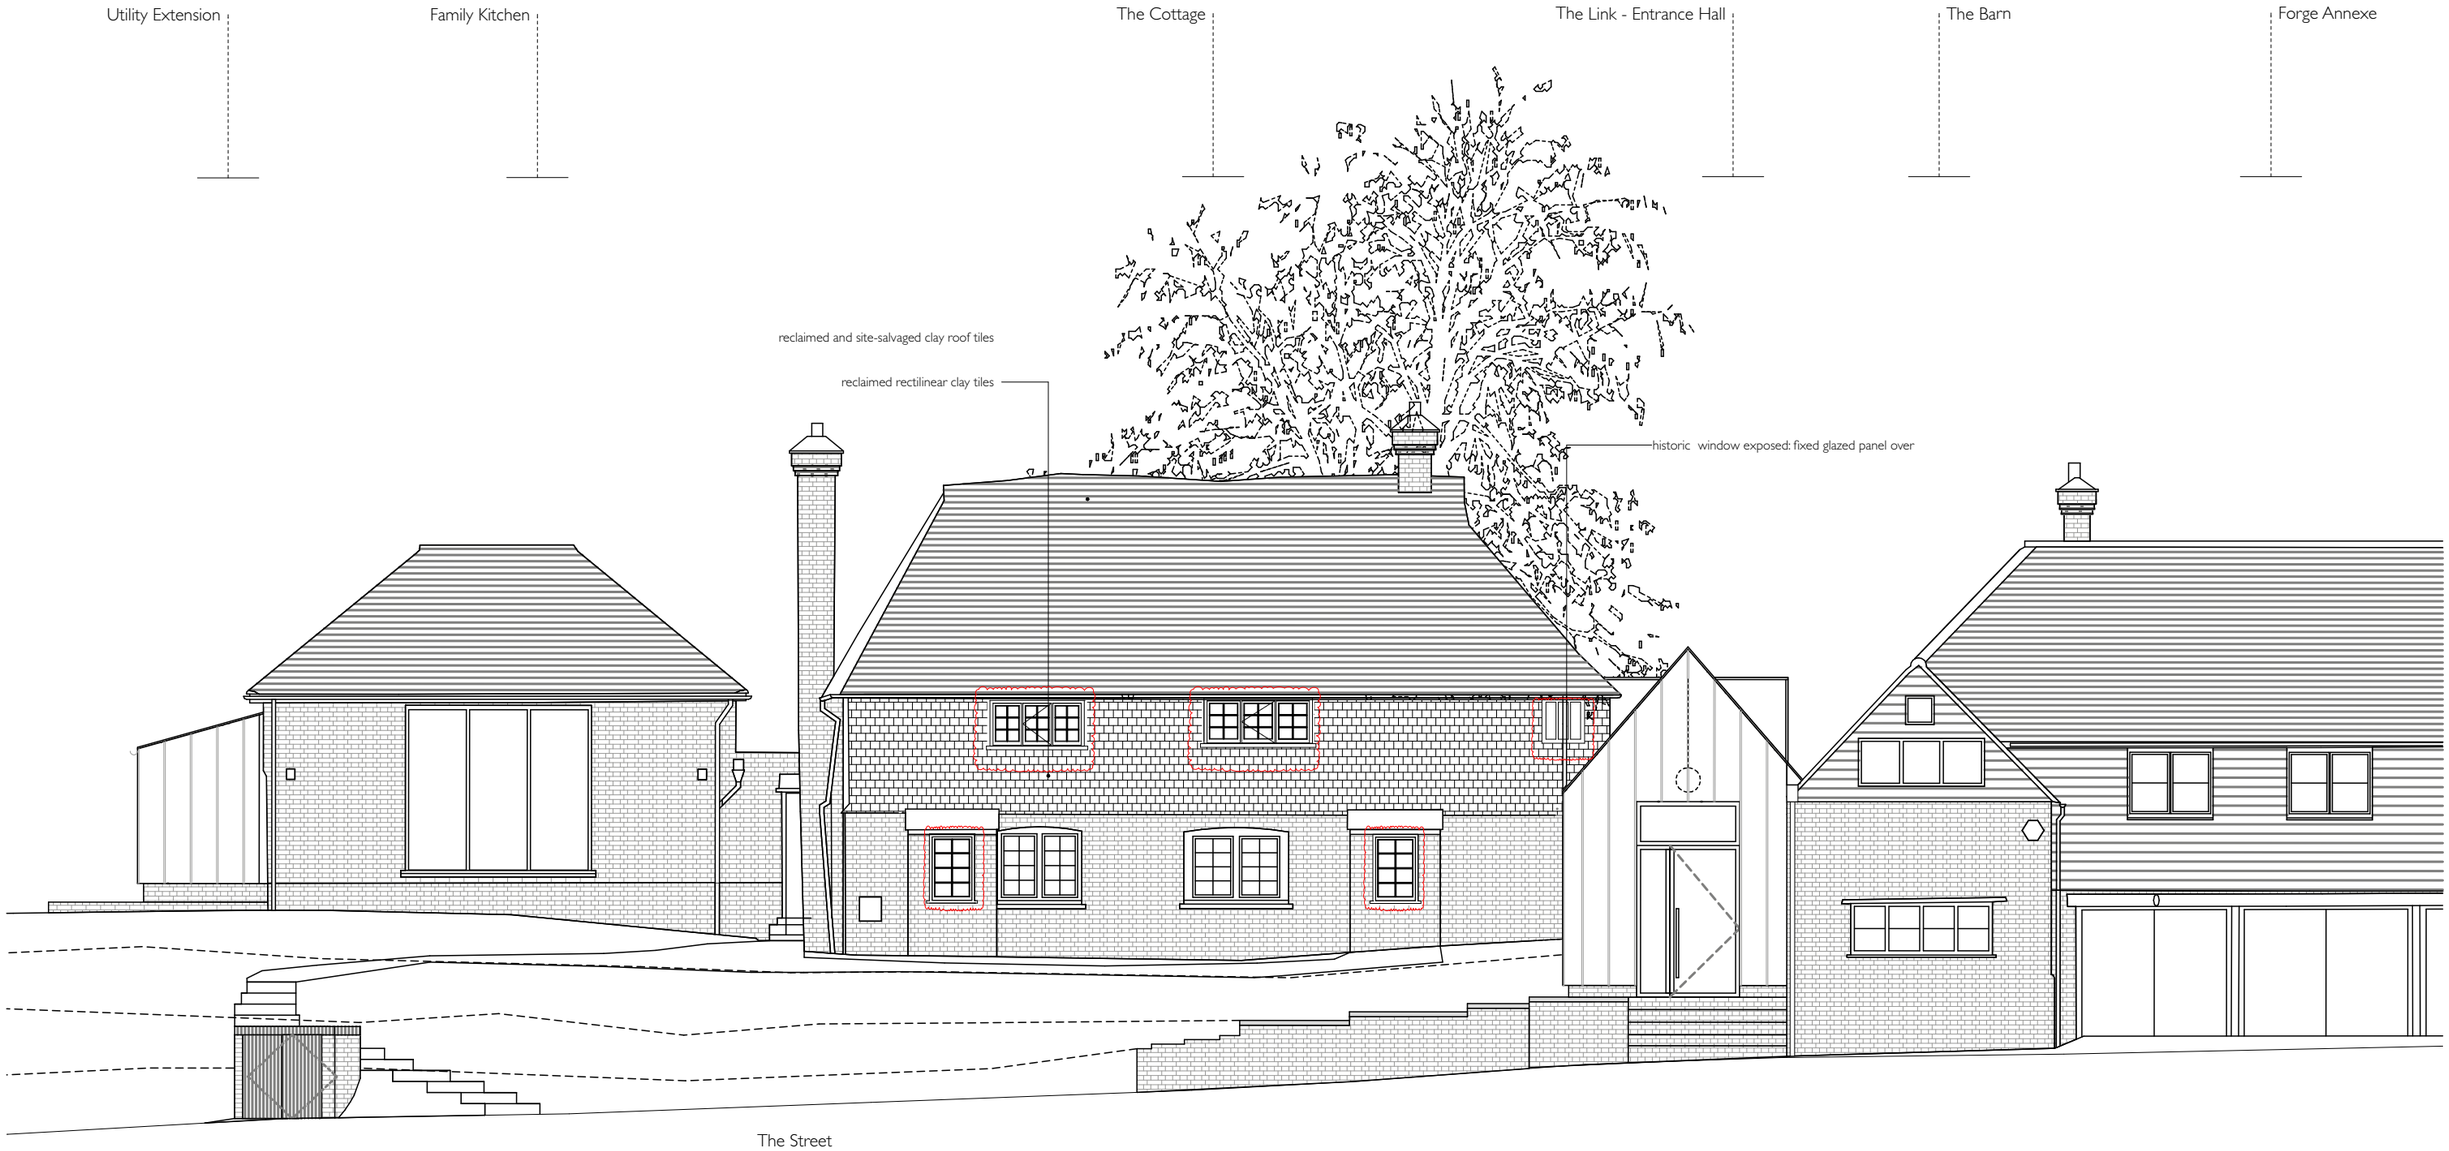

For details see: **2310-04-711**, **2310-04-712**

Outline of demolished structure

01 Front Elevation - Proposed
1:100
0 1 2 3 4 5 10m

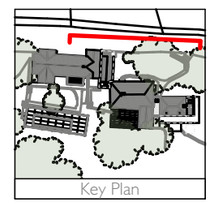

NEW BRITISH DESIGN
Tel: 01363 898 964
Email: office@newbritishdesign.com
Web: newbritishdesign.com

Architects . Designers . Makers

Stage:
LBC Demolition & Re-roof
Drawing Title:
Front Elevation - Proposed

Drawing No:
2310-04-310P-A
Scale:
1:100@A3

Rev:
Drawn:
nm

Rev	Date	Description
A	13/06/24	Existing windows to be replaced

Refer to Eckford Chong drawing no:
119-04-310 -A

RIBA Chartered Practice
arb Architects Registration Board

Project:
Extension and remodelling of Church View
Site:
Church View, The Street, Thakeham, RH20 3EP

Client:
William Murray

Only figured dimensions are to be taken from this drawing. The contractor / installer must verify all dimensions on site before commencing any work or additional drawings. All works are to be carried out in accordance and comply with the CDM Regulations 2015 and contractors health & safety method statement. All works to be constructed / installed in accordance with relevant UK Approved Building Regulations documents and British Standards. All materials, products, fixtures and fittings to be installed in accordance with manufacturers specifications and guidance. New British Design is the trading name of New British Design Ltd, Hare House, Sandford, Exeter, EX17 4ED.

©New British Design Ltd. 2024