West Elevation Consented with Proposed Demolition 1:100@A3

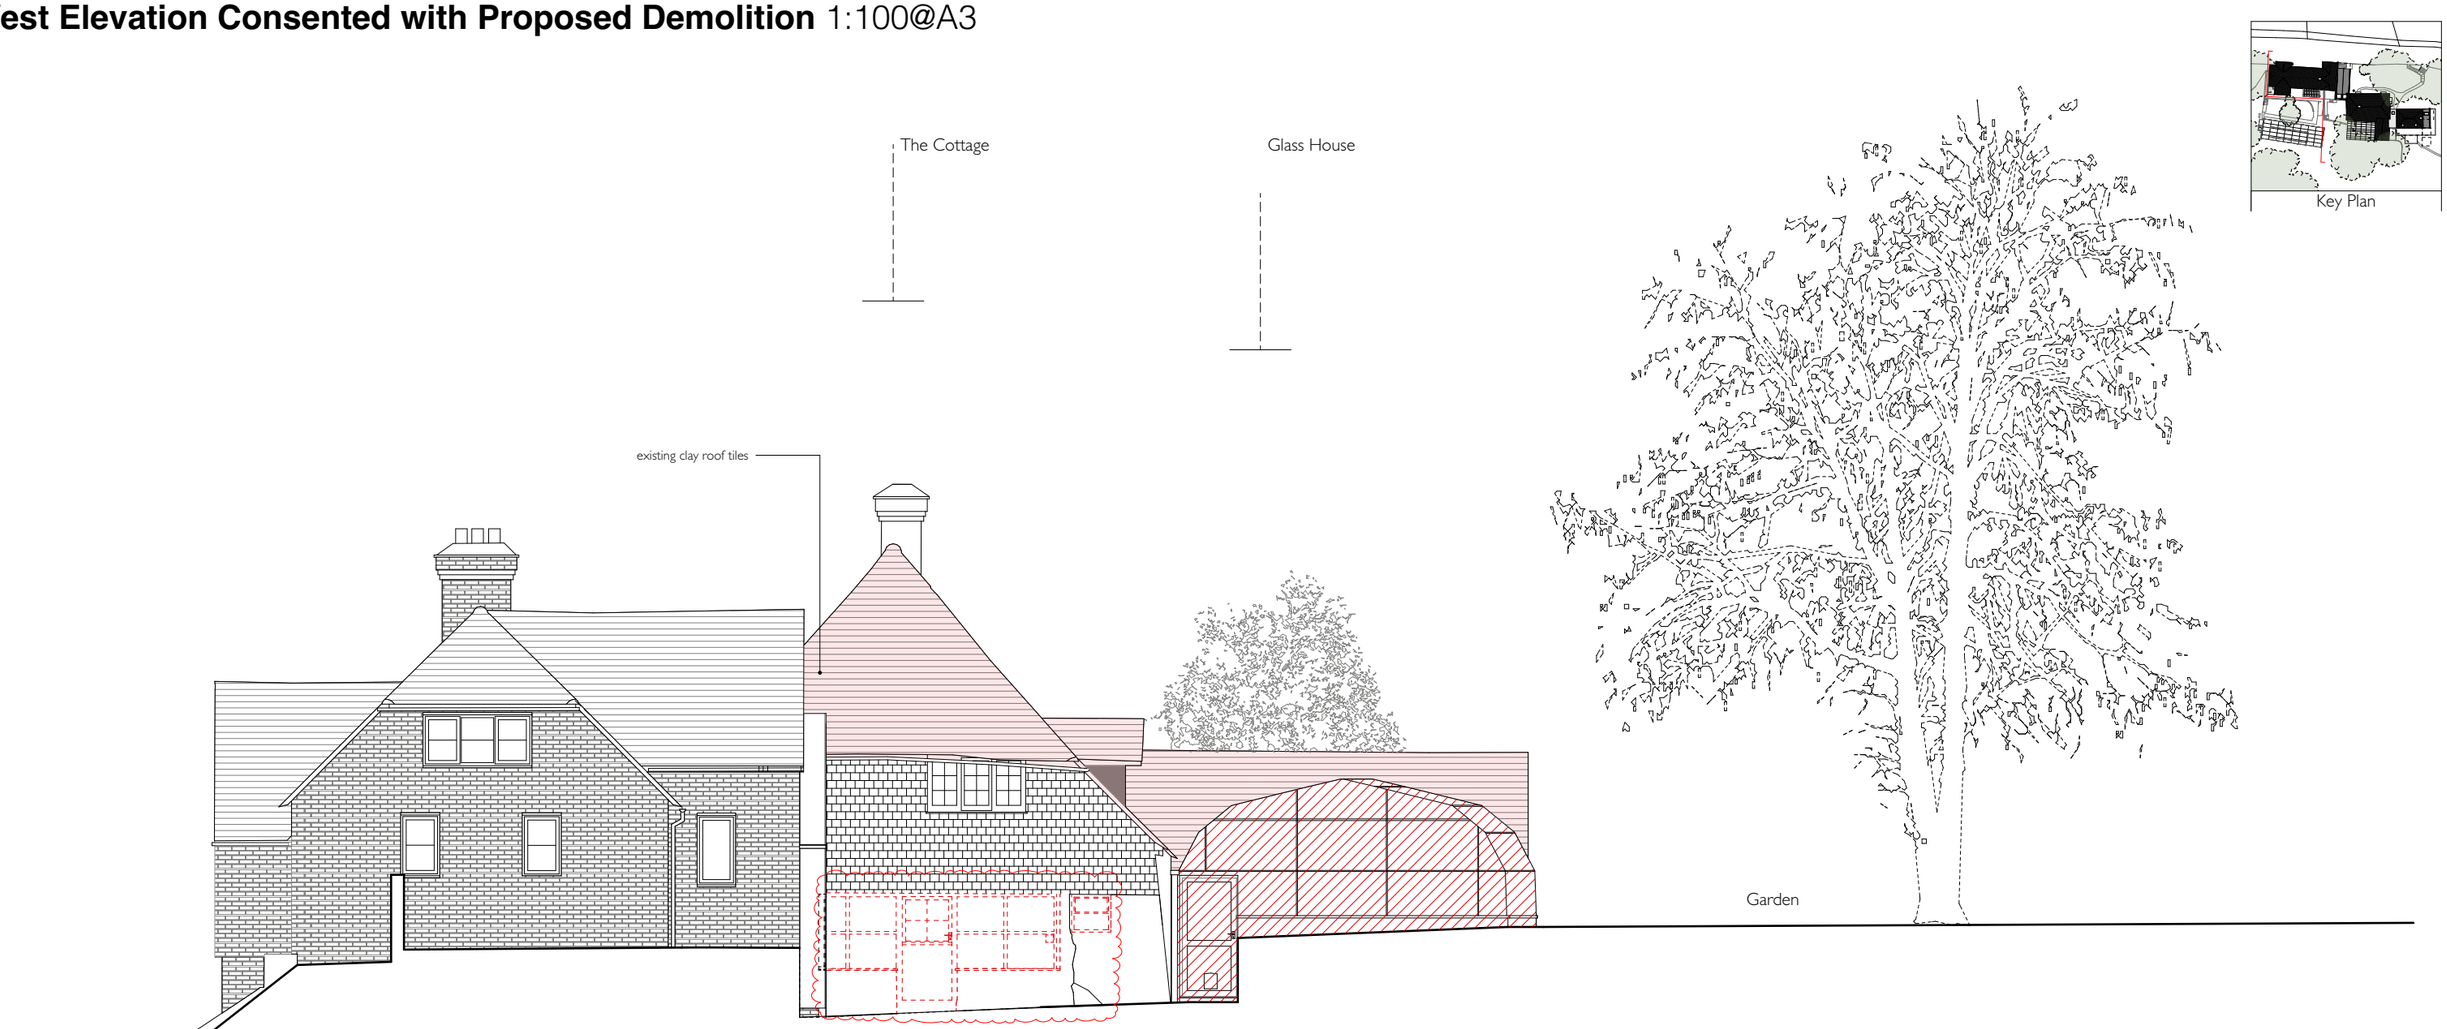

01 West Elevation - Consented
1:100

Structure to be demolished

Surface material to be demolished

0 1 2 3 4 5 10m

NEW BRITISH DESIGN

Tel: 01363 898 964
Email: office@newbritishdesign.com
Web: newbritishdesign.com

Architects . Designers . Makers

Stage:
LBC Demolition & Re-roof

Drawing Title:
West Elevation Consented with Proposed Demolition

Drawing No: 2310-04-312E-A

Rev:

Scale: 1:100@A3

Drawn: nm

Rev	Date	Description
A	13/06/24	Existing windows and door to be replaced. Wc window infilled

Refer to Eckford Chong drawing no:
119-04-312 -A

RIBA Chartered Practice
arb Architects Registration Board

Project:
Extension and remodelling of Church View

Site:
Church View, The Street, Thakeham, RH20 3EP

Client:
William Murray

Only figured dimensions are to be taken from this drawing. The contractor / installer must verify all dimensions on site before commencing any work or additional drawings. All works are to be carried out in accordance and comply with the CDM Regulations 2015 and contractors health & safety method statement. All works to be constructed / installed in accordance with relevant UK Approved Building Regulations documents and British Standards. All materials, products, fixtures and fittings to be installed in accordance with manufacturers specifications and guidance. New British Design is the trading name of New British Design Ltd, Hare House, Sandford, Exeter, EX17 4ED.

©New British Design Ltd. 2024