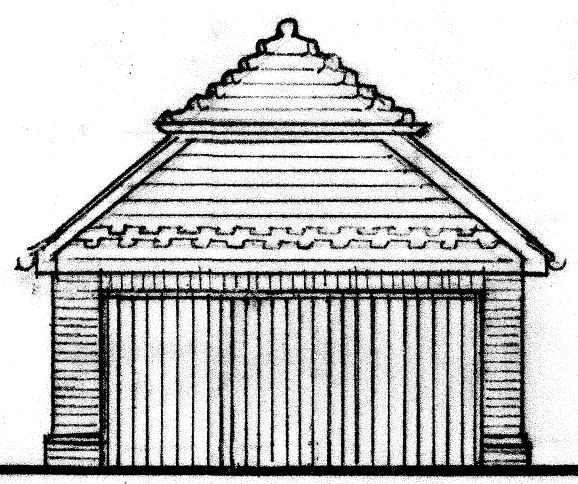

FRONT ELEVATION

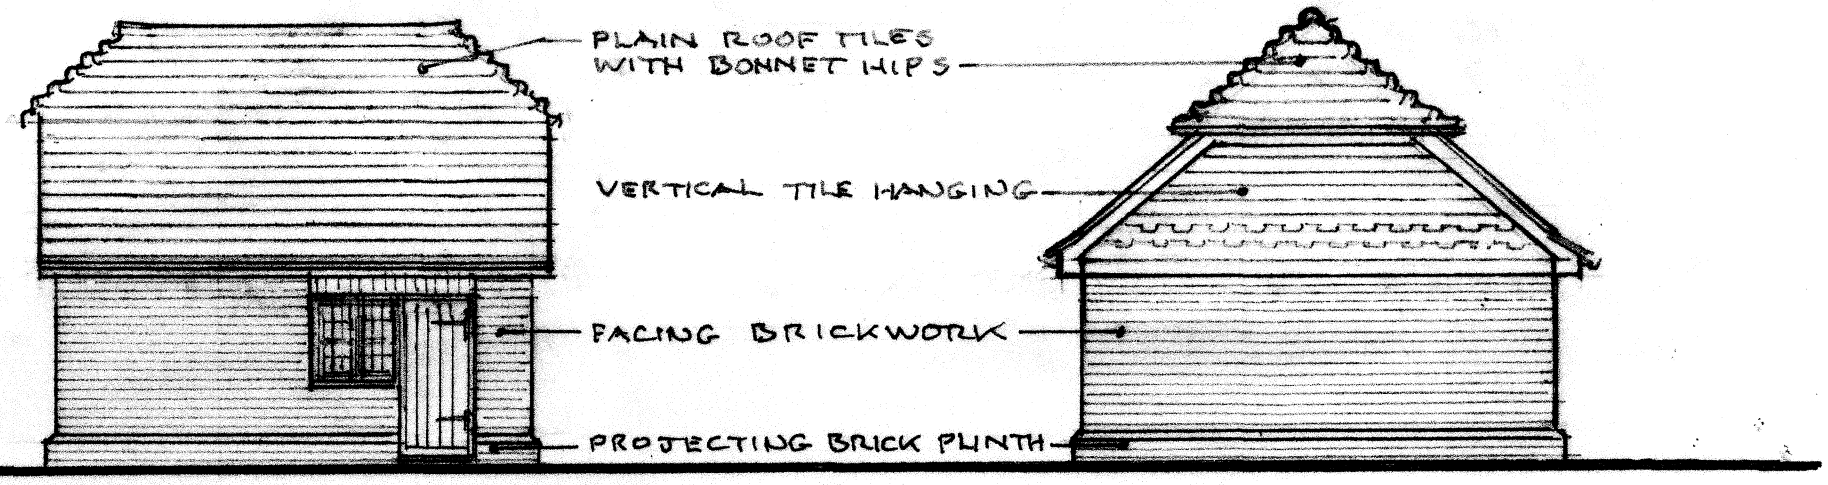

SIDE

REAR

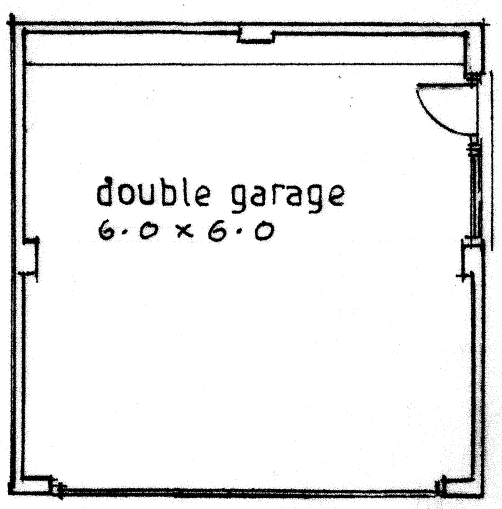

PLAN 1:100 AT A3

0 1 2 3 4 5 METRES.

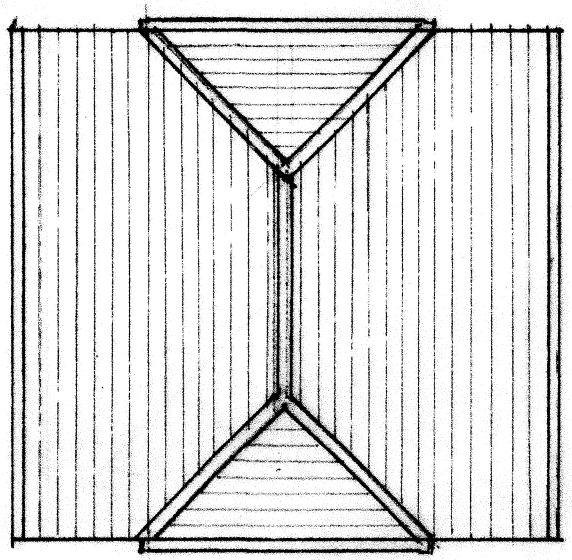

ROOF PLAN

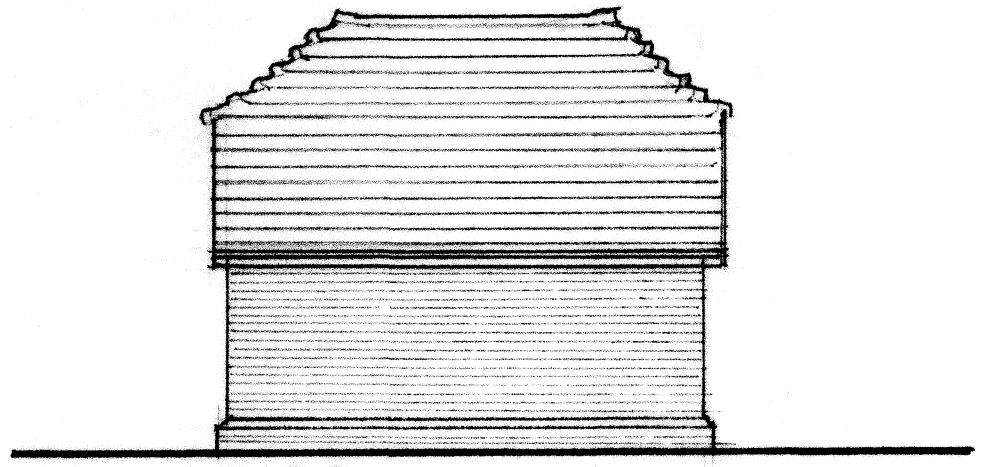

SIDE

GARAGE DETAILS to plots 1 & 4

PROPOSED DEVELOPMENT,
LONGFIELD HOUSE SITE,
RUSPER, WEST SUSSEX.

for

MANSION ACQUISITION LTD.

Drg. no. 2304 / 2 'A' Date:- February, 2024

O'NEILL ARCHITECTURAL SERVICES.
Tel:- [01243] 531333