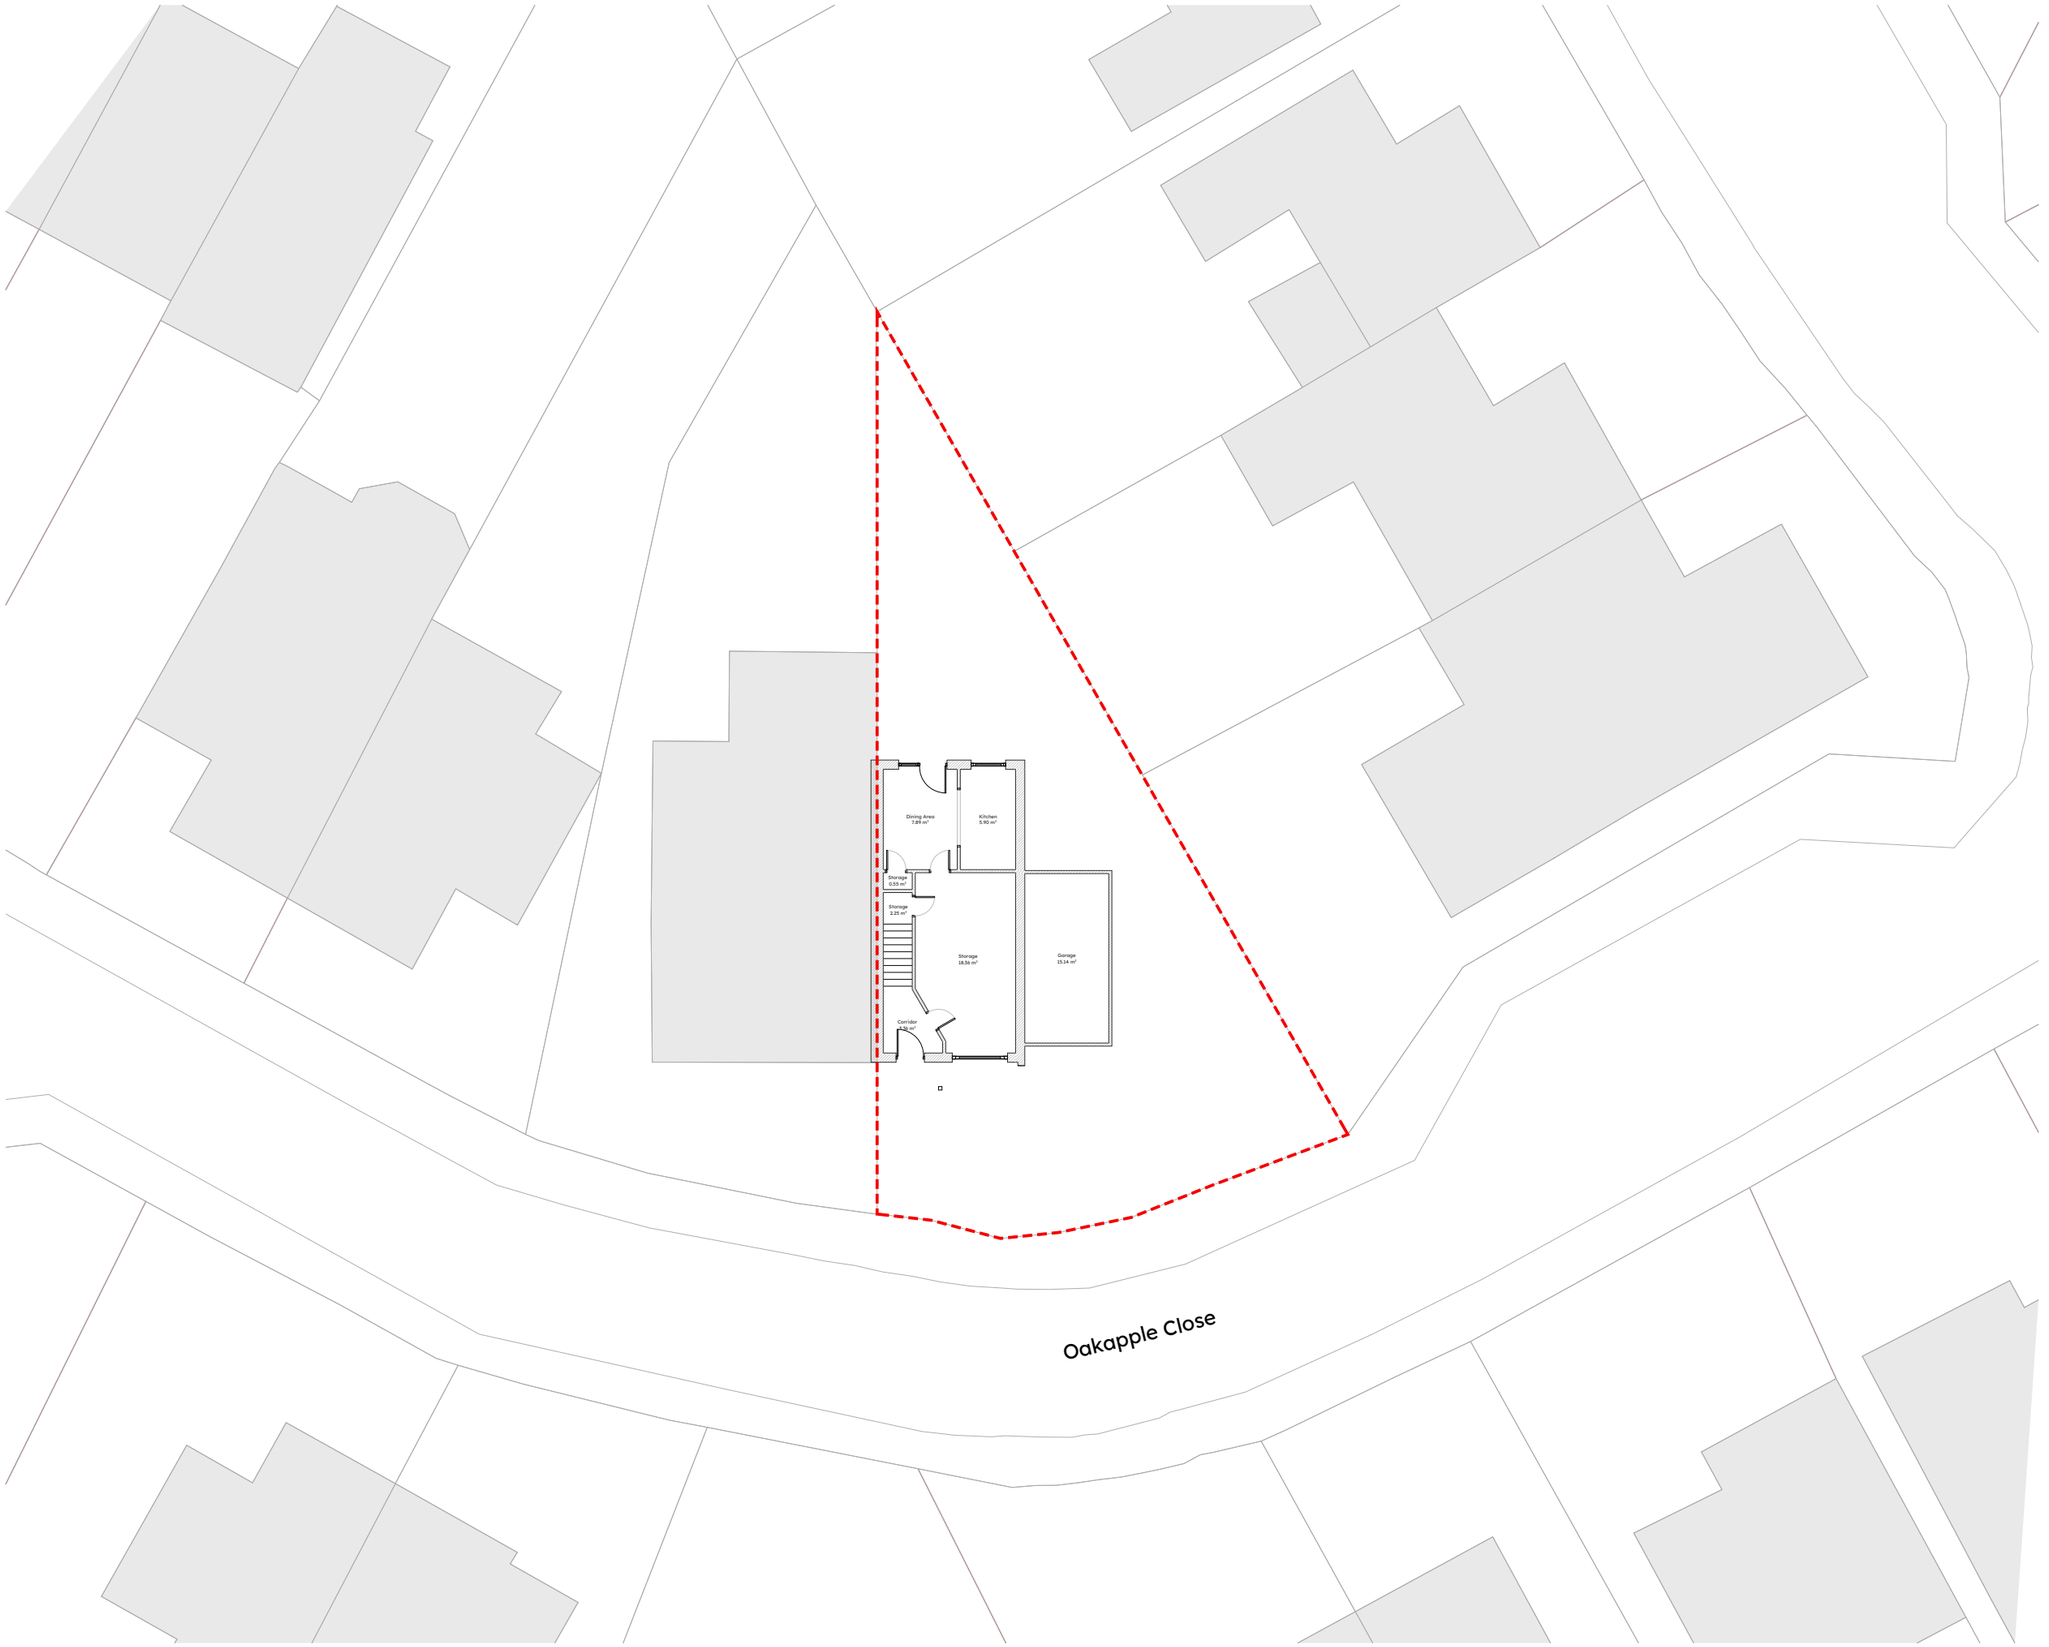

Existing site plan

AMENDMENTS

Rev No.	Date	Issued by	Description
P1	05/10/2024	GU	Issued to client for comment
P2	07/10/2024	GU	Issued to client for comment
P3	07/10/2024	GU	Issued to planning

0m 2m 4m 6m 8m 10m

Scale 1:200 @ A3

DO NOT SCALE FOR CONSTRUCTION

SPEEDY PLANS.CO.UK
admin@speedyplans.co.uk
planning drawings
building regulations drawings
structural drawings & calculations
3D visualisations
www.speedyplans.co.uk

PROJECT

23 Oakapple Cl, Cowfold, Horsham RH13 8RU

CLIENT

Ms S Okten

DRAWN	CHECKED	FOR
RU	GU	Planning

SCALE

1:200 @ A3

TITLE

Existing Site Plan

DRAWING N°

0179 - SP - XX-XX-DR-A-1002 - P3

PROJECT N° ORIGINATOR ZONE LEVEL DOC TYPE DIS DRG N° REV