Oddstones

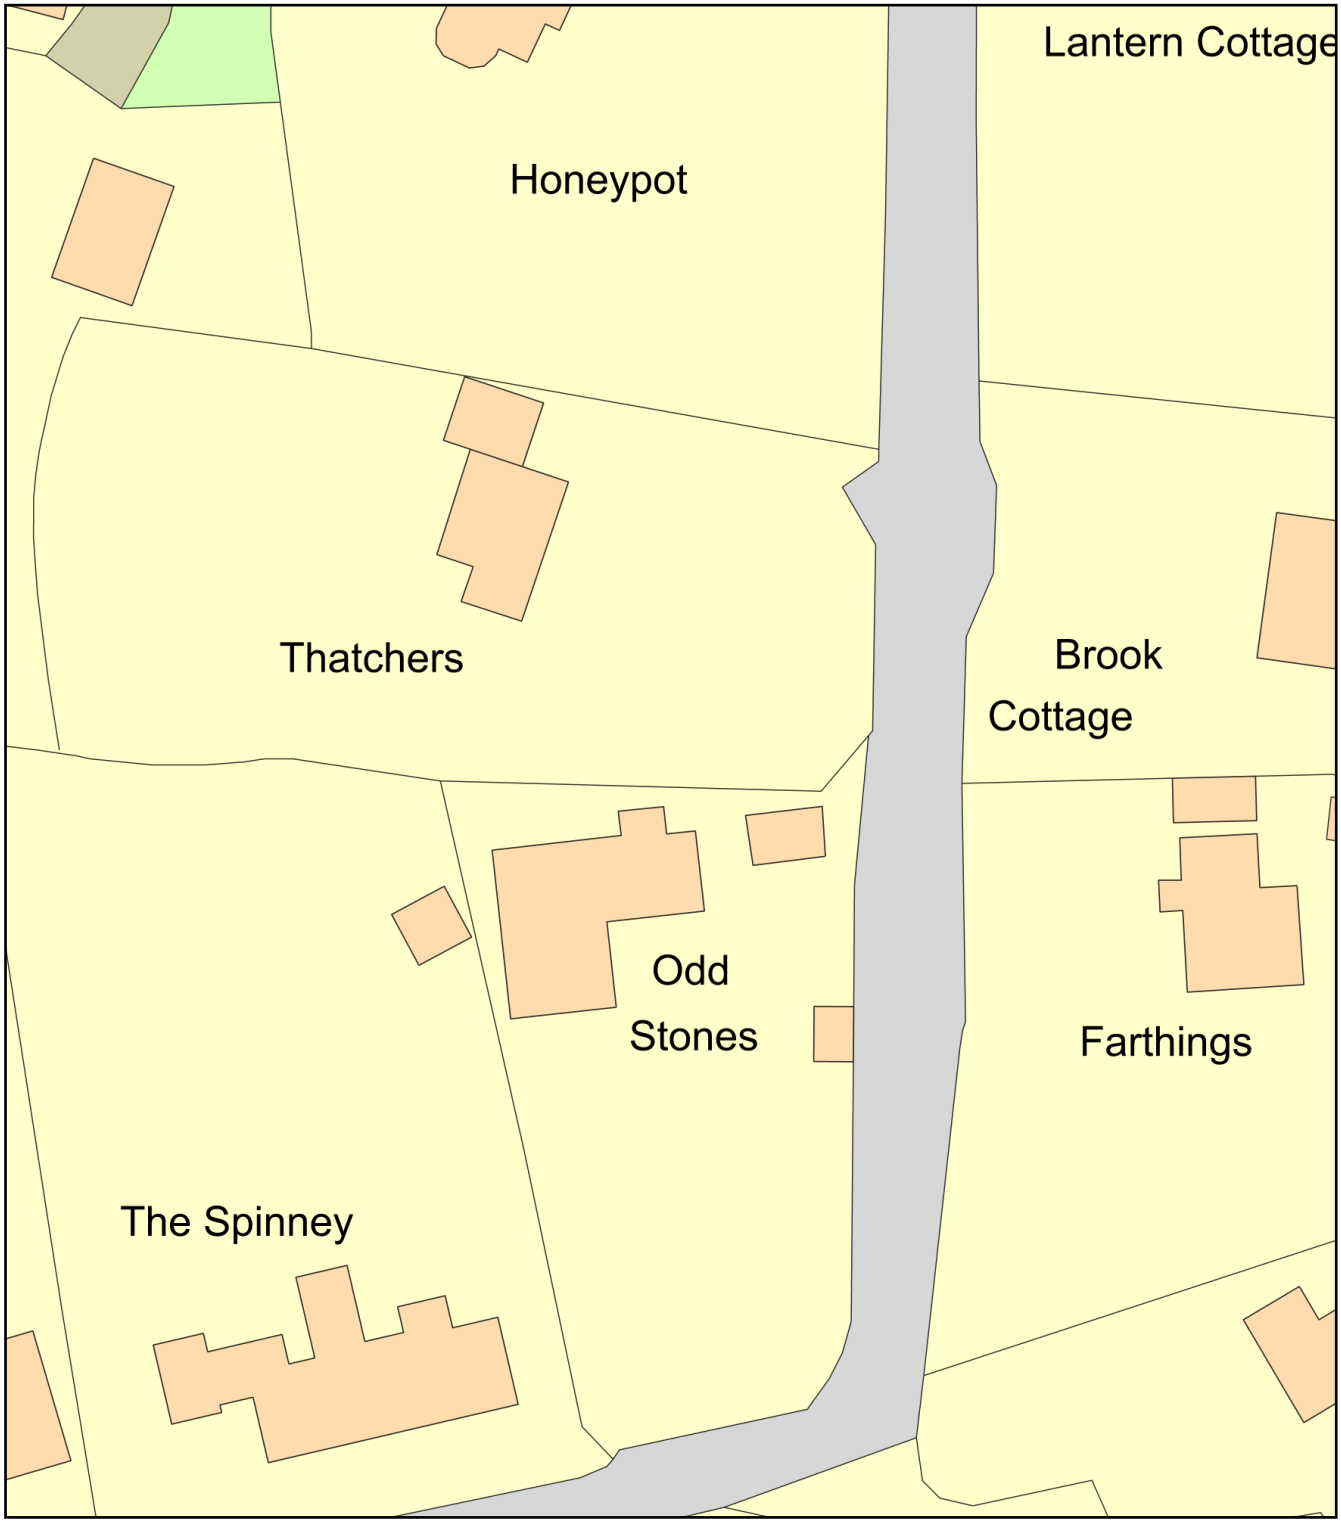

0 20
Metres

N

ReQuestaPlan

Plan Produced for: Vivienne Roberts

Date Produced: 10 Jun 2024

Plan Reference Number: TQRQM24162153800705

Scale: 1:500 @ A4

© Crown copyright and database rights 2023 OS 100042766