



NOTES:


- 1- External cladding to be vertical Kingspan insulated cladding. Colour to be agreed.
- 2- External doors and roller shutter doors colour to be agreed.
- 3- External windows to be white framed.
- 4- Lean-to external store to have a roof to match main roof. Colour to be agreed.
- 5- See A4000 and A4001 for existing and proposed location plans.
- 6- Roof to be pitched and material to match external walls see A1003. Colour to be agreed.
- 7- Base of external walls to be 1.2m high concrete.

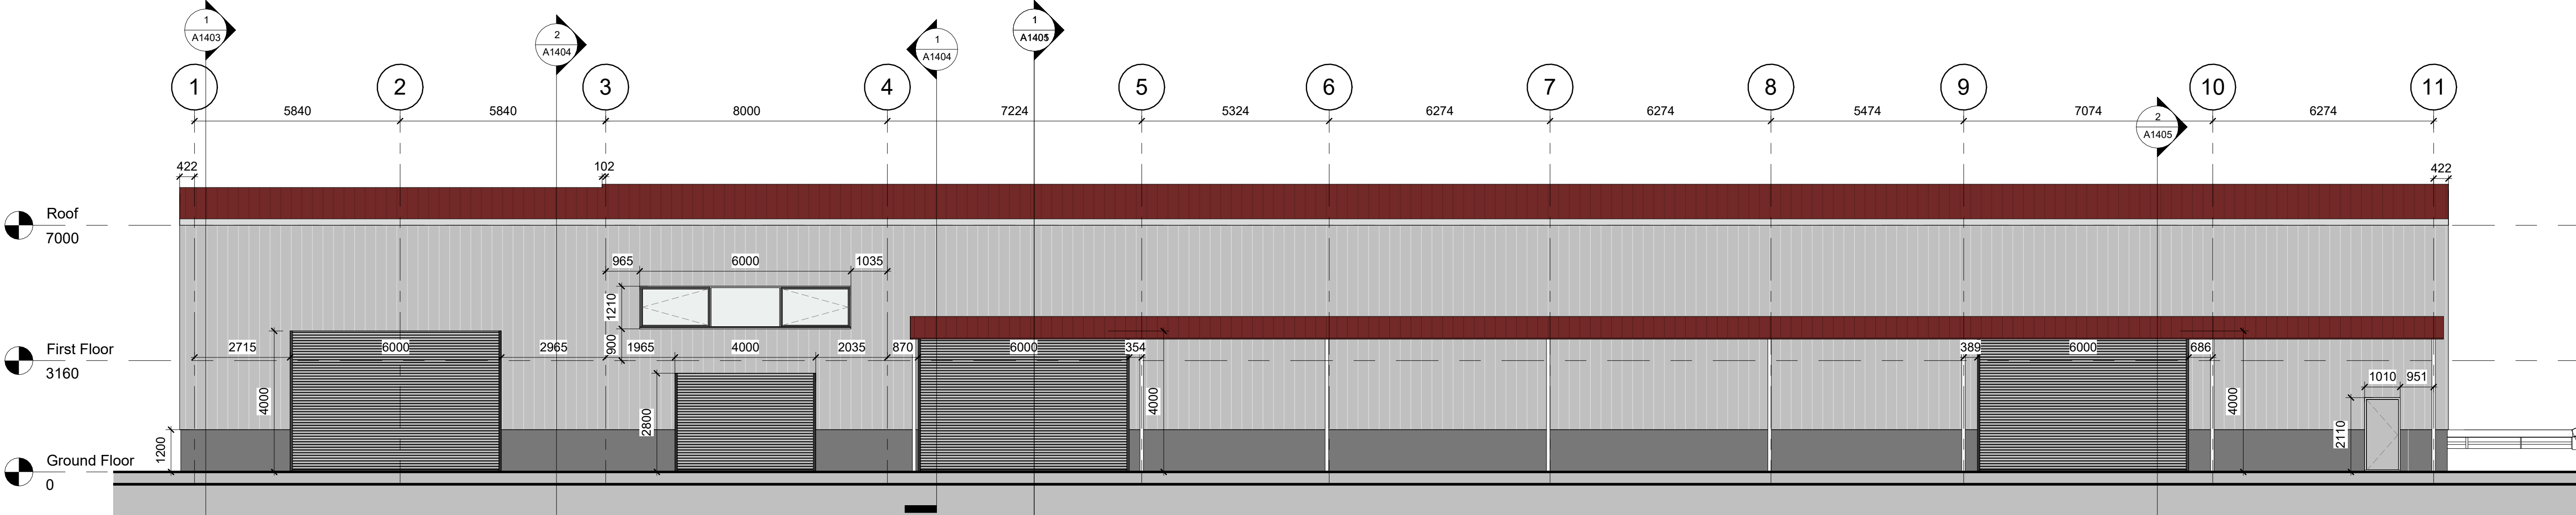


1 West
1 : 100

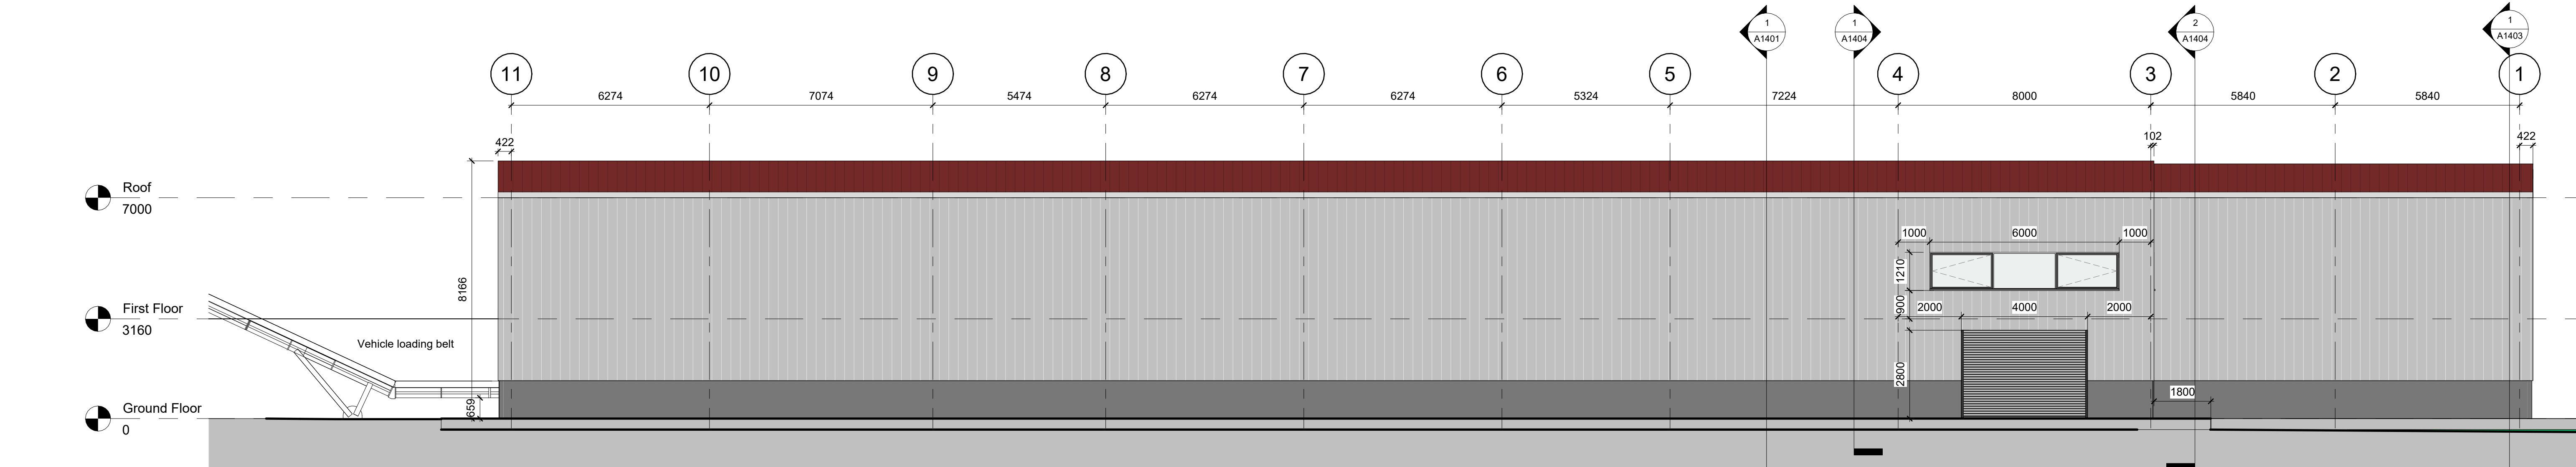


2 East
1 : 100

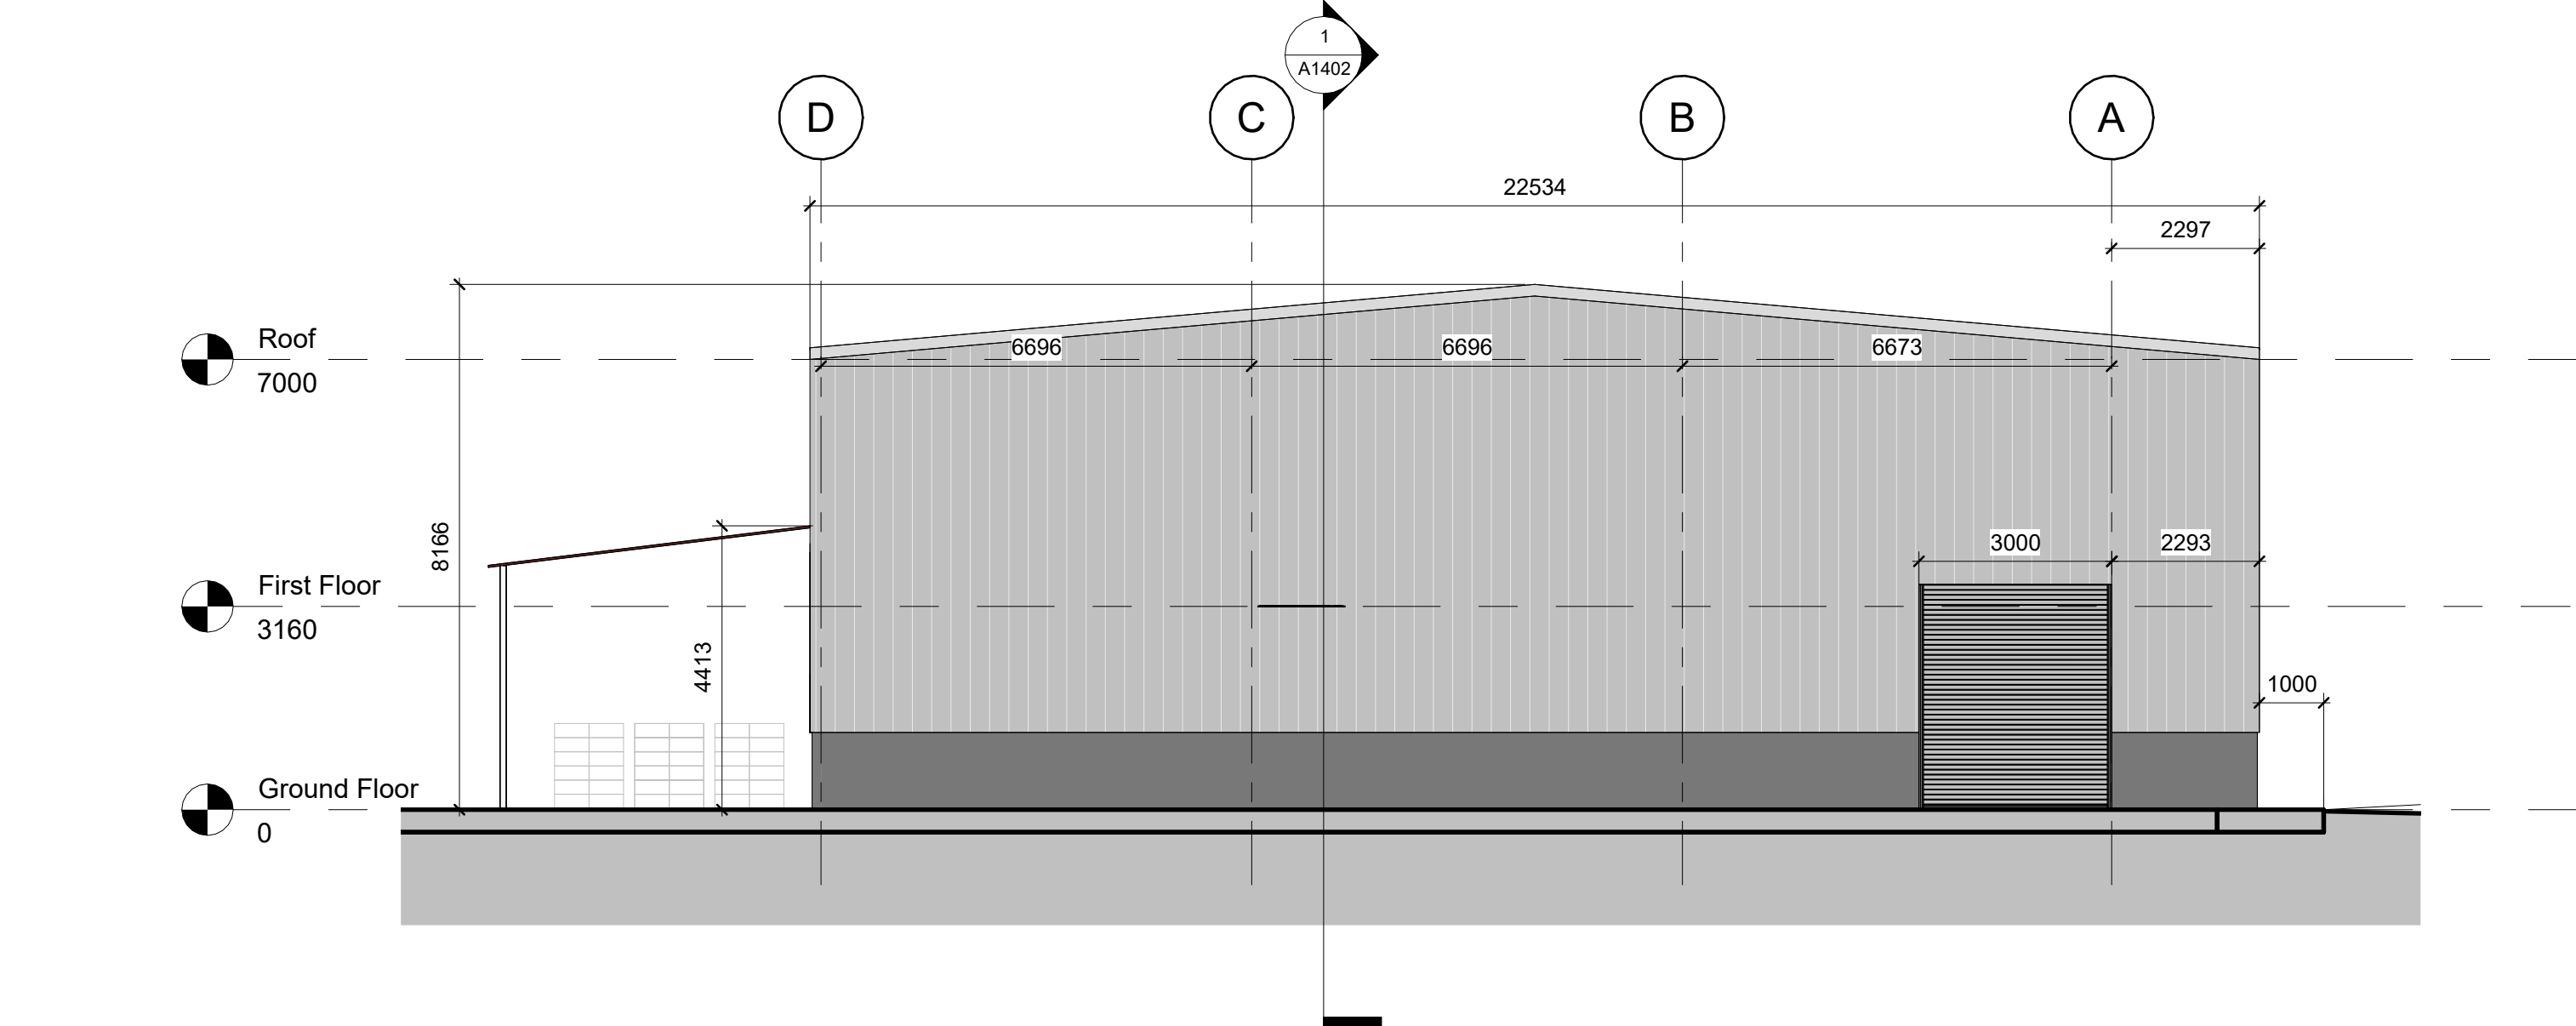

3 South
1 : 100

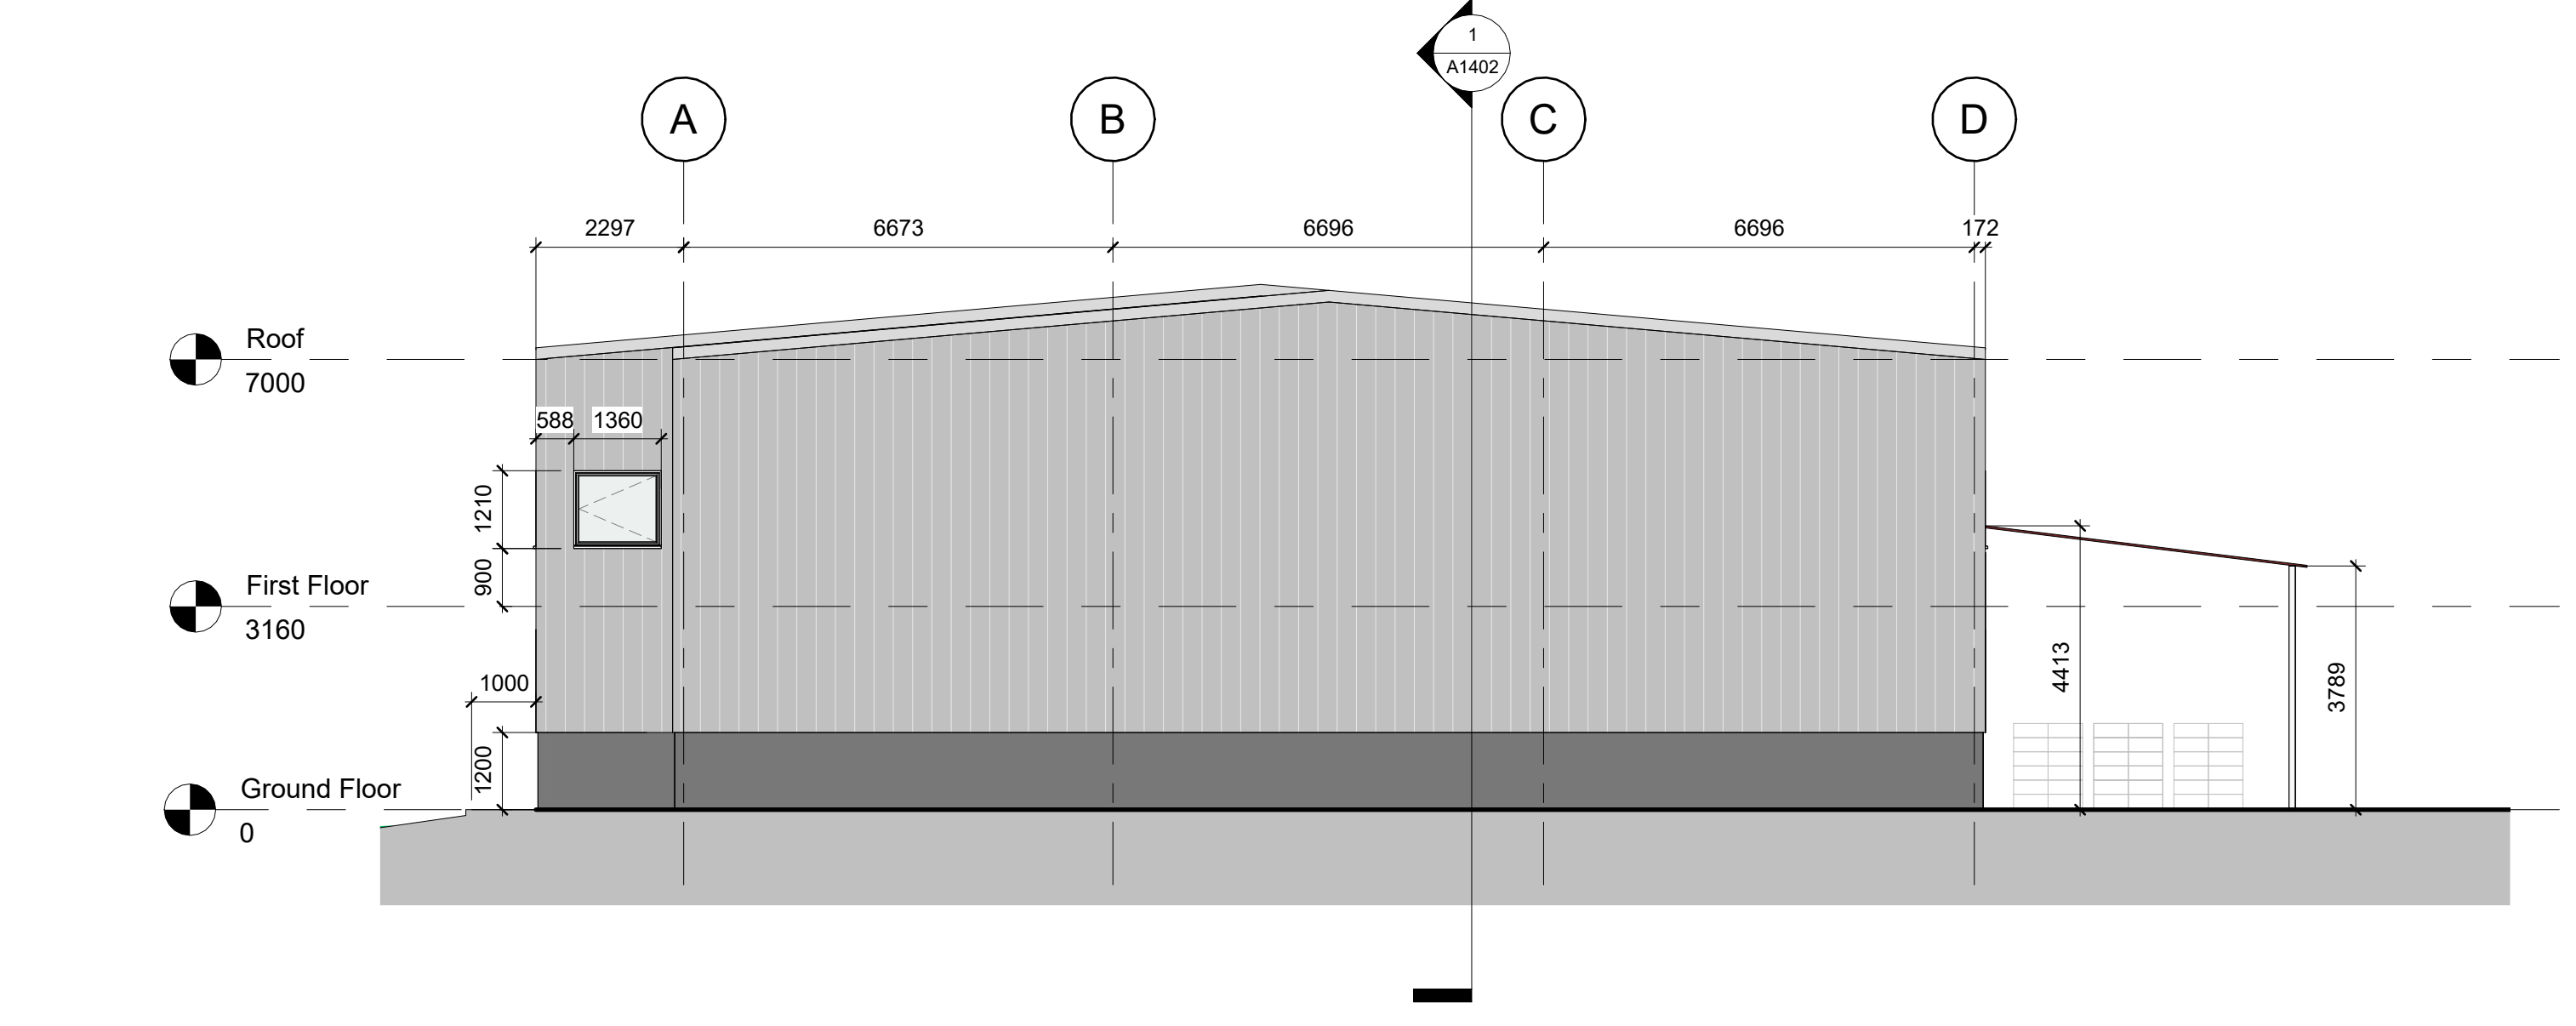

4 North
1 : 100

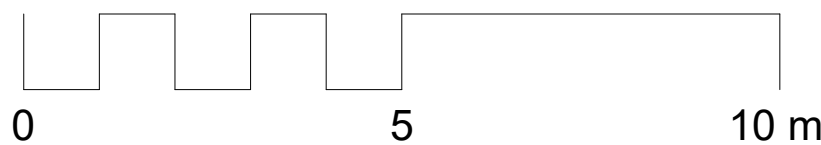

Copyright Coastline Architects.
The copyright in this document
belongs to Coastline Architects.
This Plan can not be copied or
reproduced in any form or by any
means without the written
permission of Coastline Architects.

Revision Details
S3-P02 Added roller shutter doors to
the building. Added a 1.2m high
concrete wall around the building.
S3-P03 East and West corrected.
S4-P01 Status revised for planning.

**A1 Revit Drawing
Scales correct at A1**

Drawn by
IS

Checked by
EL

Client
Nyetimber

Status
For Planning

Project
New Pressing Centre

Date
23/07/26

Drawing Title
Elevations

Drawing Number
Project ID Originator Zone Level Type Role Drg No.
1353 - Cline - XX - 00 - DR - A - 1200

Status/Rev.
S4-P02

