




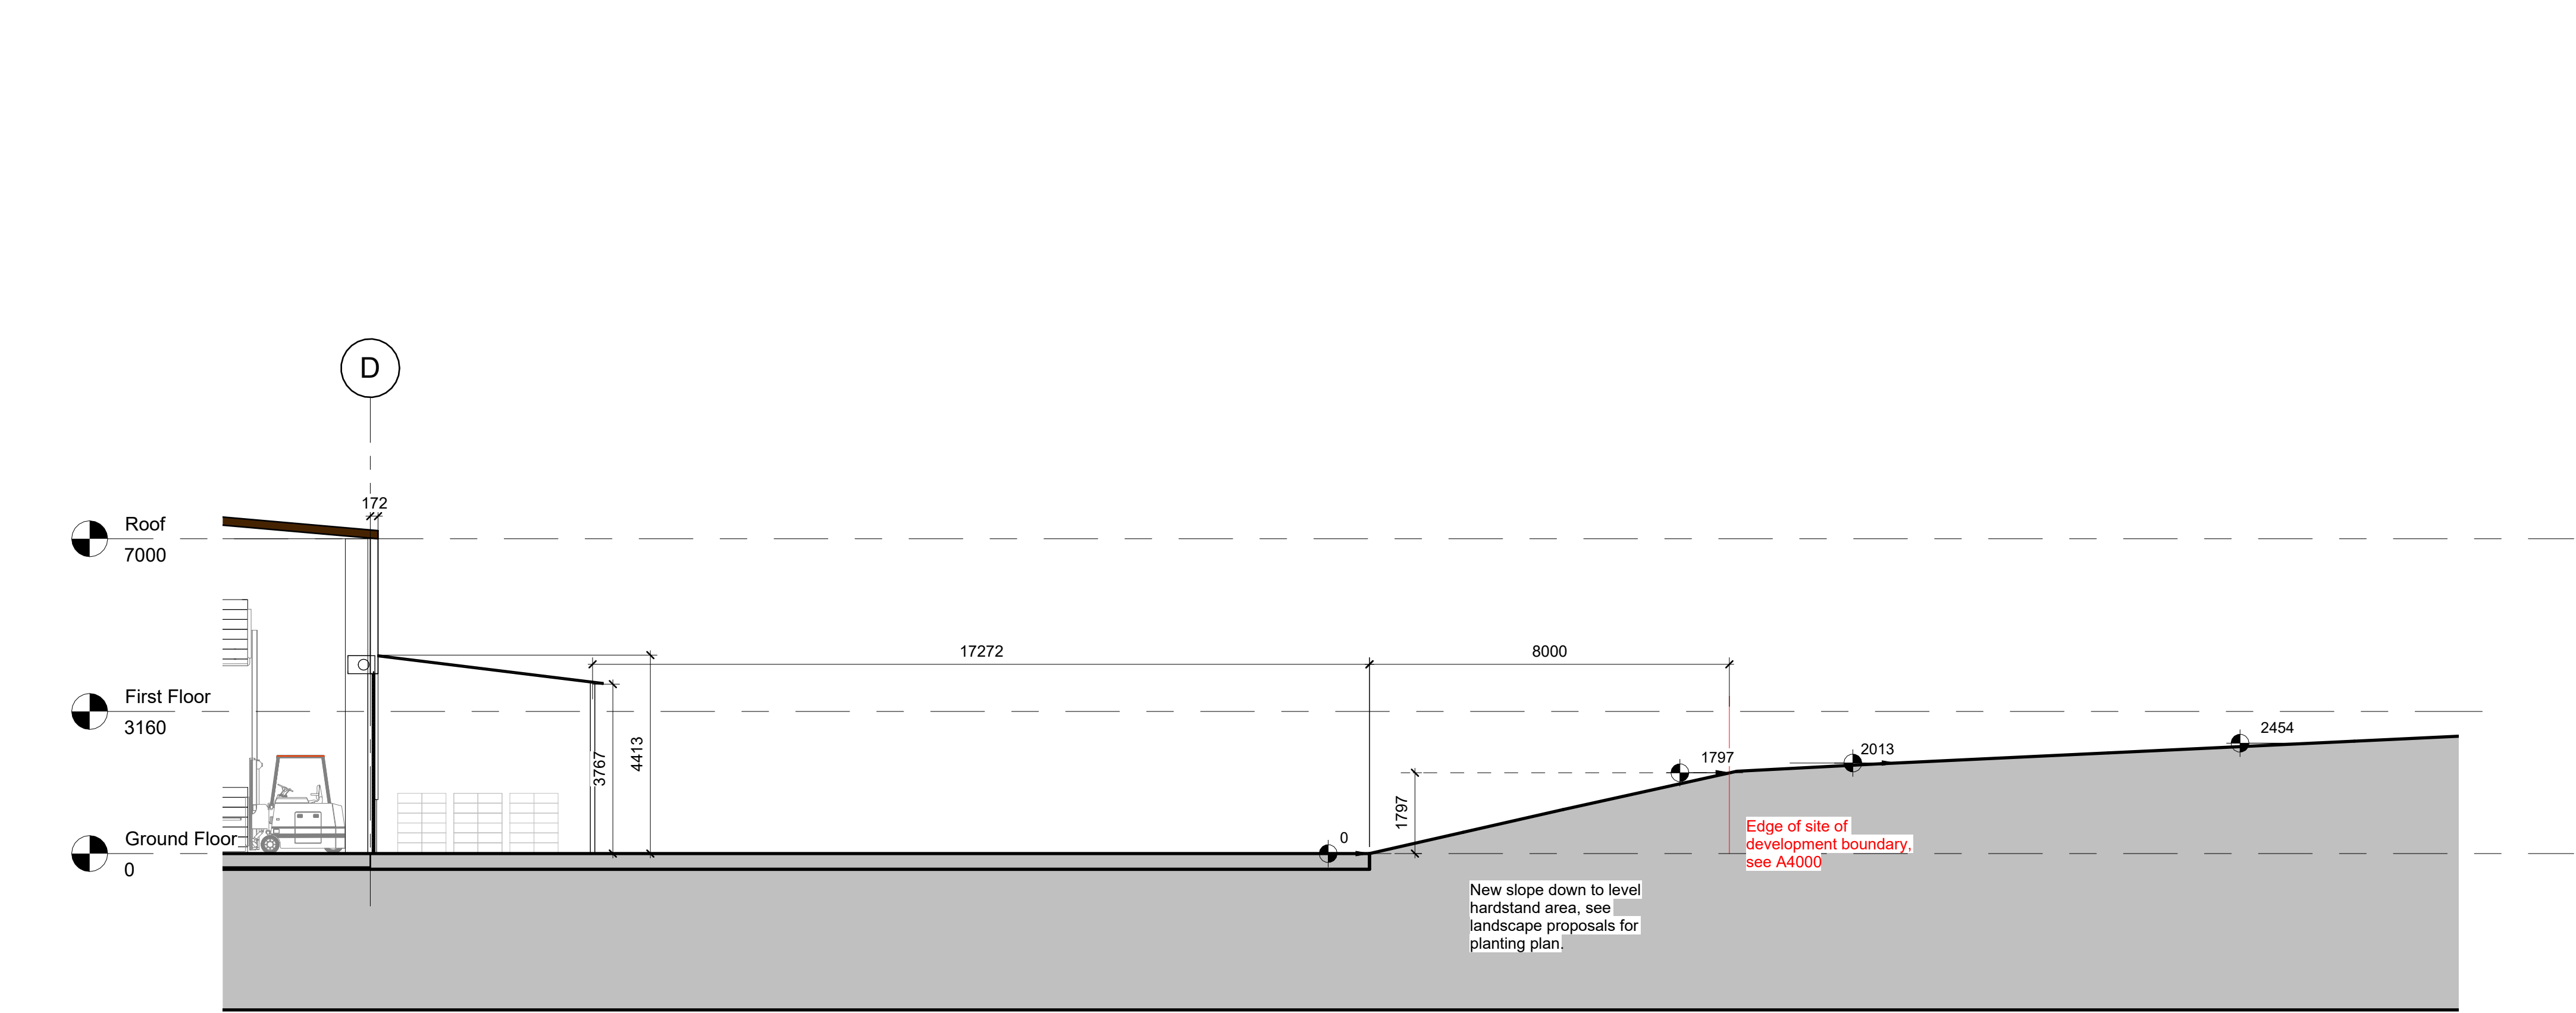


1 Section 1- West Slope
1 : 100

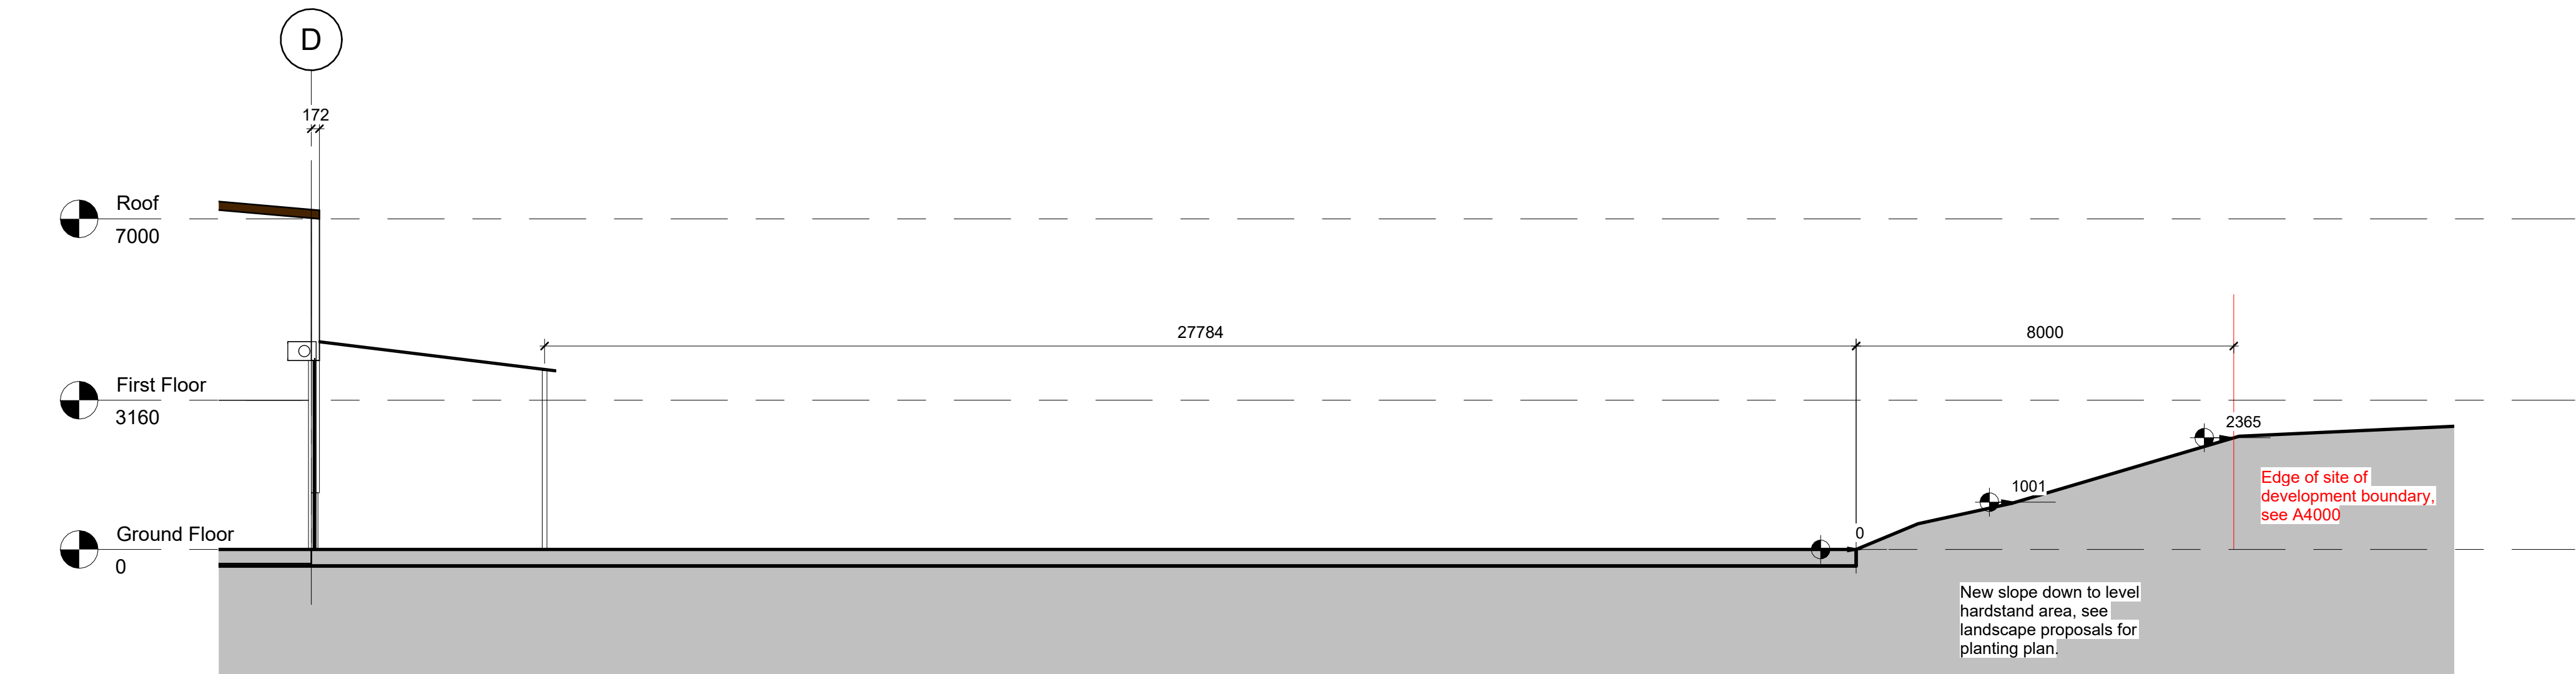


2 Section 6- West Slope
1 : 100

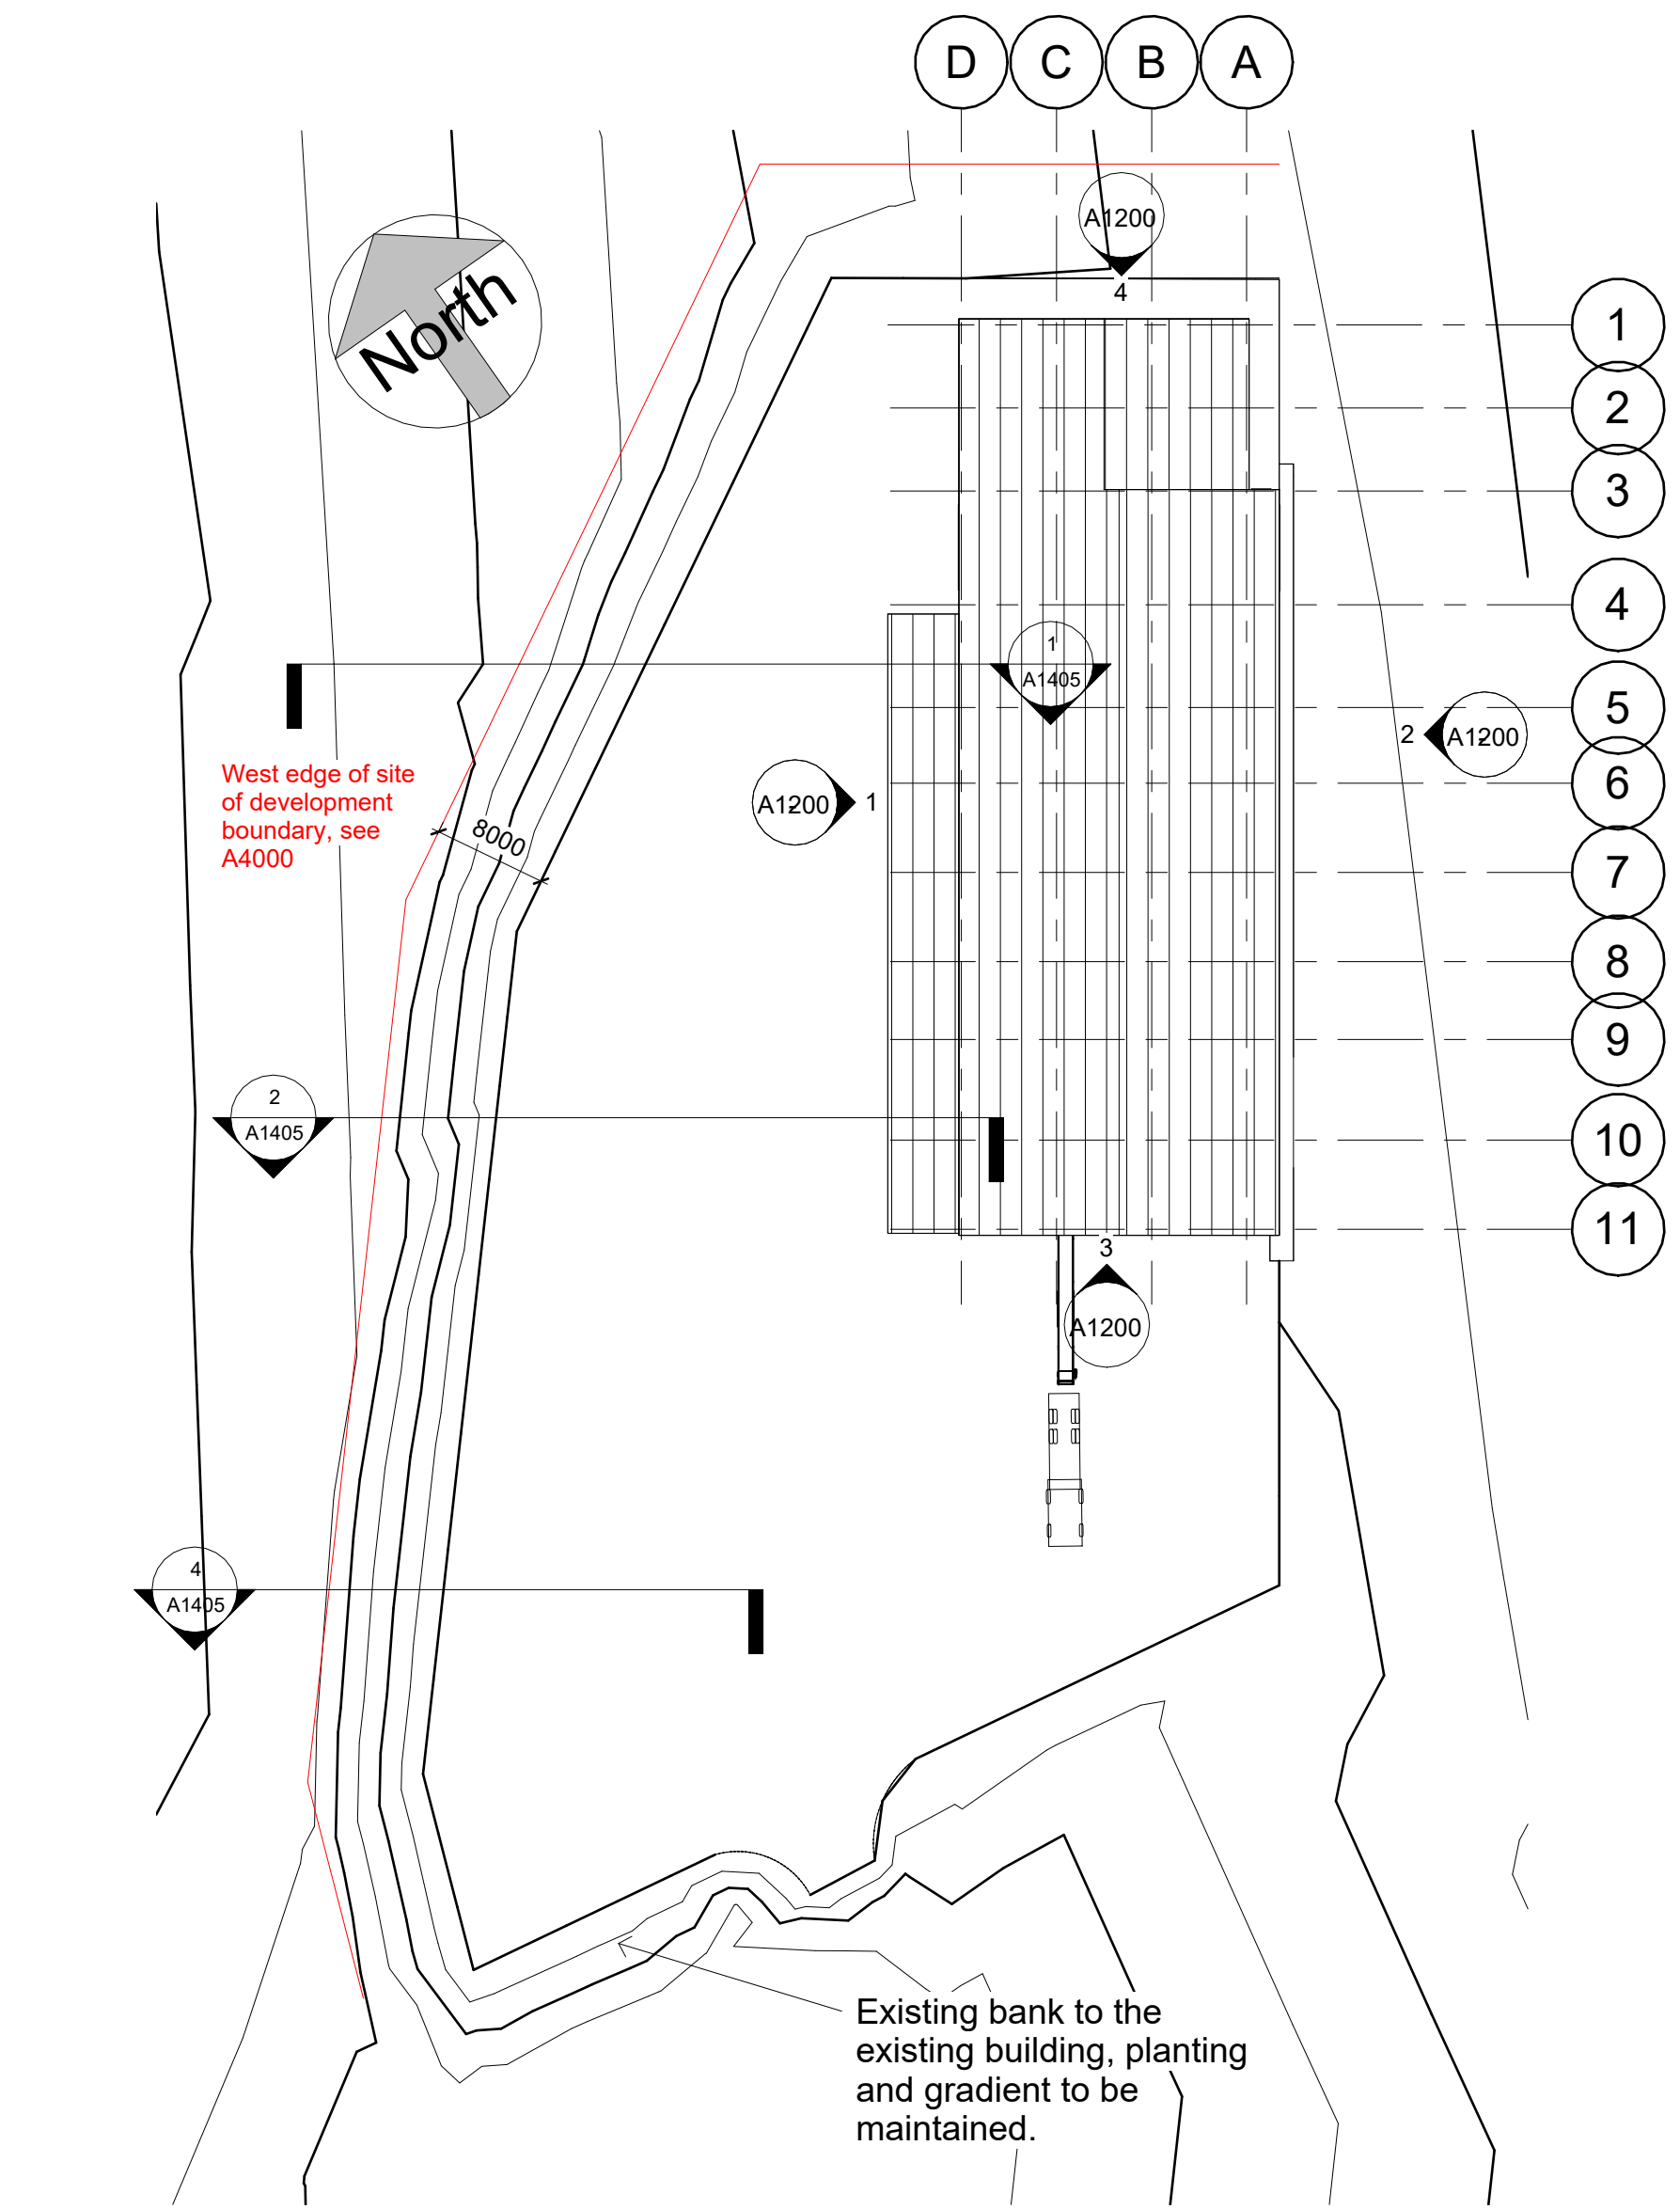

3 Site- Locations of Sections
1 : 500

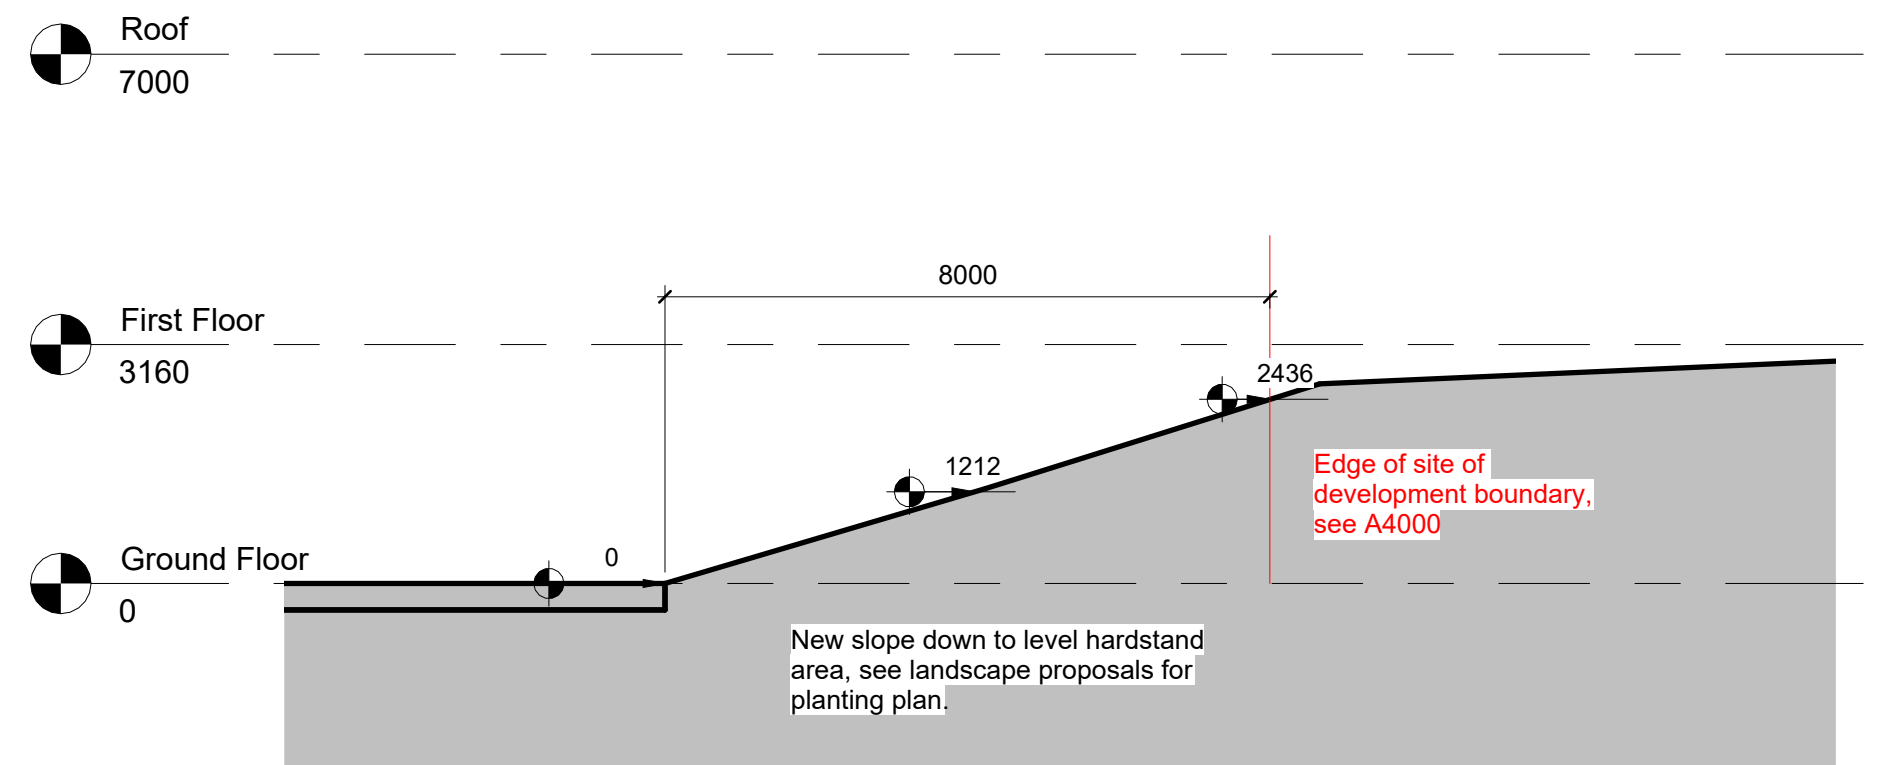

4 Section 7- West Slope
1 : 100

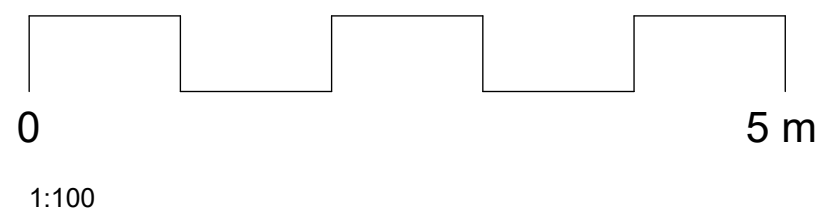

Copyright Coastline Architects.
The copyright in this document
belongs to Coastline Architects.
This Plan can not be copied or
reproduced in any form or by any
means without the written
permission of Coastline Architects.

Revision Details

A1 Revit Drawing
Scales correct at A1

Drawn by IS
Checked by EL

Client
Nyetimber

Status
For Planning

Project
New Pressing Centre

Date
23/07/26

Drawing Title
Sections Showing Slopes

Drawing Number
Project ID Originator Zone Level Type Role Drg No.
1353 - CLine - XX - 00 - DR - A - 1405

Status/Rev.
S4- P01

