
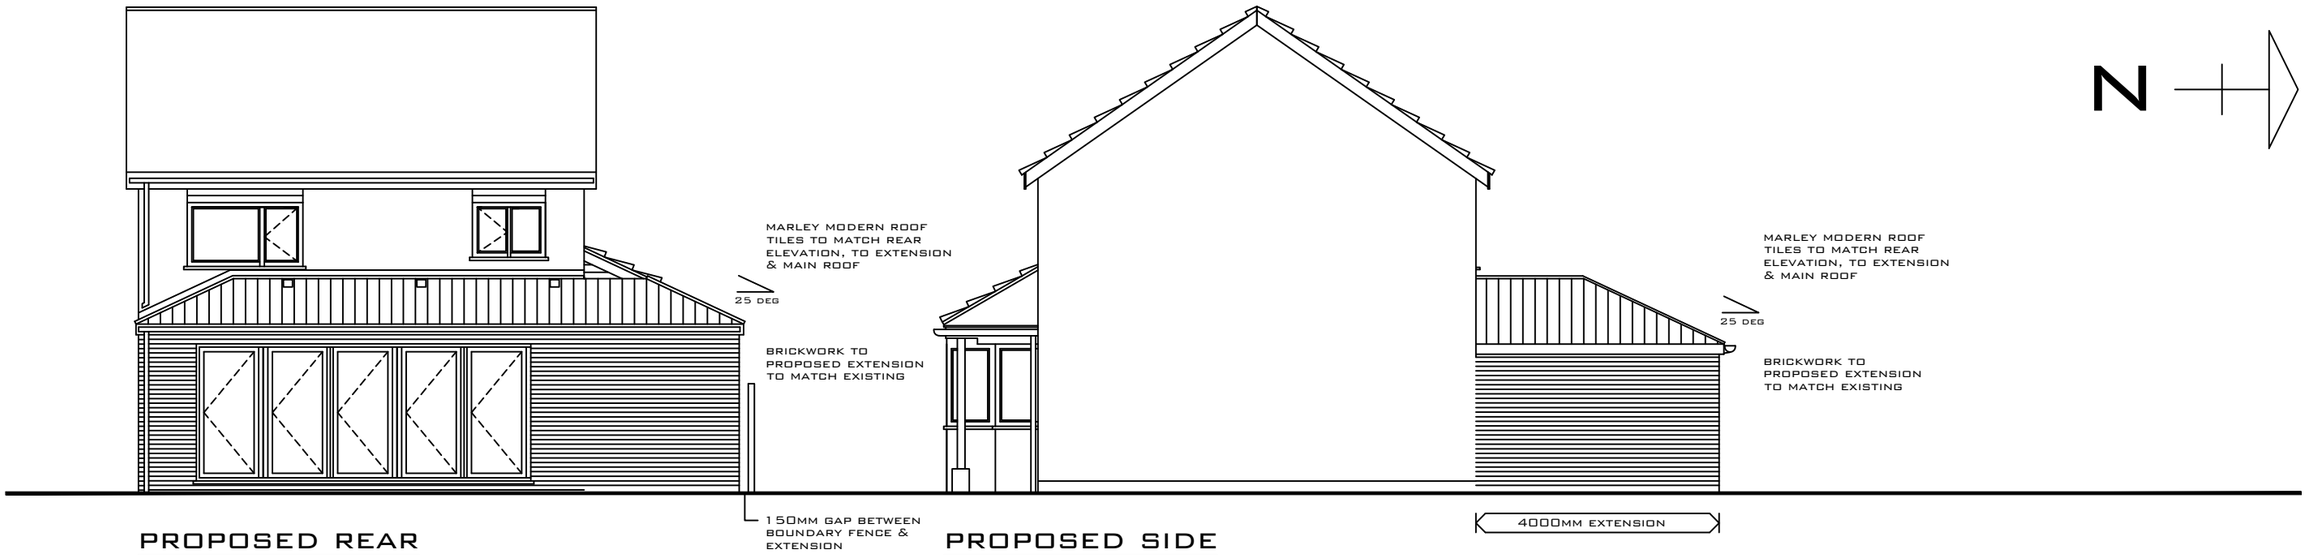


PROPOSED REAR ELEVATION - WEST

PROPOSED SIDE ELEVATION - NORTH

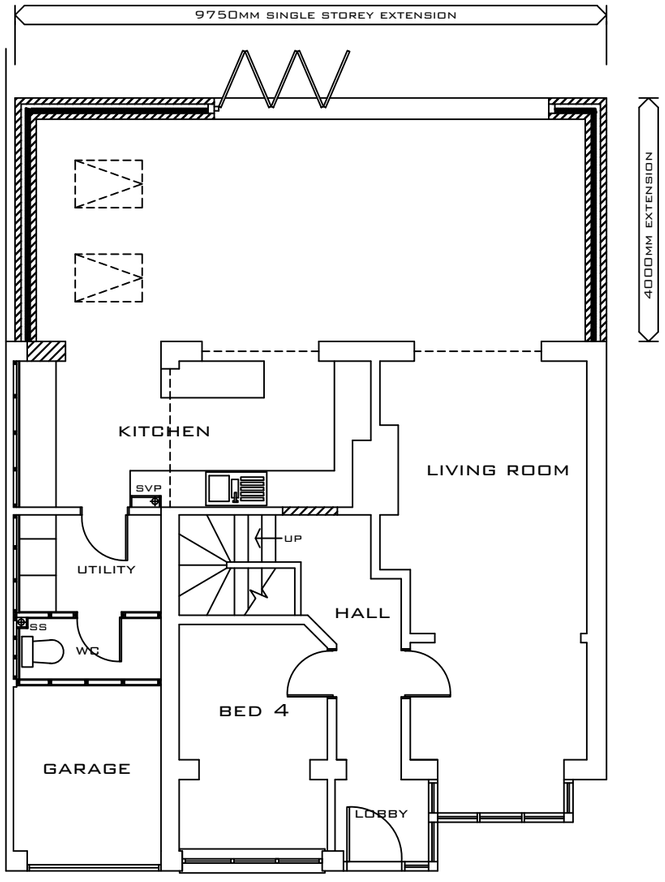

PROPOSED GROUND FLOOR PLAN

PROPOSED FIRST FLOOR PLAN

EXTENSION ROOF OPTION B

N

PROPOSED EXTENSION GIA
TOTAL GIA = 32.9M.SQ.

1M 2M 3M 4M 5M

GMG
ARCHITECTURAL SERVICES

ADDRESS:
61 SMITHBARN
HORSHAM
RH13 9PT

TITLE:
ROOF PLANS

DWG NO: PL/02
DATE: NOV 2024
BY: GMG
SCALE: 1/100