
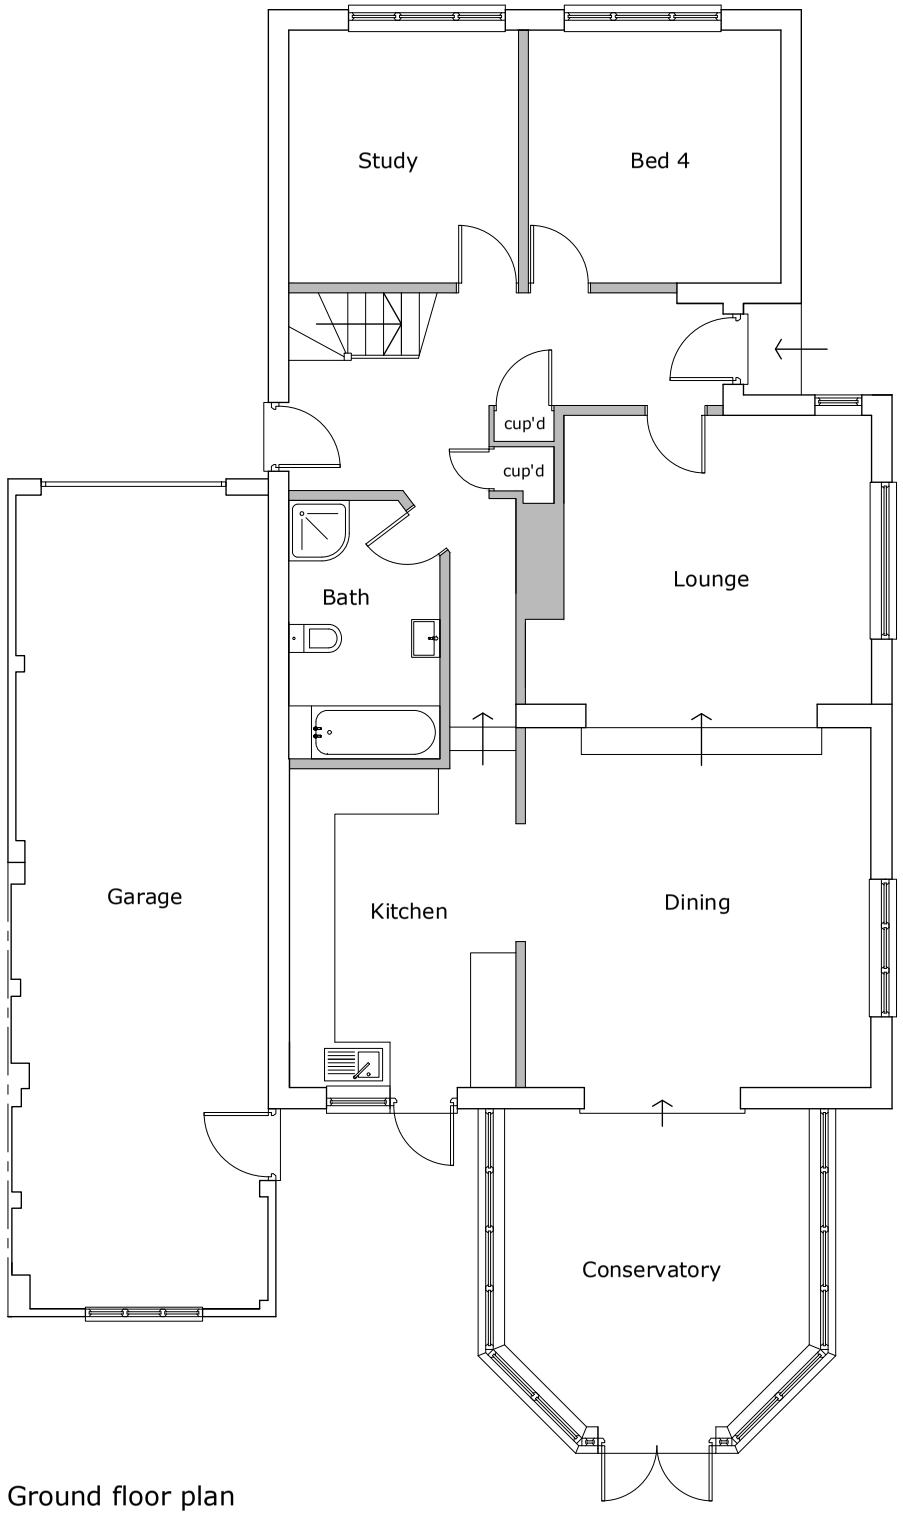


Ground floor plan

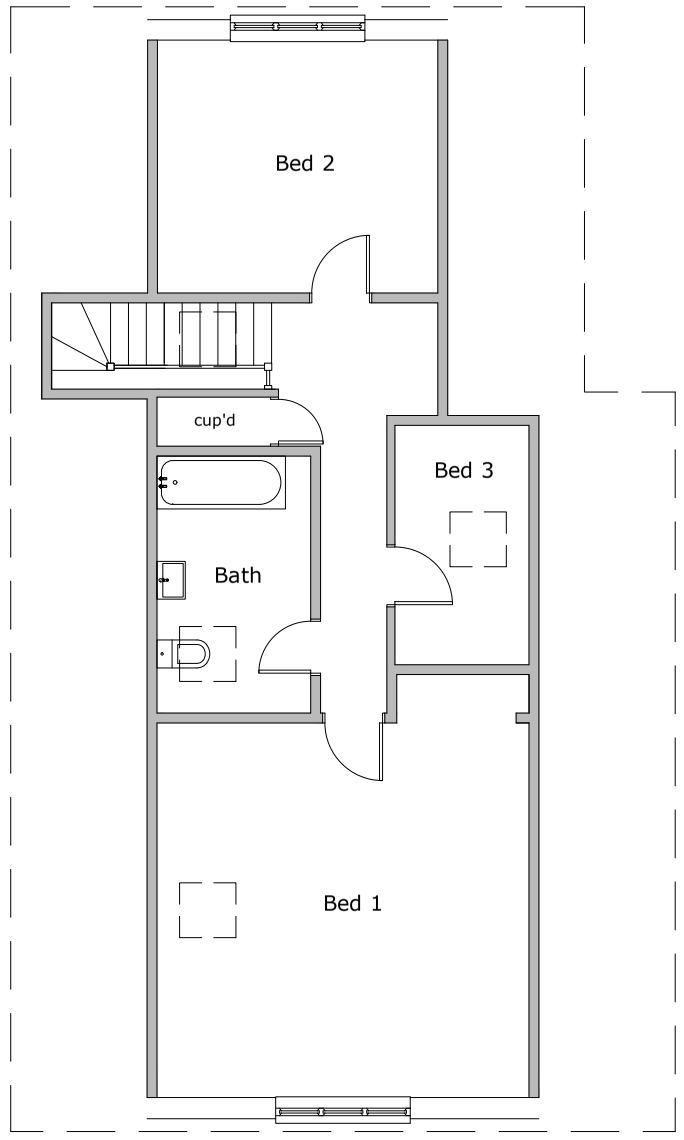

First floor plan

Proposed single storey rear extension, front extension to garage with pitched roof over, conversion of garage to habitable space and side dormer.

Existing floor plans

65 Pondtail Road
Horsham
West Sussex
RH12 5HP

Plan No: PL/631/02
Scale: 1:100

Drawing size: A3

Scale

0 1 2 3 4 5

Do not scale from drawing except for planning purposes.

All dimension are in millimetres.

No work is to extend over adjoining properties without express permission.

All designs are subject to a structural feasibility analysis.

dk planning & design

07769 952066
01403 241466

concept design
planning applications
building regulations