
LAND NORTH OF EAST STREET, RUSPER

DRAINAGE DITCH MAINTENANCE – ASSOCIATED TREE WORKS

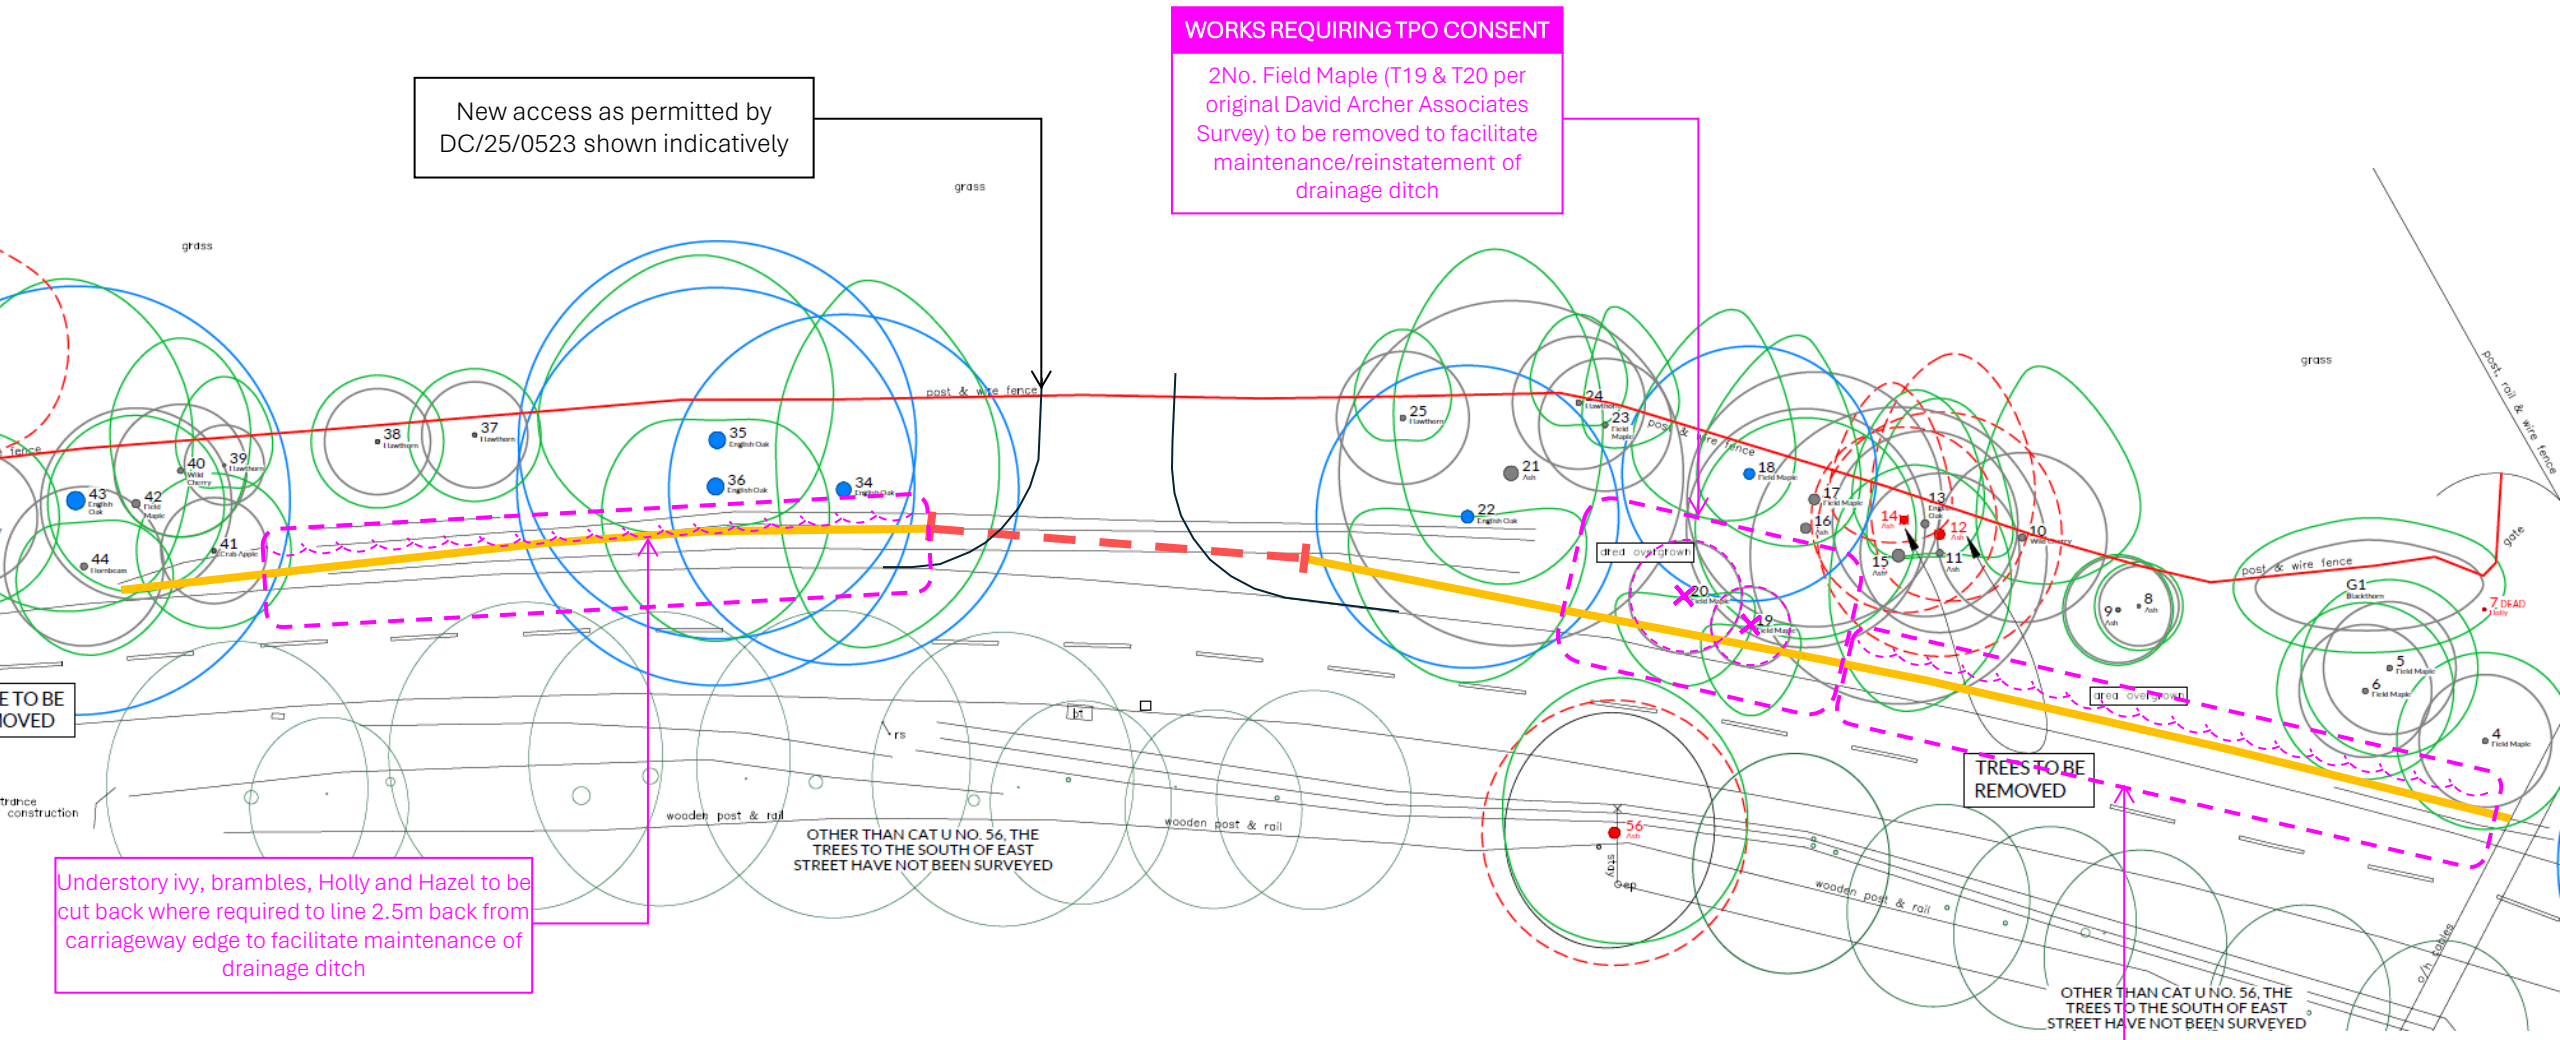

KEY TO DRAINAGE WORKS

- Existing ditch to be maintained/reinstated
- Proposed culverted section under approved access