
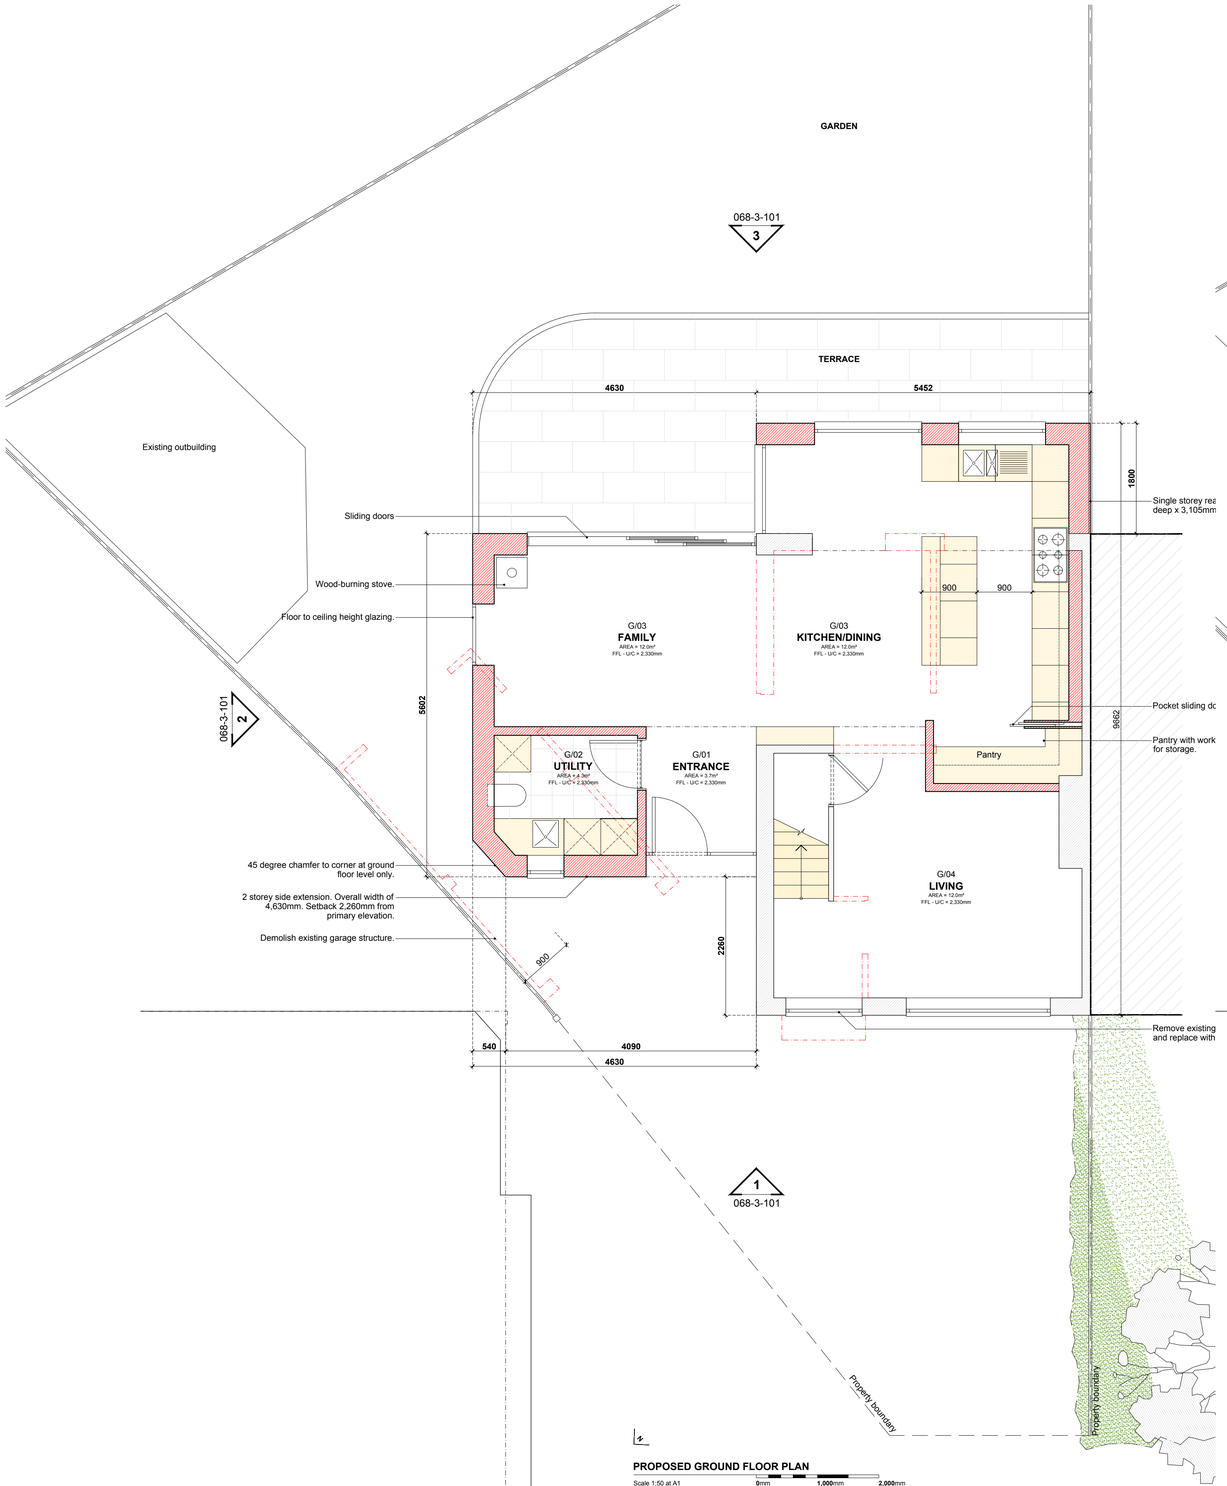


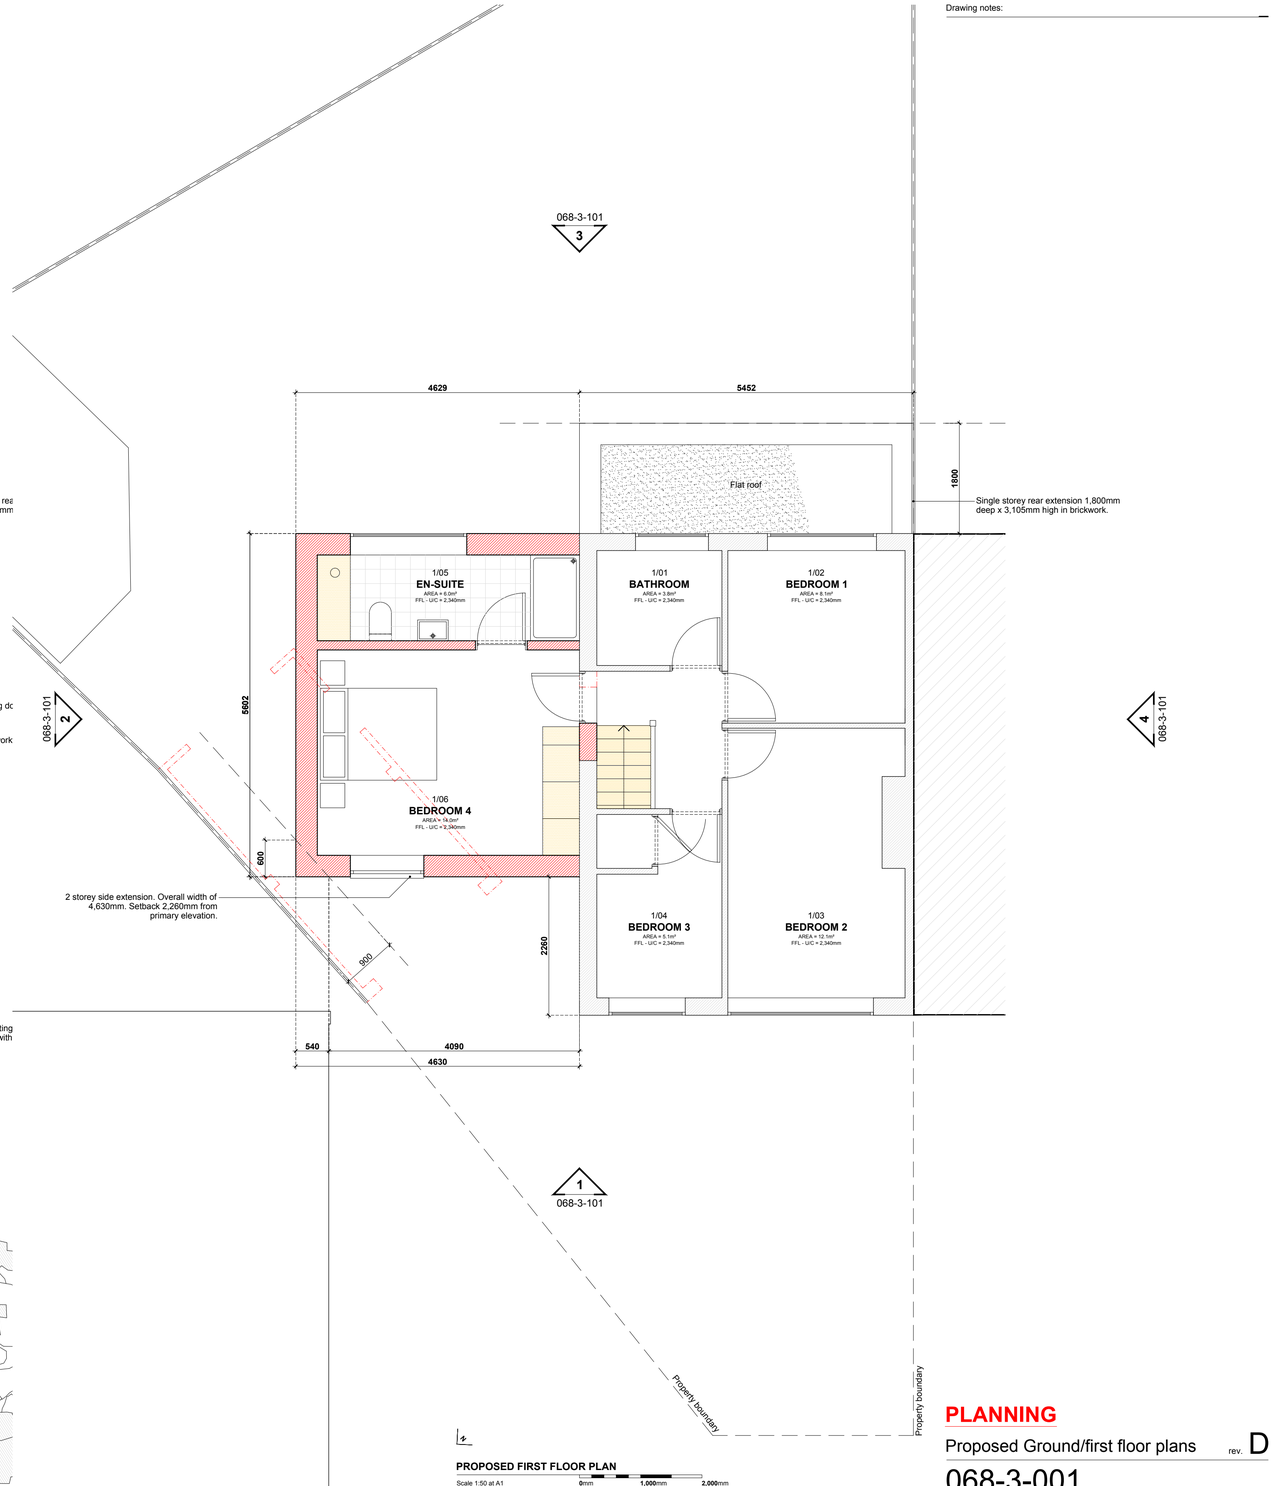

PROPOSED GROUND FLOOR PLAN

Scale 1:50 at A1 — 0mm — 1,000mm — 2,000mm

- Existing wall fill
- Proposed wall fill
- Demolition
- Proposed new Joinery
- Proposed new masonry
- No proposed work to area

PROPOSED FIRST FLOOR PLAN

Scale 1:50 at A1 — 0mm — 1,000mm — 2,000mm

- Existing wall fill
- Proposed wall fill
- Demolition
- Proposed new Joinery
- Proposed new masonry
- No proposed work to area

Drawing notes:

PLANNING

Proposed Ground/first floor plans rev. D

068-3-001

Project:	**16 Ashurst Close, Horsham. RH12 4JN**
Scale:	**1:50 at A1**
Issue date:	**04/03/2025 - Rev.D**
Drawn by:	**JMP**

NOTES:
All measurements and site conditions are to be checked prior to the preparation of drawings or commencement of works. This drawing belongs to James Patterson Architects Ltd. and is protected by the Copyright, Designs and Patents Act, 1998.

James Patterson Architect's Ltd.
info@jp-architects.co.uk