

0 1 2 3
Metres 1:50 A3

AS PASSED DC/22/1449

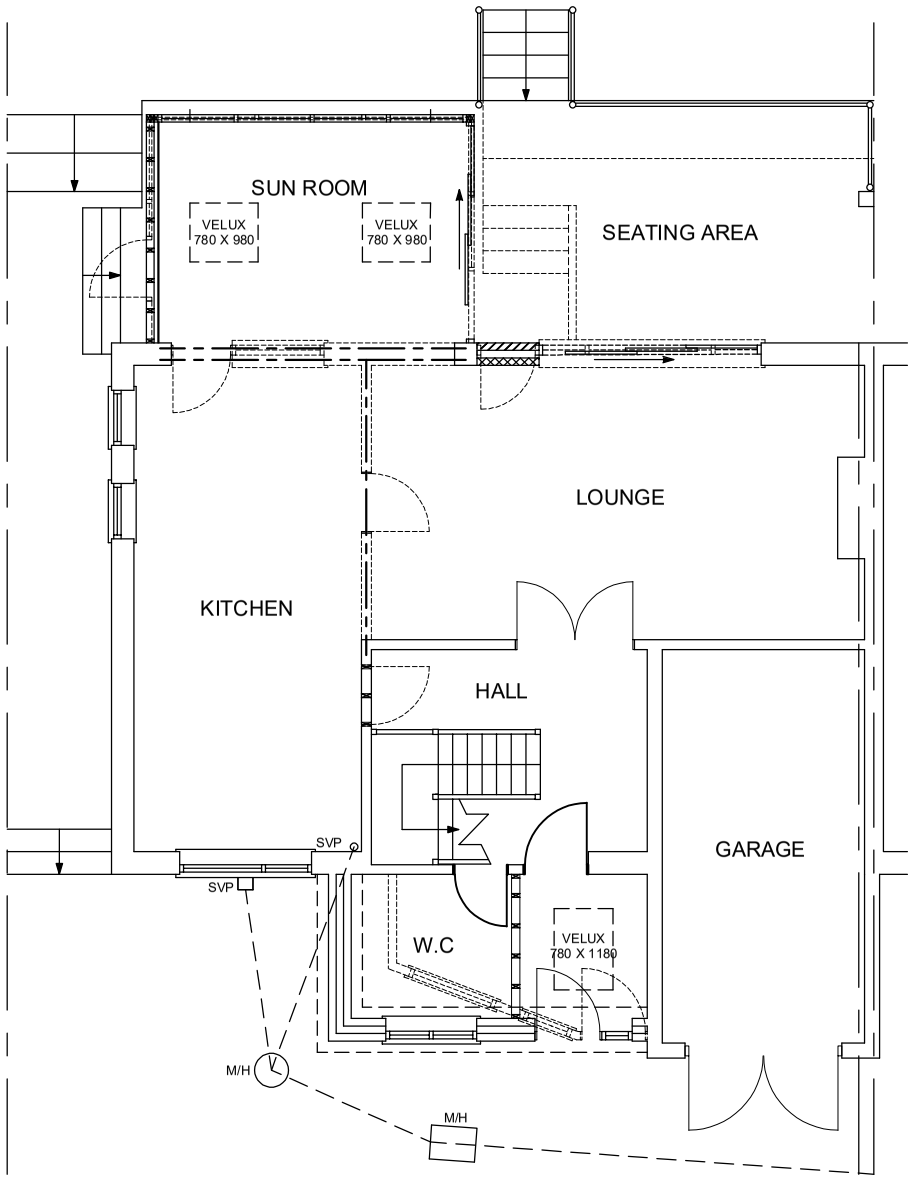

AS PASSED GROUND FLOOR LAYOUT
SCALE 1:100

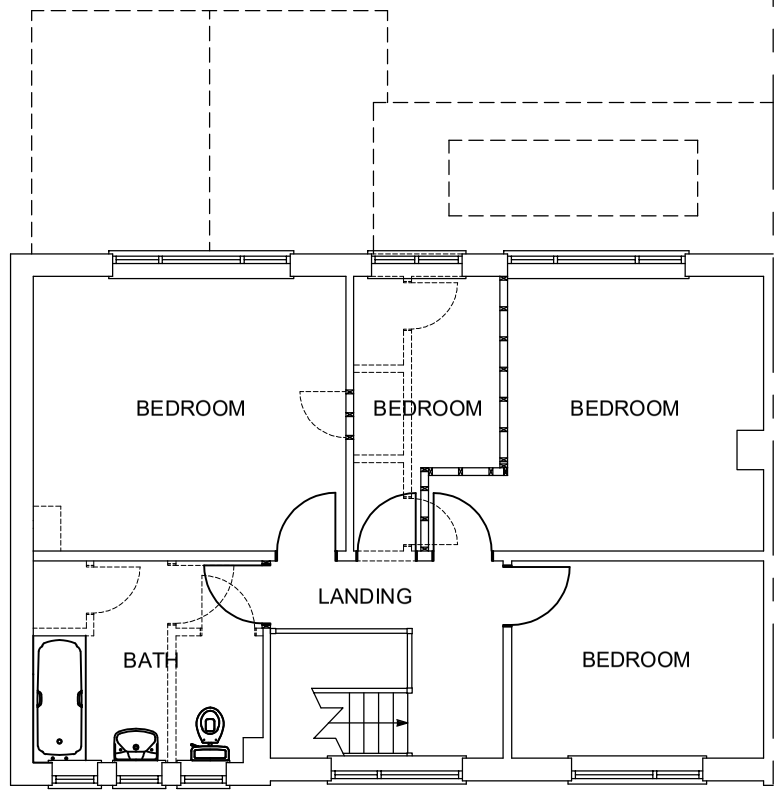

AS PASSED FIRST FLOOR LAYOUT
SCALE 1:100

DRAWING TITLE: As Passed Floor Plans	SCALE: 1:100 @ A3	
ADDRESS: Mr K Bellerby 4 Pondfield Road, Rudgwick, Horsham. RH12 3EW.		
DATE: 12/02/2025	DWG NO: KB/NMA/01	REV NO:

SUSSEX BUILDING PLANS

33 Highland Avenue, Bognor Regis, West Sussex. PO21 2BJ
Email: lee@sussexbuildingplans.co.uk Tel: 07732 415951