

AS PASSED DC/22/1449

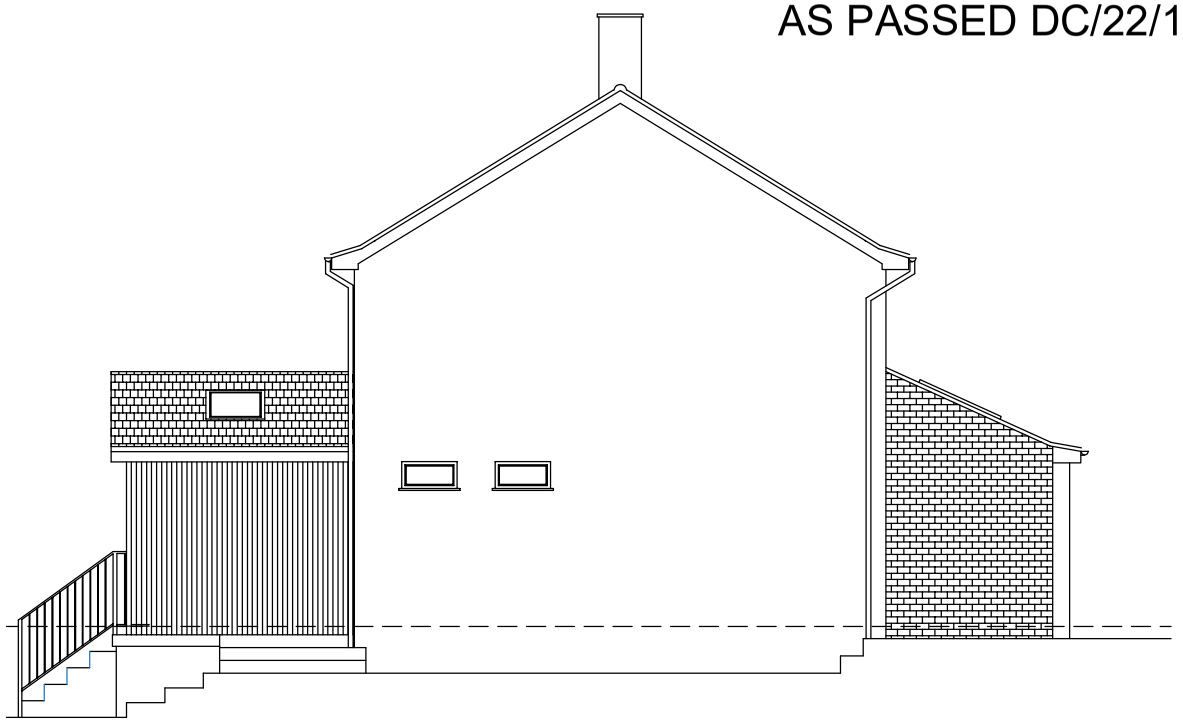

AS PASSED NORTH ELEVATION
SCALE 1:100

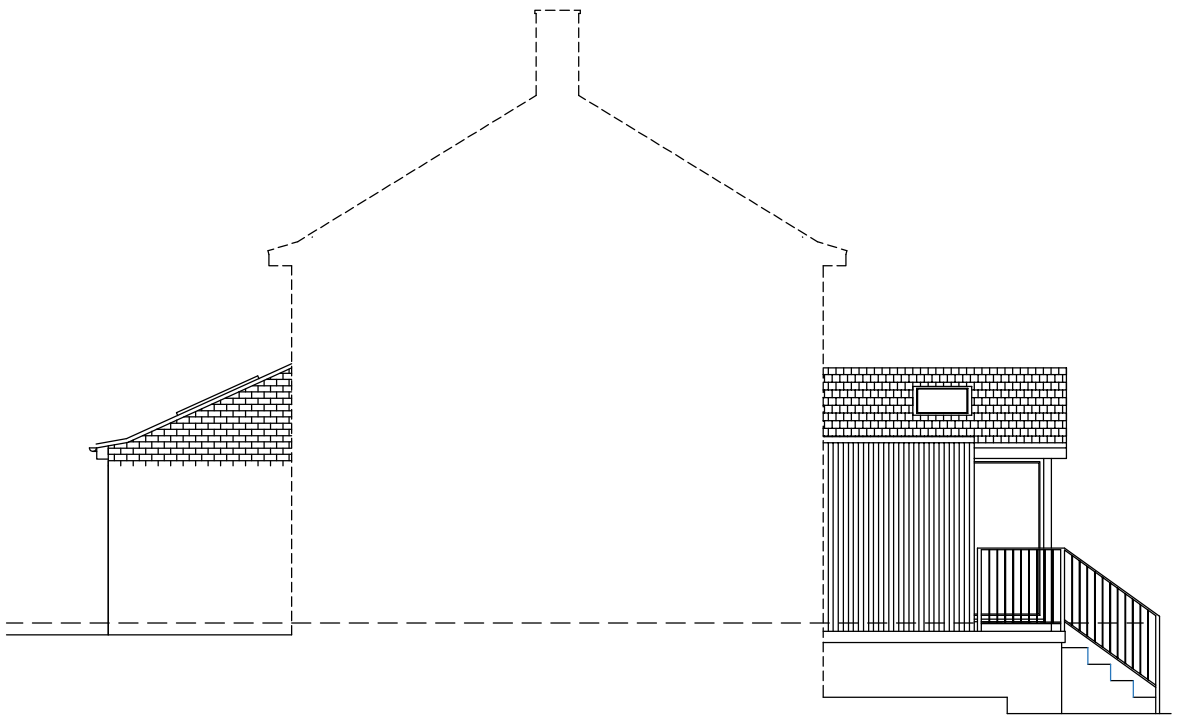

AS PASSED EAST ELEVATION
SCALE 1:100



AS PASSED SOUTH ELEVATION
SCALE 1:100



AS PASSED WEST ELEVATION
SCALE 1:100

0 1 2 3
Metres 1:50 A3

| | | |
|---|---|---|
| DRAWING TITLE: As Passed Elevations | SCALE: 1:100 @ A3 | |
| ADDRESS:<br>Mr K Bellerby<br>4 Pondfield Road, Rudgwick, Horsham. RH12 3EW. | | |
| DATE: 12/02/2025 | DWG NO: KB/PL/02 | REV NO: |

**SUSSEX BUILDING PLANS**
33 Highland Avenue, Bognor Regis, West Sussex. PO21 2BJ
Email: lee@sussexbuildingplans.co.uk Tel: 07732 415951