




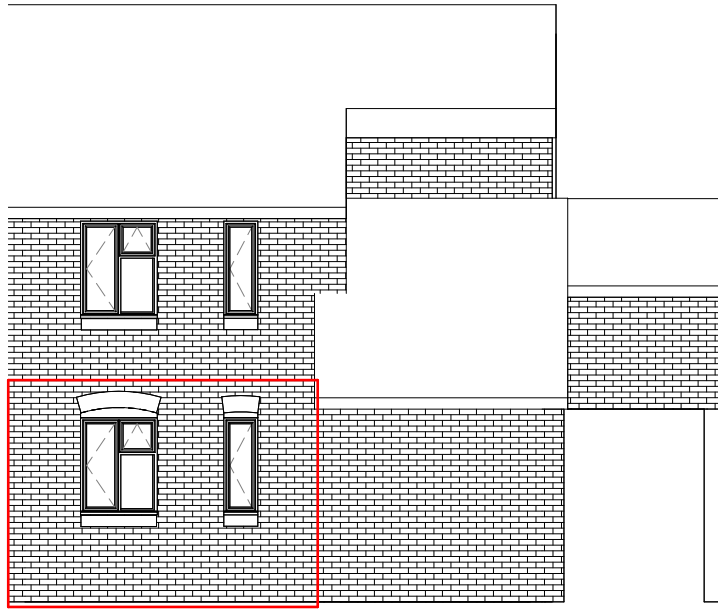


1 Front Existing
1 : 100

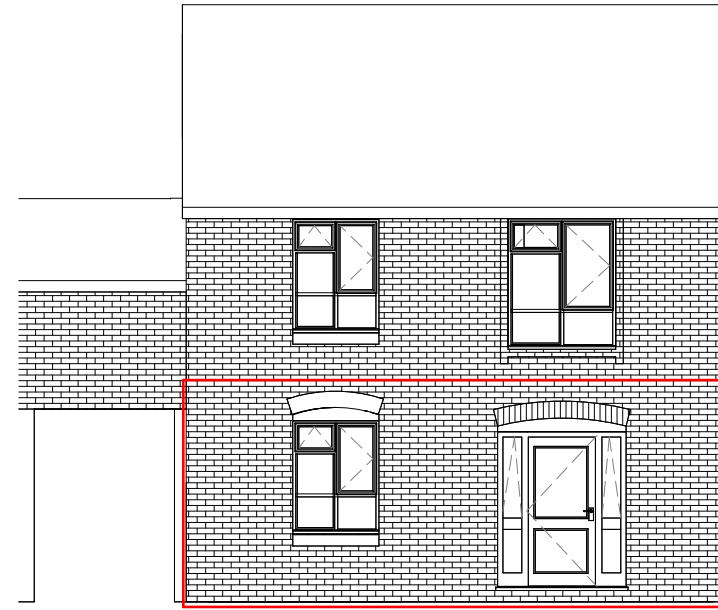

2 Rear Existing
1 : 100

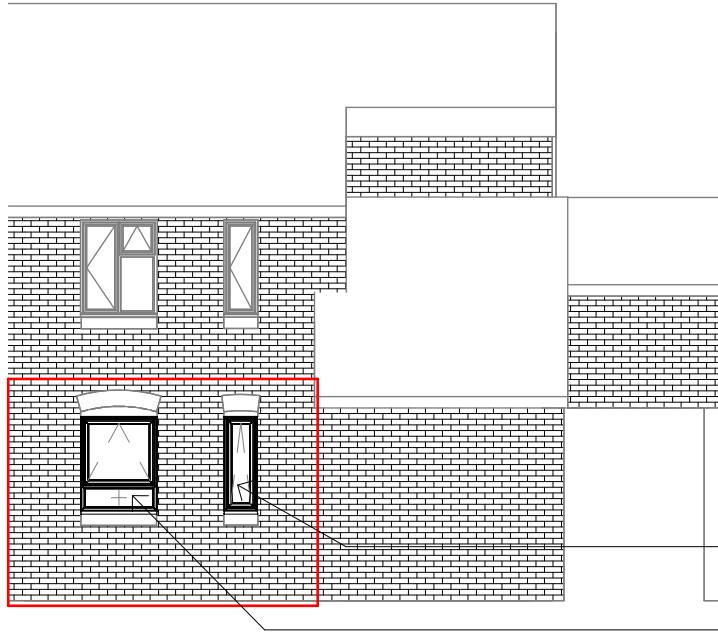

3 Front Proposed
1 : 100

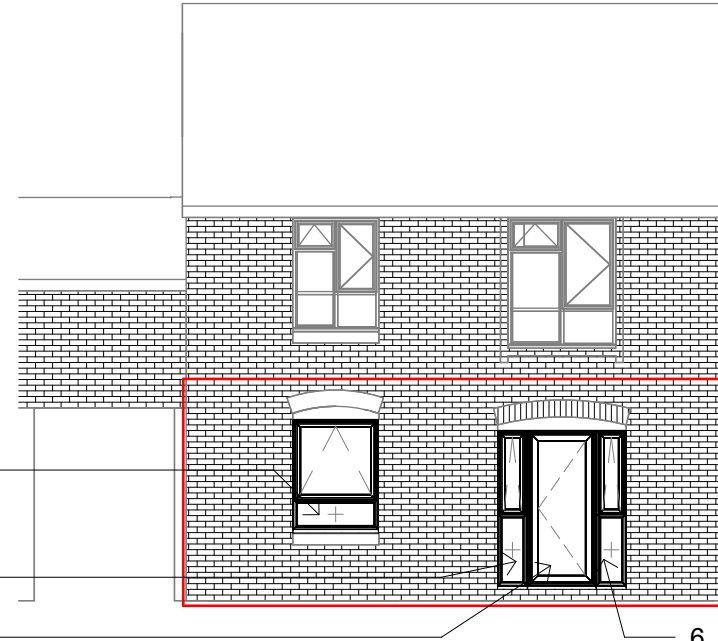

4 Rear Proposed
1 : 100

Window Style Schedule							
Window Number	Window Type	Window Width (mm)	Window Height (mm)	Window Colour	Window Material	Window Glazing	Sealed Unit Depth
1	Residential Door - Fully Glazed	905	2085	White Smooth	PVCu	TUF Clear Double	4-20-4
2	Type C	1005	1275	White Smooth	PVCu	STD Clear Double	4-20-4
3	Type C	1130	1485	White Smooth	PVCu	TUF Clear Double	4-20-4
4	Type E	440	1275	White Smooth	PVCu	TUF Obscure Double - Sand Blast	4-20-4
5	Type C	393	2085	White Smooth	PVCu	TUF Clear Double	4-20-4
6	Type C	393	2085	White Smooth	PVCu	TUF Clear Double	4-20-4

Scale 1:100

Scale 1:50

Contract No.

FHI 137684

Site Address -

9 Roebuck Close,
Horsham,
West Sussex,
RH13 5UL

Drawing No.

1 of 3

Elevations

All Dimensions in mm

Scale: 1 : 100 **@A3**

Signed Off on - 16/02/2026

Review on -

FIRST

First Home Improvements
Station Road Industrial
Estate Lenwade Norfolk
NR9 5LY

© Drawings, associated documentation and intellectual property is protected under copyright law.
All documentation by First Home Improvements prohibits unauthorised actions such as (but not limited to) the re-issuing and re-production thereof without prior consent.