



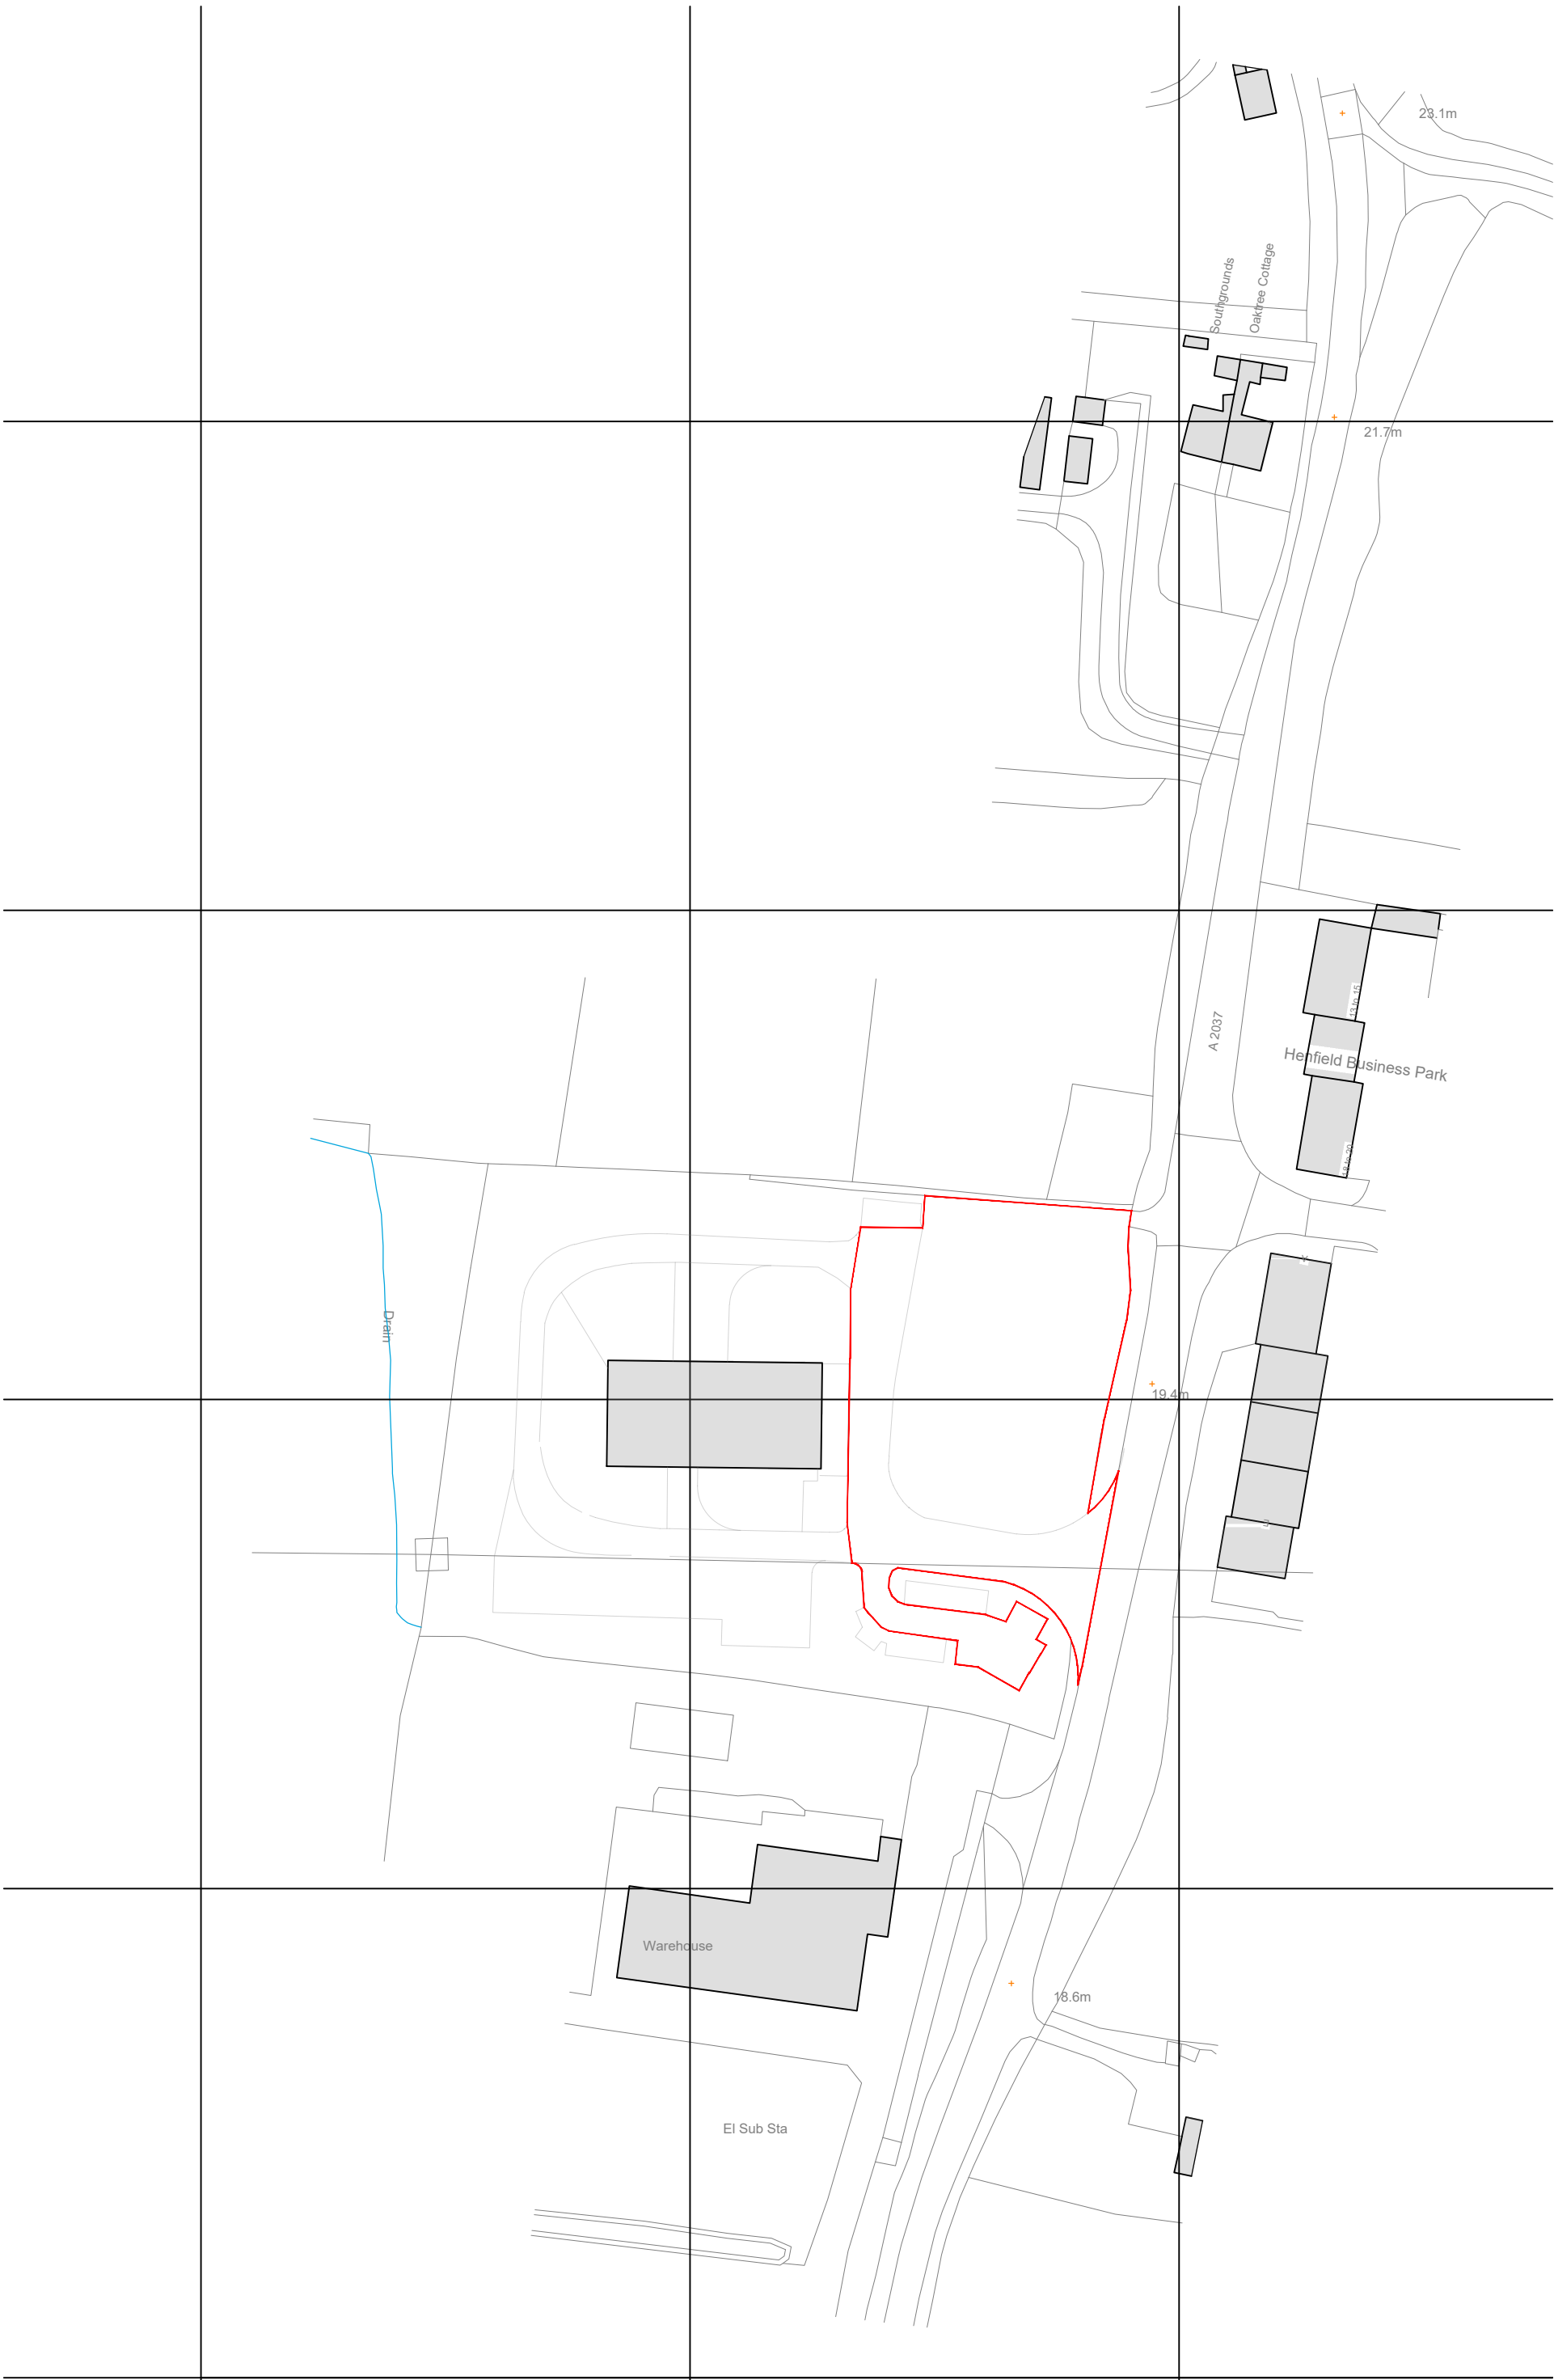

Location Plan - 1:1250 @ A1

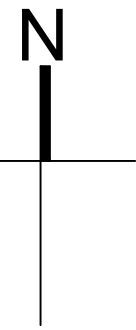

Block Plan - 1:500 @ A1

- NOTES**
- DO NOT SCALE OFF THIS DRAWING EXCEPT FOR PLANNING PURPOSES
 - CHECK ALL DIMENSIONS ON SITE BEFORE ANY WORK IS COMMENCED
 - ALL GOODS MATERIALS AND WORKMANSHIP MUST CONFORM WITH CURRENT BUILDING REGULATIONS, BRITISH STANDARDS AND CODES OF PRACTICE
 - COPYRIGHT OF THIS DRAWING IS RETAINED BY THE ARCHITECT AND IT MUST NOT BE REPRODUCED WITHOUT WRITTEN CONSENT

E	15.04.24	ec	cycle store re-positioned
D	24.01.24	ec	cycle store relocated due to landscape amendments
C	13.12.23	ec	cycle store relocated @ HA request
B	09.10.23	ec	PLANNING ISSUE
A	15.09.23	ec	redline updated
REV	DATE	BY	AMENDMENT

**folkes architects**

1 01933 999629
info@folkesarchitects.co.uk

The Old Forge
6 Church Street
Shoreham
West Sussex
BN20 4LA

CLIENT
Coles Automotive Property Ltd

JOB TITLE
Unit 2 (East)
Southdowns Enterprise Park
Shoreham Road
Henfield
West Sussex

DRAWING TITLE
Location & Block Plan

DRAWING STATUS
PLANNING
NOT FOR CONSTRUCTION USE UNLESS STATED AS 'CONSTRUCTION'

DATE	SCALE	DRAWN BY
June '23	as indicated	ec
	CHECKED BY	mf

JOB NO.	DRAWING NO.	REVISION
23051	2.01	D

