
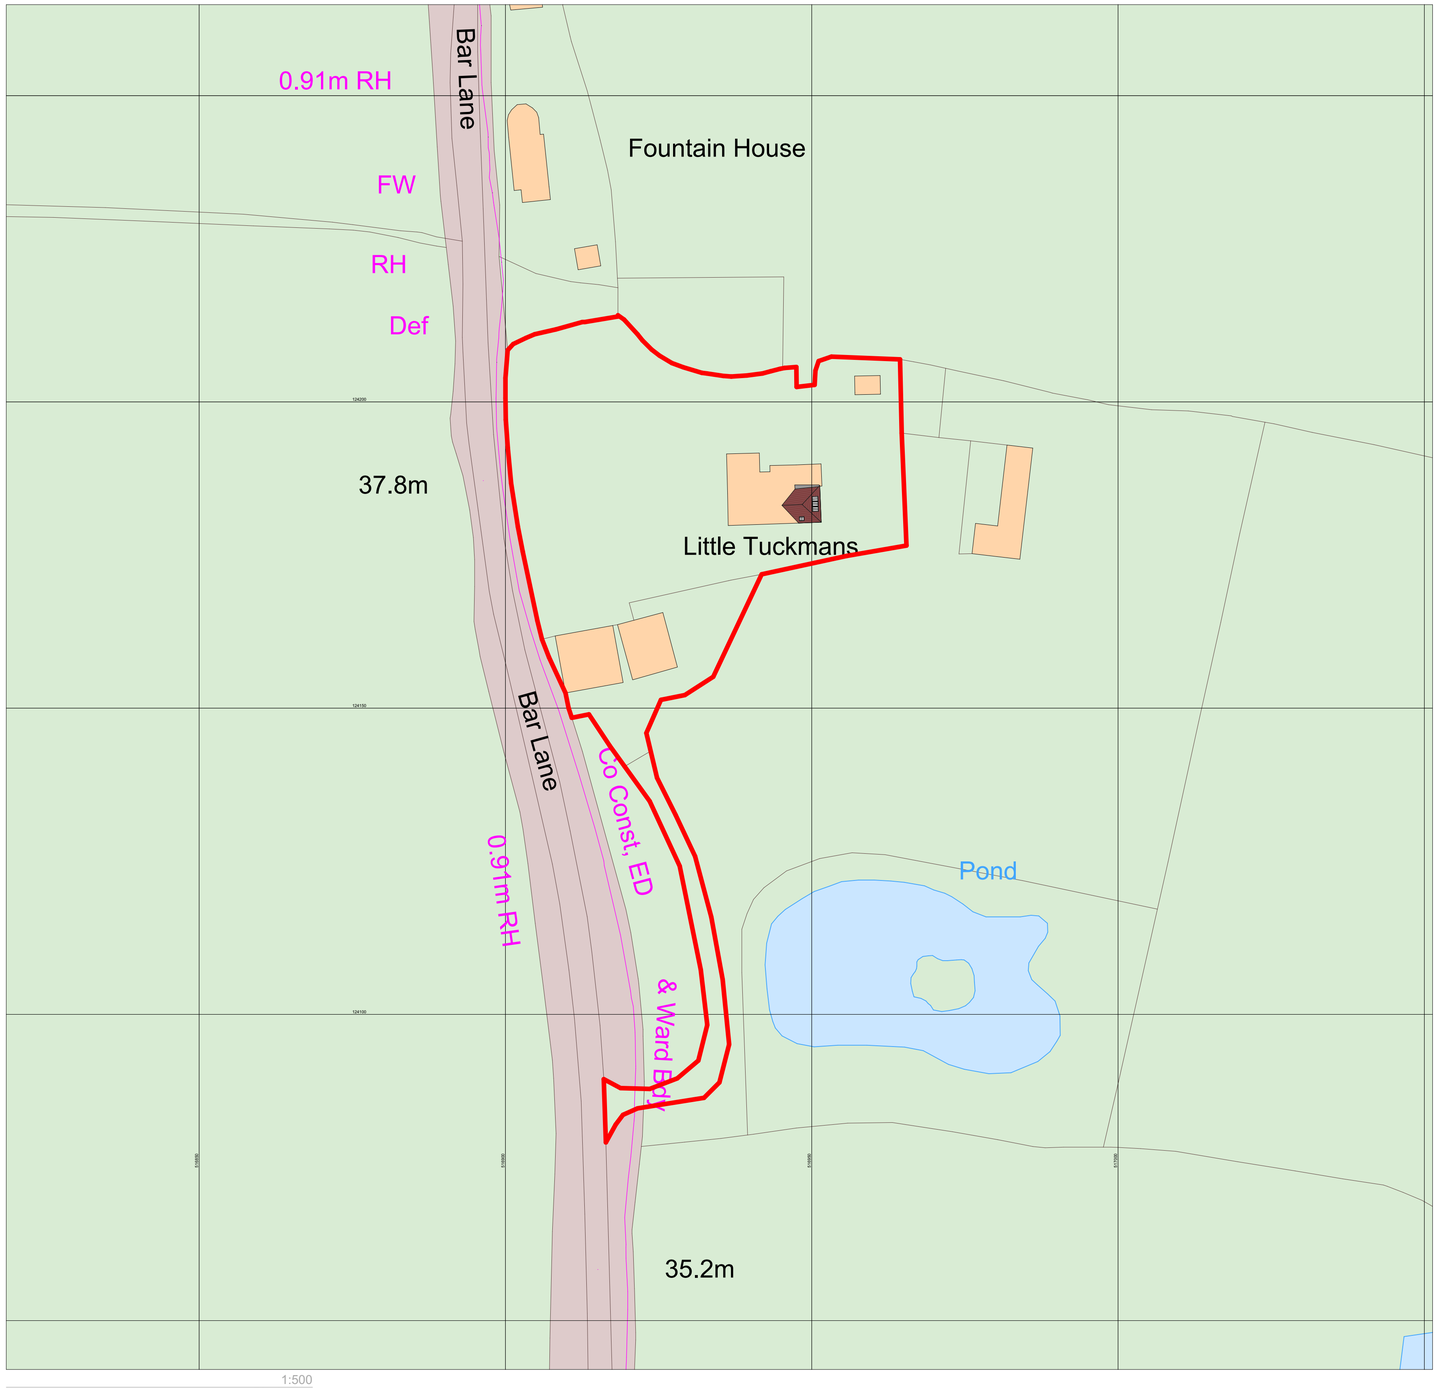


1:500
Block Plan

0 10 20 30 40 50

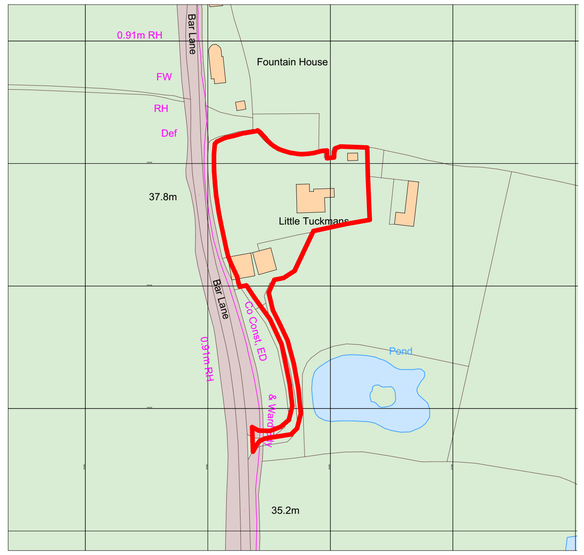

1:1250
Location Plan

0 50 100

N

Ordnance Survey, (c) Crown Copyright 2023.
All rights reserved. Licence number 100022432

THIS DRAWING IS INDICATIVE ONLY AND MUST NOT BE RELIED UPON FOR CONSTRUCTION - UNLESS THE DRAWING IS NAMED AS 'CONSTRUCTION'.

ALL DIMENSIONS TO BE CHECKED AND VERIFIED WITH ANY DISCREPANCIES REPORTED TO PHILIPS SURVEYORS LLP.

THIS DRAWING REMAINS THE PROPERTY OF PHILIPS SURVEYORS AND MUST NOT BE COPIED OR REPRODUCED WITHOUT PRIOR WRITTEN PERMISSION.

THE CLIENT MUST FAMILIARISE THEMSELVES WITH;
·THEIR DUTIES CONCERNING HEALTH & SAFETY UNDER CDM2015 REGULATIONS AND
·THE APPOINTMENT OF PRINCIPAL DESIGNER AND PRINCIPAL CONTRACTOR.

IF YOU NEED ANY FURTHER INFORMATION OR INDEPENDENT ADVICE ON UNDERTAKING YOUR CDM REGULATIONS DUTIES, PLEASE CONTACT: THE ASSOCIATION FOR PROJECT SAFETY, 5 NEW MART PLACE, EDINBURGH EH141RW TEL: 08456 121 290 EMAIL: INFO@APS.ORG.UK YOU CAN VISIT THE HSE AND APS WEBSITES FOR MUCH MORE INFORMATION AT: WWW.HSE.GOV.UKAND WWW.APS.ORG.UK RESPECTIVELY.

SAFETY HEALTH AND ENVIRONMENTAL INFORMATION
IN ADDITION TO THE HAZARDS AND RISKS NORMALLY ASSOCIATED WITH THE TYPE OF CONSTRUCTION WORK DETAILED ON THIS DRAWING, PLEASE NOTE THE FOLLOWING SIGNIFICANT RISKS AND INFORMATION;

- INDICATES - WARNING
- INDICATES - COMPULSORY INSTRUCTION
- INDICATES - FOR INFORMATION
- INDICATES - PROHIBITIVE INSTRUCTION

FOR INFORMATION RELATING TO END USE, MAINTENANCE, DEMOLITION ETC. - PLEASE REFER TO THE HEALTH & SAFETY FILE.

IT SHOULD BE ASSUMED THAT ALL WORKS ARE TO BE CARRIED OUT BY A COMPETENT CONTRACTOR AND, WHERE APPLICABLE,TO AN APPROVED METHOD STATEMENT.

Rev.	Amendments	Date	Drw.
A	Roof profile amended	09/04/24	THR

PHILIPS SURVEYORS
BUILDING SURVEYORS, DESIGNERS & CONSULTANTS

PHILIPS SURVEYORS LLP, THE OLD COACH HOUSE, 78 LOWER STREET, PULBOROUGH, WEST SUSSEX, RH20 2AA
TEL **01798 873222** FAX **01798 873444**
EMAIL **INFO@PHILIPS-SURVEYORS.CO.UK**
WWW.PHILIPSCHARTEREDSURVEYORS.CO.UK
RICS

CLIENT:
Mr H. Mann
Little Tuckmans Farm, Bar Lane,
Horsham, West Sussex, RH13 9DL

PROJECT:
Little Tuckmans Farm, Bar Lane,
Horsham, West Sussex, RH13 9DL

DRAWING TITLE:
Feasibility
Location & Block Plan

DRAWN:	JOB NO:	SCALE @ A1:
THR		As Shown
CHECKED: PGA	DRAWING NO: FE01	REV: A
DATE: Feb 23		

© PHILIPS SURVEYORS LLP.

Z:\PCS Current PGA\2. PGA Work in Progress\PGA Miscellaneous\Little Tuckmans Farm\Little Tuckmans Farm_2.pln\Little Tuckmans Farm_2.pln