80 Hurst Road

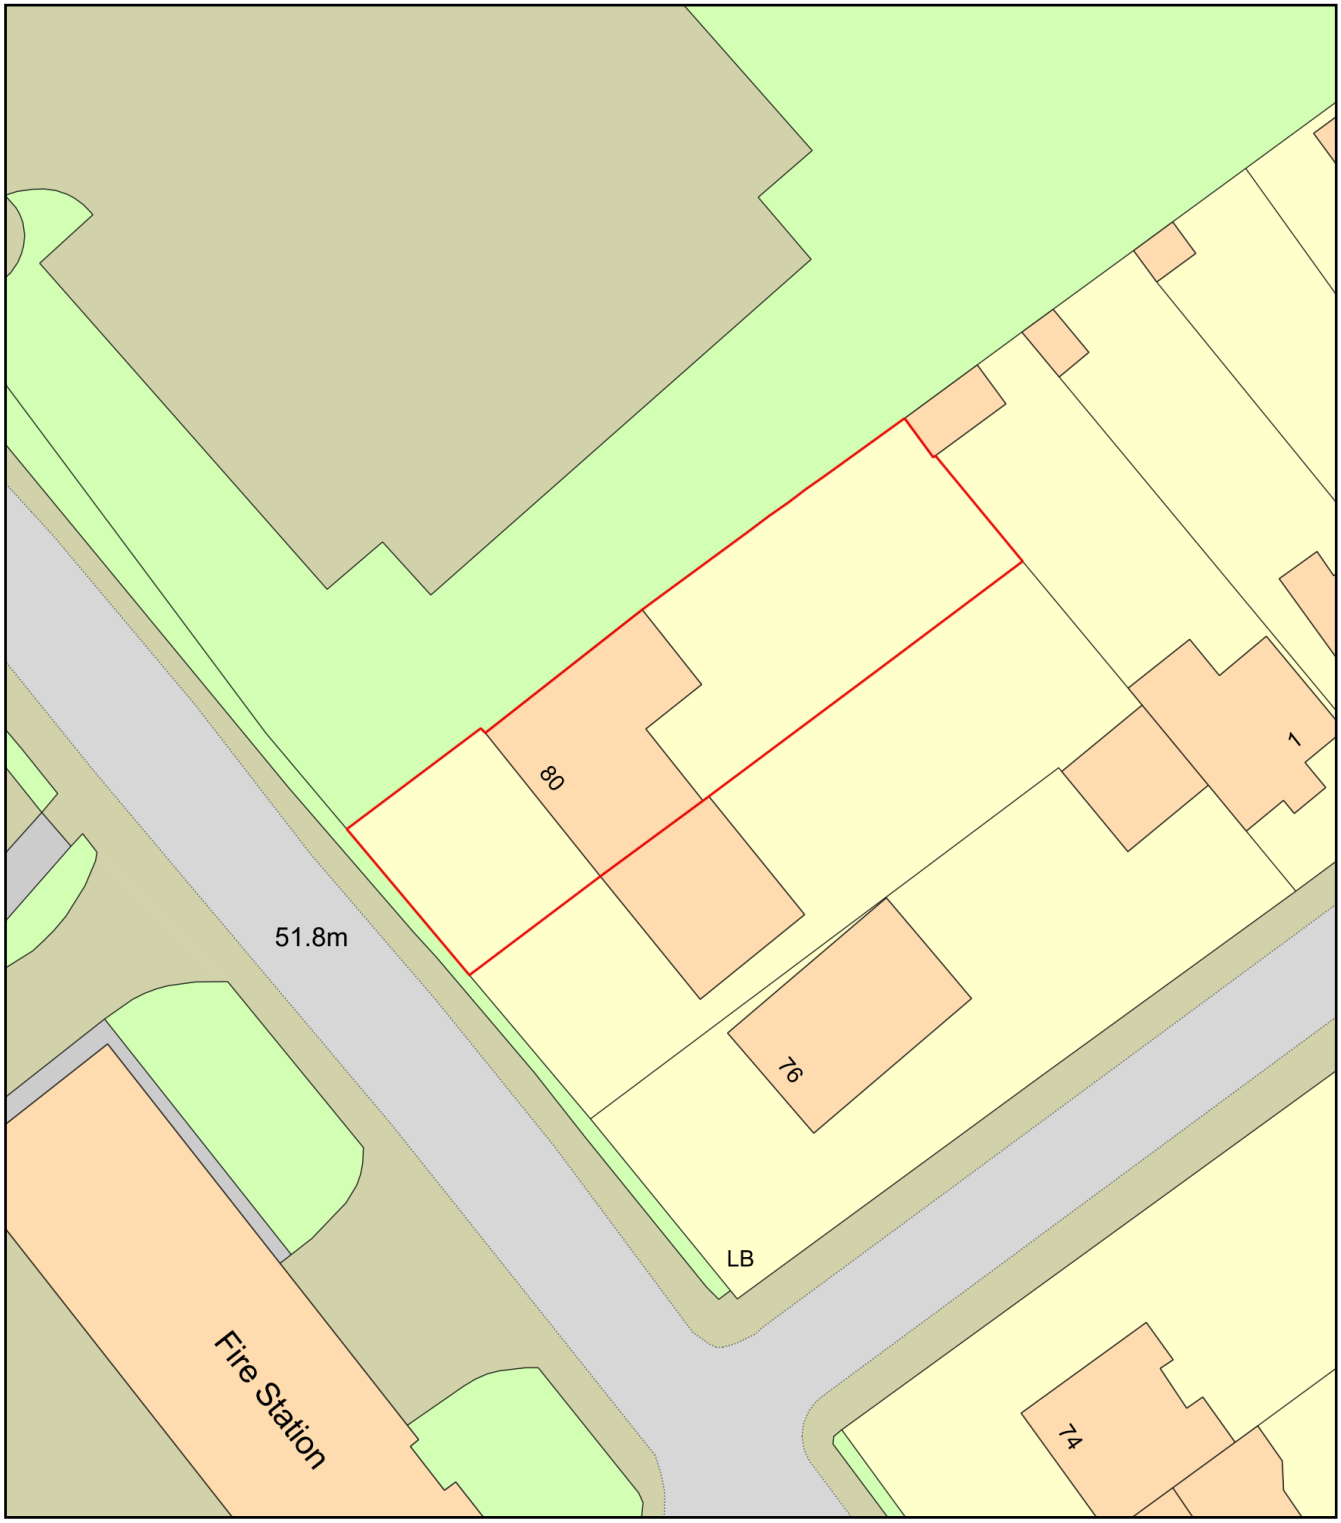

0 20
Metres

N

ReQuestaPlan

Plan Produced for: Hayley Hutchinson

Date Produced: 20 Dec 2023

Plan Reference Number: TQRQM23354104623828

Scale: 1:500 @ A4

© Crown copyright and database rights 2023 OS 100042766