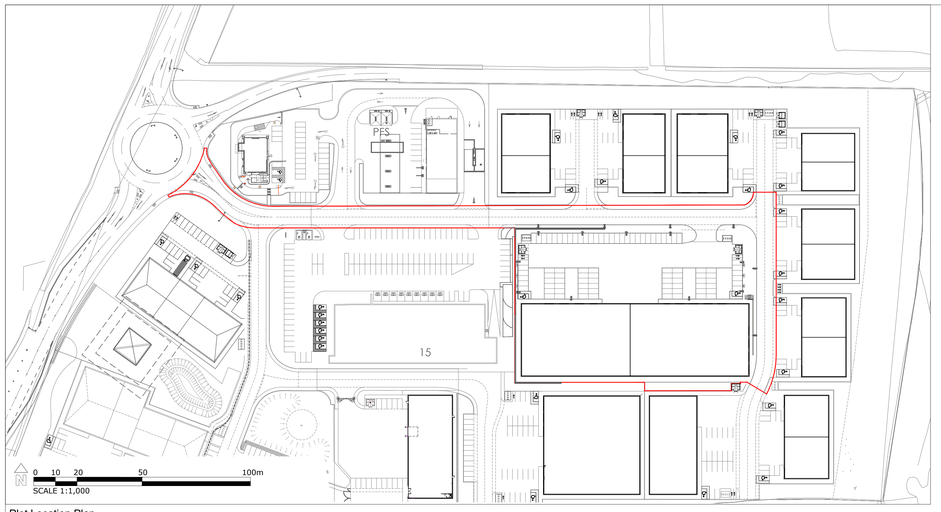


Plot Location Plan
Scale 1:1000

Planting Schedule


	Size	Spec	Density
Acer campestre	20-25cm	Root balled	As shown
Alnus glutinosa 'Imperialis'	20-25cm	Root balled	As shown
Betula pendula	20-25cm	Container grown	As shown
Betula utilis	20-25cm	Container grown	As shown
Sorbus aucuparia	20-25cm	Root balled	As shown
Asplenium scolopendrium	15-20cm	3Lt	5 per sq.m.
Choisya Aztec Pearl	60-90cm	5Lt	3 per sq.m.
Cornus alba 'Sibirica'	60-90cm	3Lt or Bare root	3 per sq.m.
Cornus stolonifera 'Flaviramea'	60-90cm	3Lt or Bare root	3 per sq.m.
Dryopteris filix-mas	15-20cm	3Lt	4 per sq.m.
Elaeagnus ebbingei	60-90cm	5Lt or Root balled	3 per sq.m.
Euonymus fortunei 'Silver Queen'	30-40cm	3Lt	4 per sq.m.
Hebe Emerald Green	20-30cm	3Lt	5 per sq.m.
Lonicera Baggesen's Gold	30-40cm	3Lt	4 per sq.m.
Lonicera nitida 'May Green'	30-40cm	3Lt	4 per sq.m.
Lonicera pileata	30-40cm	3Lt	4 per sq.m.
Potentilla fruticosa 'Abbotswood'	20-30cm	3Lt	4 per sq.m.
Primula veris	N/A	2Lt	7 per sq.m.
Rosmarinus prostrates	30-40cm	3Lt	3 per sq.m.
Viburnum davidii	40-60cm	5Lt	3 per sq.m.
Viburnum opulus	60-90cm	3Lt or Bare root	3 per sq.m.
Vinca minor	10-15cm	2Lt	5 per sq.m.

Native Hedge
Planted at 5 per lin m triple staggered rows
450mm apart at 300mm centres - species planted in groups of 5 to 10
All plants to be fitted with a 600mm high Green-Tech Bio-Earth Biodegradable Tree shelter guard and 50mm square softwood stake and tie.

Acer campestre	10%	60-90cm	Bare root
Corylus avellana	10%	60-90cm	Bare root
Crataegus monogyna	40%	60-90cm	Bare root
Euonymus europaea	5%	60-90cm	Bare root
Ilex aquifolium	5%	60-90cm	5Lt
Ligustrum vulgare	10%	60-90cm	5Lt
Prunus spinosa	15%	60-90cm	Bare root
Ulmus glabra	5%	60-90cm	Bare root

LEGEND

- Planning Application Boundary
- Proposed Trees
- Proposed Shrub Planting
- Proposed Hedgerow
- Light Column Position
- Existing off site planting
- Proposed retaining wall

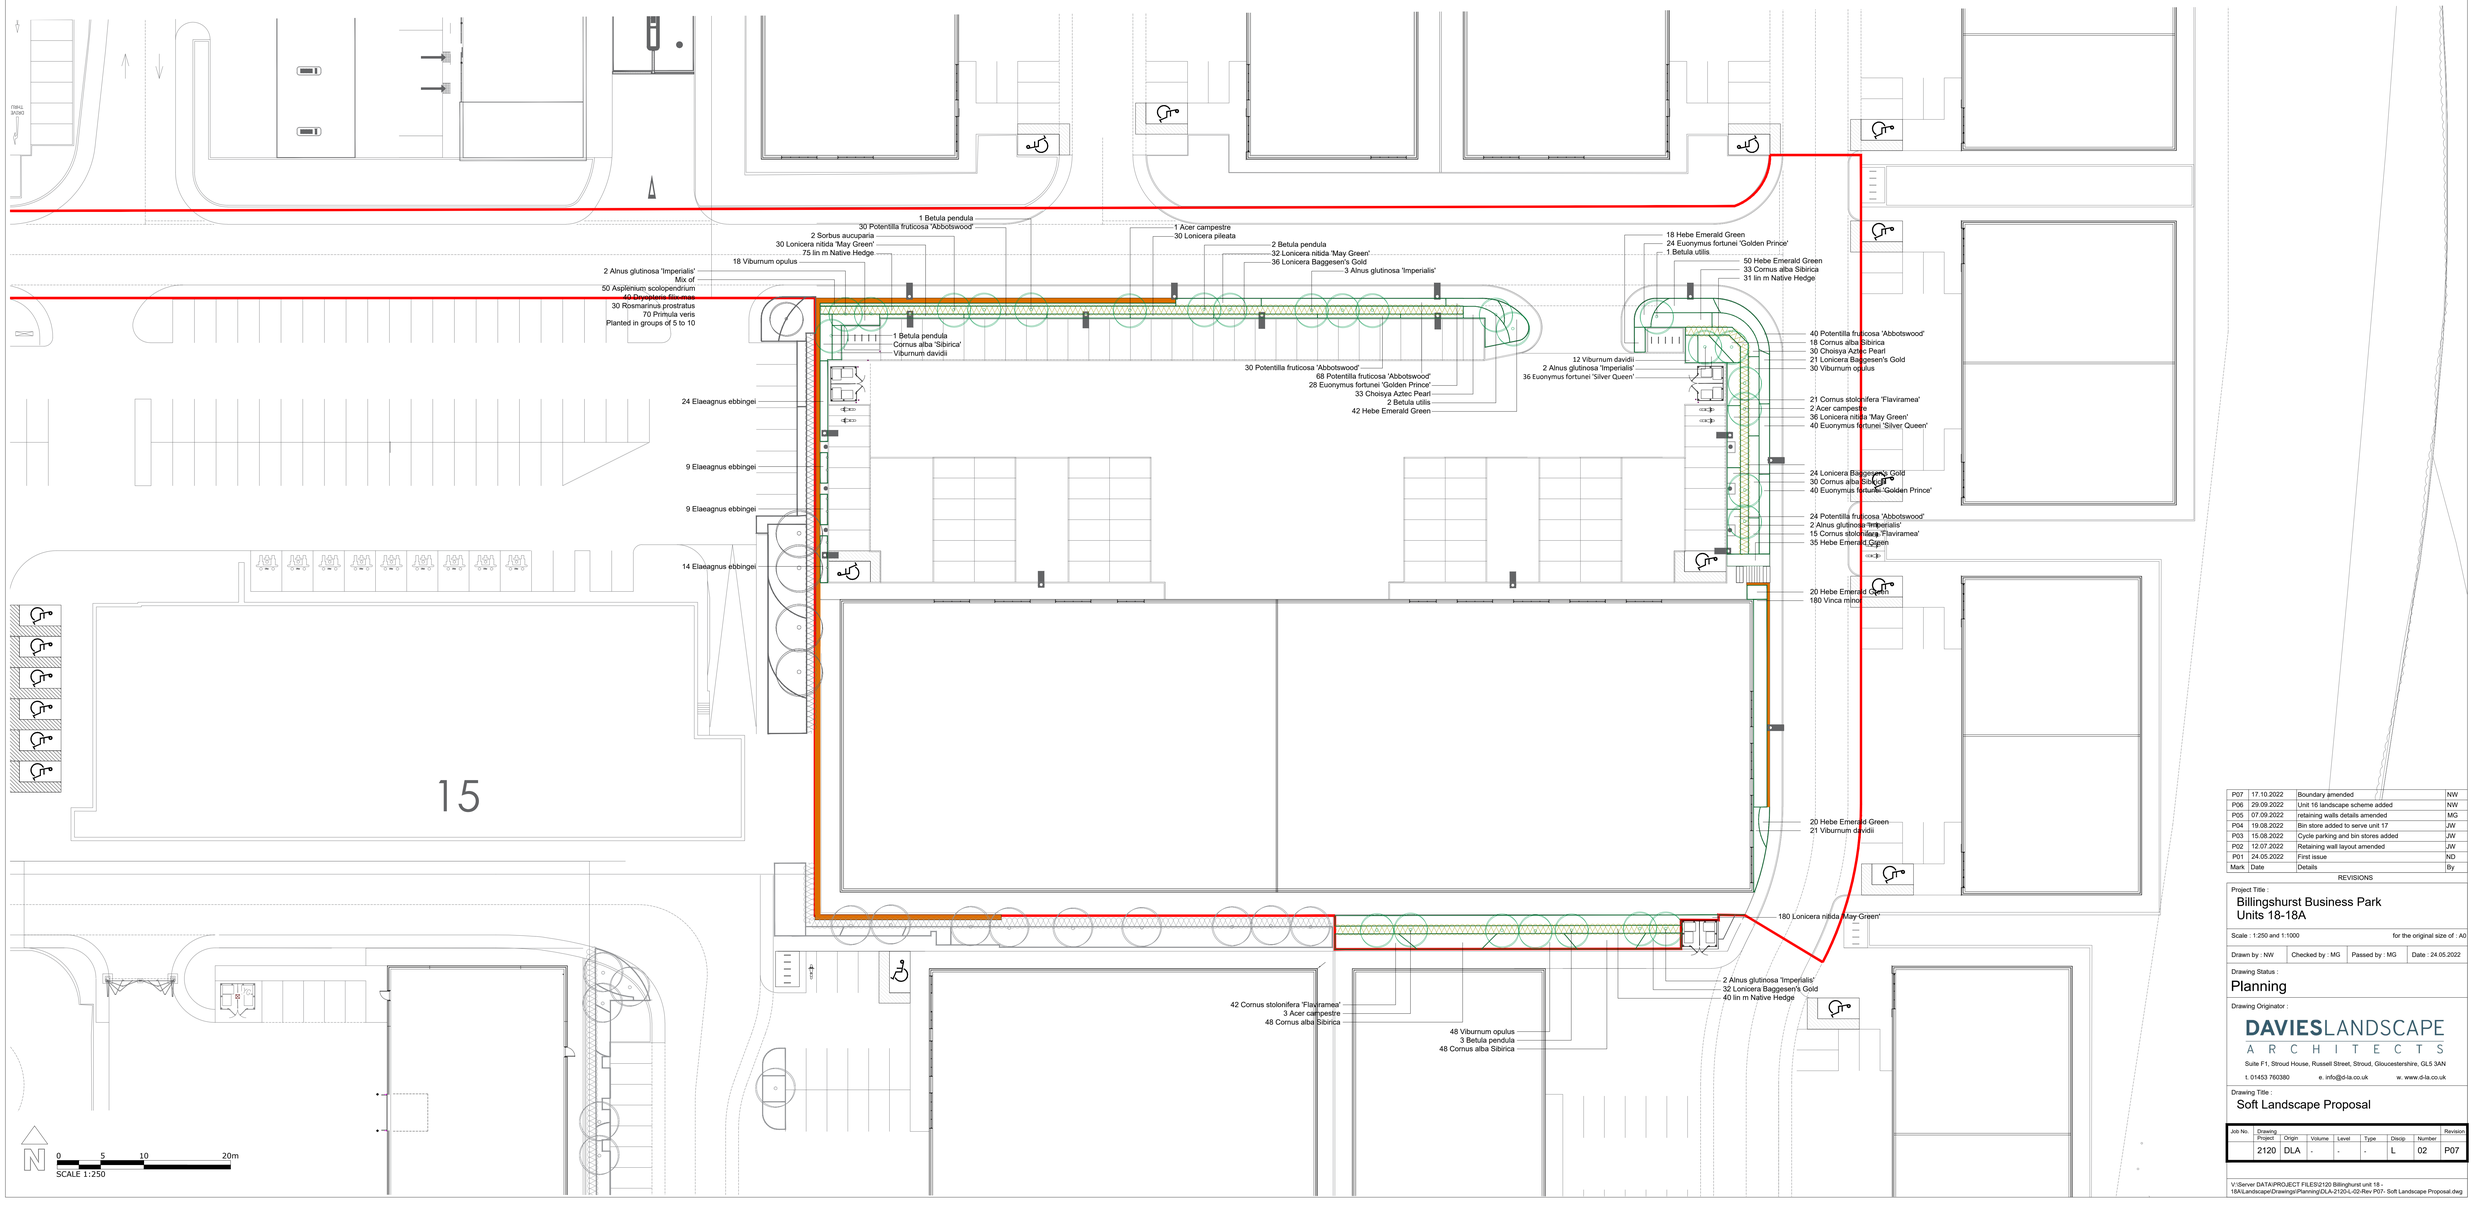

Mark	Date	Details	By
P07	17.10.2022	Boundary amended	NW
P06	29.09.2022	Unit 16 landscape scheme added	NW
P05	07.09.2022	retaining walls details amended	MG
P04	19.08.2022	Bin store added to serve unit 17	JW
P03	15.08.2022	Cycle parking and bin stores added	JW
P02	12.07.2022	Retaining wall layout amended	JW
P01	24.05.2022	First issue	ND

REVISIONS

Project Title :
Billingshurst Business Park
Units 18-18A

Scale : 1:250 and 1:1000 for the original size of : A0

Drawn by : NW | Checked by : MG | Passed by : MG | Date : 24.05.2022

Drawing Status :
Planning

Drawing Originator :

DAVIESLANDSCAPE ARCHITECTS
Suite F1, Stroud House, Russell Street, Stroud, Gloucestershire, GL5 3AN
t. 01453 760380 e. info@d-la.co.uk w. www.d-la.co.uk

Drawing Title :
Soft Landscape Proposal

Job No.	Drawing Project	Origin	Volume	Level	Type	Discip	Number	Revision
	2120	DLA	-	-	-	L	02	P07

V:\Server DATA\PROJECT FILES\2120 Billingshurst unit 18 - 18A\Landscape\Drawings\Planning\DLA-2120-L-02-Rev P07- Soft Landscape Proposal.dwg