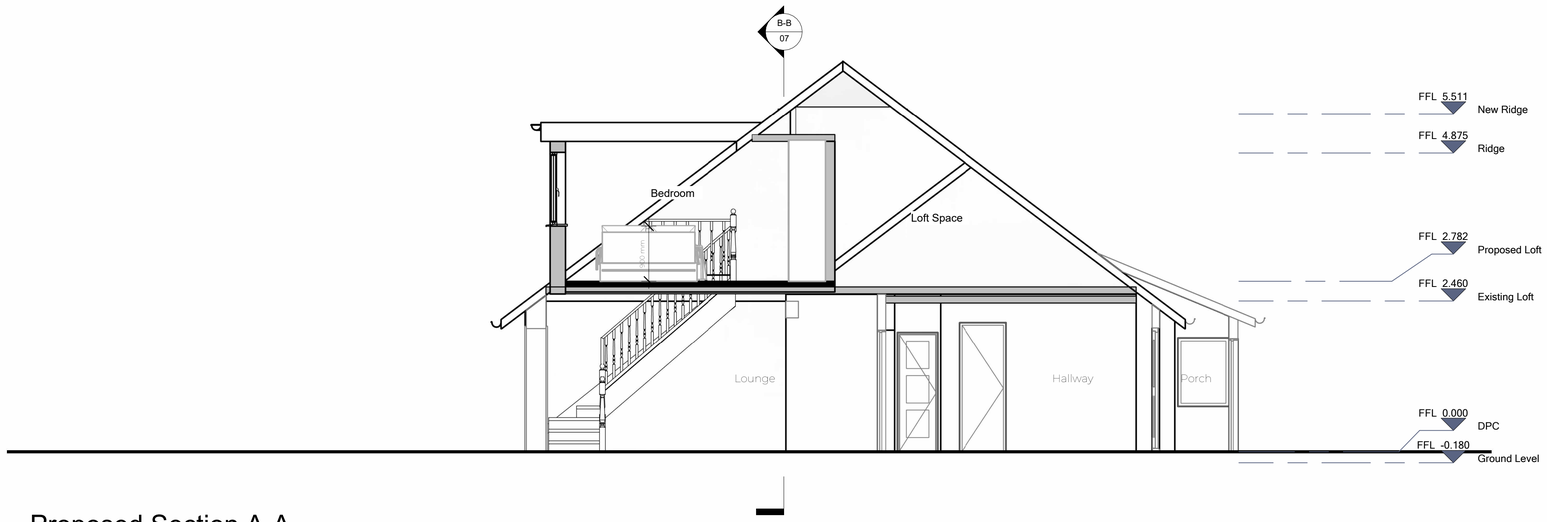

Proposed Section A-A

1 : 50

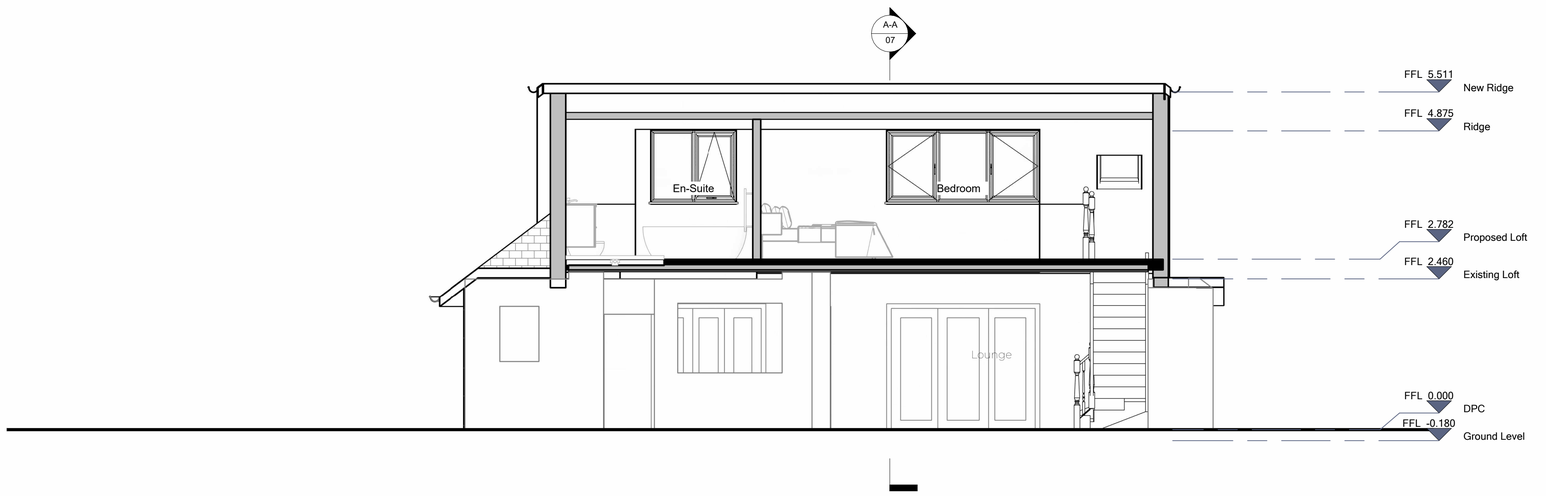

Proposed Section B-B

1 : 50

Notes:

1. THE COPYRIGHT OF THIS DRAWING IS VESTED IN ARCHEVOLVE AND IT MAY NOT BE REPRODUCED IN WHOLE OR PART OR USED FOR THE MANUFACTURE OF ANY ARTICLE WITHOUT THE EXPRESS PERMISSION OF THE COPYRIGHT HOLDERS.

2. WORK TO FIGURED DIMENSIONS ONLY.

3. THIS DRAWING IS TO BE READ IN CONJUNCTION WITH ALL RELEVANT ARCHITECT'S, SERVICE ENGINEER'S AND ARCHEVOLVE AND SPECIFICATIONS.

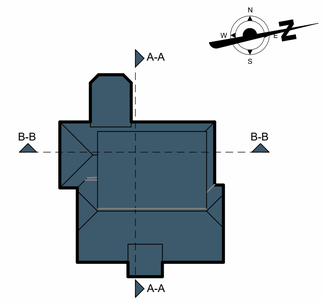

Revision Number	Revision Description	Issued by	Revision Date

DATE: 13/12/24

STATUS: PLANNING ISSUE

SHEET SIZE: A1

SCALE: 1 : 50

DRAWN: AP

CHECKED:

CLIENT:

Mr D Stevens

SITE ADDRESS:

Esmine
Hill Side Walk
Storrington
RH20 3HL

REVISION:

DRAWING NO: ARC/087/24/07

DRAWING: Loft Conversion

TITLE: Proposed Sections

PROJECT NO: Esmine



VISUAL SCALE 1:50 @ A1

ARCHEVOLVE

// design @archevolve.co.uk

// www. archevolve.co.uk

// 07830 325566

CIAT CHARTERED PRACTICE