
Notes

1. This drawing is copyright no part of this drawing to be copied unless written consent is given by the practice
2. Do not scale from this drawing. All descrepancies to be reported immediately to the project co-ordinator.

PLANNING ISSUE

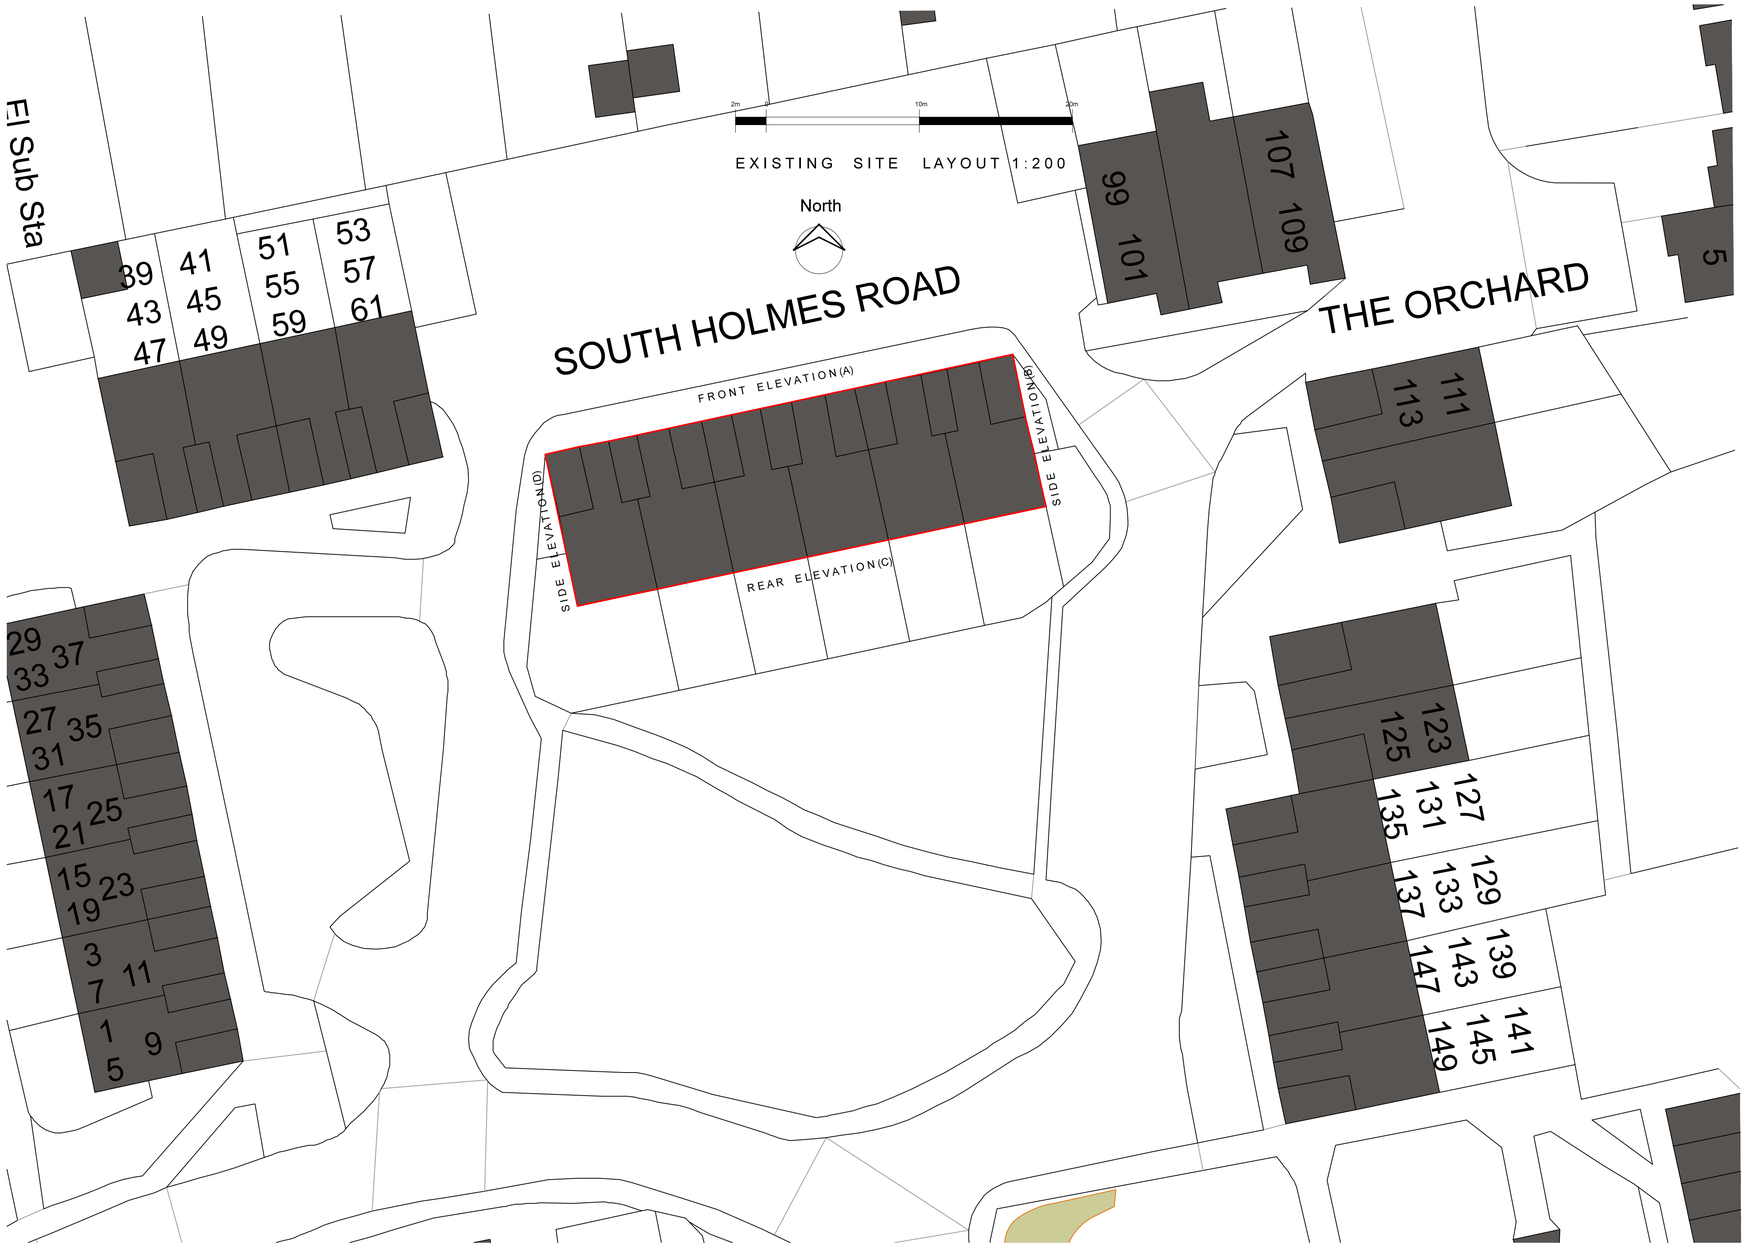



LOCATION PLAN 1:1250
EXISTING
North

Rev.	Date	Description	Name

NOTES:

Report all discrepancies, errors and omissions
Do not scale from this drawing.
Verify all dimensions on site before commencing any work or preparing shop drawings.
All materials, components and workmanship are to comply with all the relevant British Standards, Codes of Practice, and appropriate manufacturers recommendations that from time to time shall apply.
For all specialist work, see relevant drawings.

This drawing and design are copyright of ARCHWAY BUILDING CONSULTANCY

IMPORTANT

All Drawings are to be read in conjunction with materials and workmanship and finishes schedules.
All finishes to give class 1 spread of flame non combustibility in line with current codes of practice.

The contractor is to advise on structural stability for works and strength of construction.
The contractor is to provide setting out drawings prior to commcencement.

ARCHWAY BUILDING CONSULTANCY

3RD FLOOR, THE NEWS BUILDING
3 LONDON BRIDGE STREET
SE1 9SG
TELEPHONE 07534964166
Email :

Project
63 - 97
SOUTH HOLMES RD
HORSHAM

drawn	JG	disk	
date	27-02-24	scale	A.N/ A1

Title

OS PLAN

UL - SHR	00	-