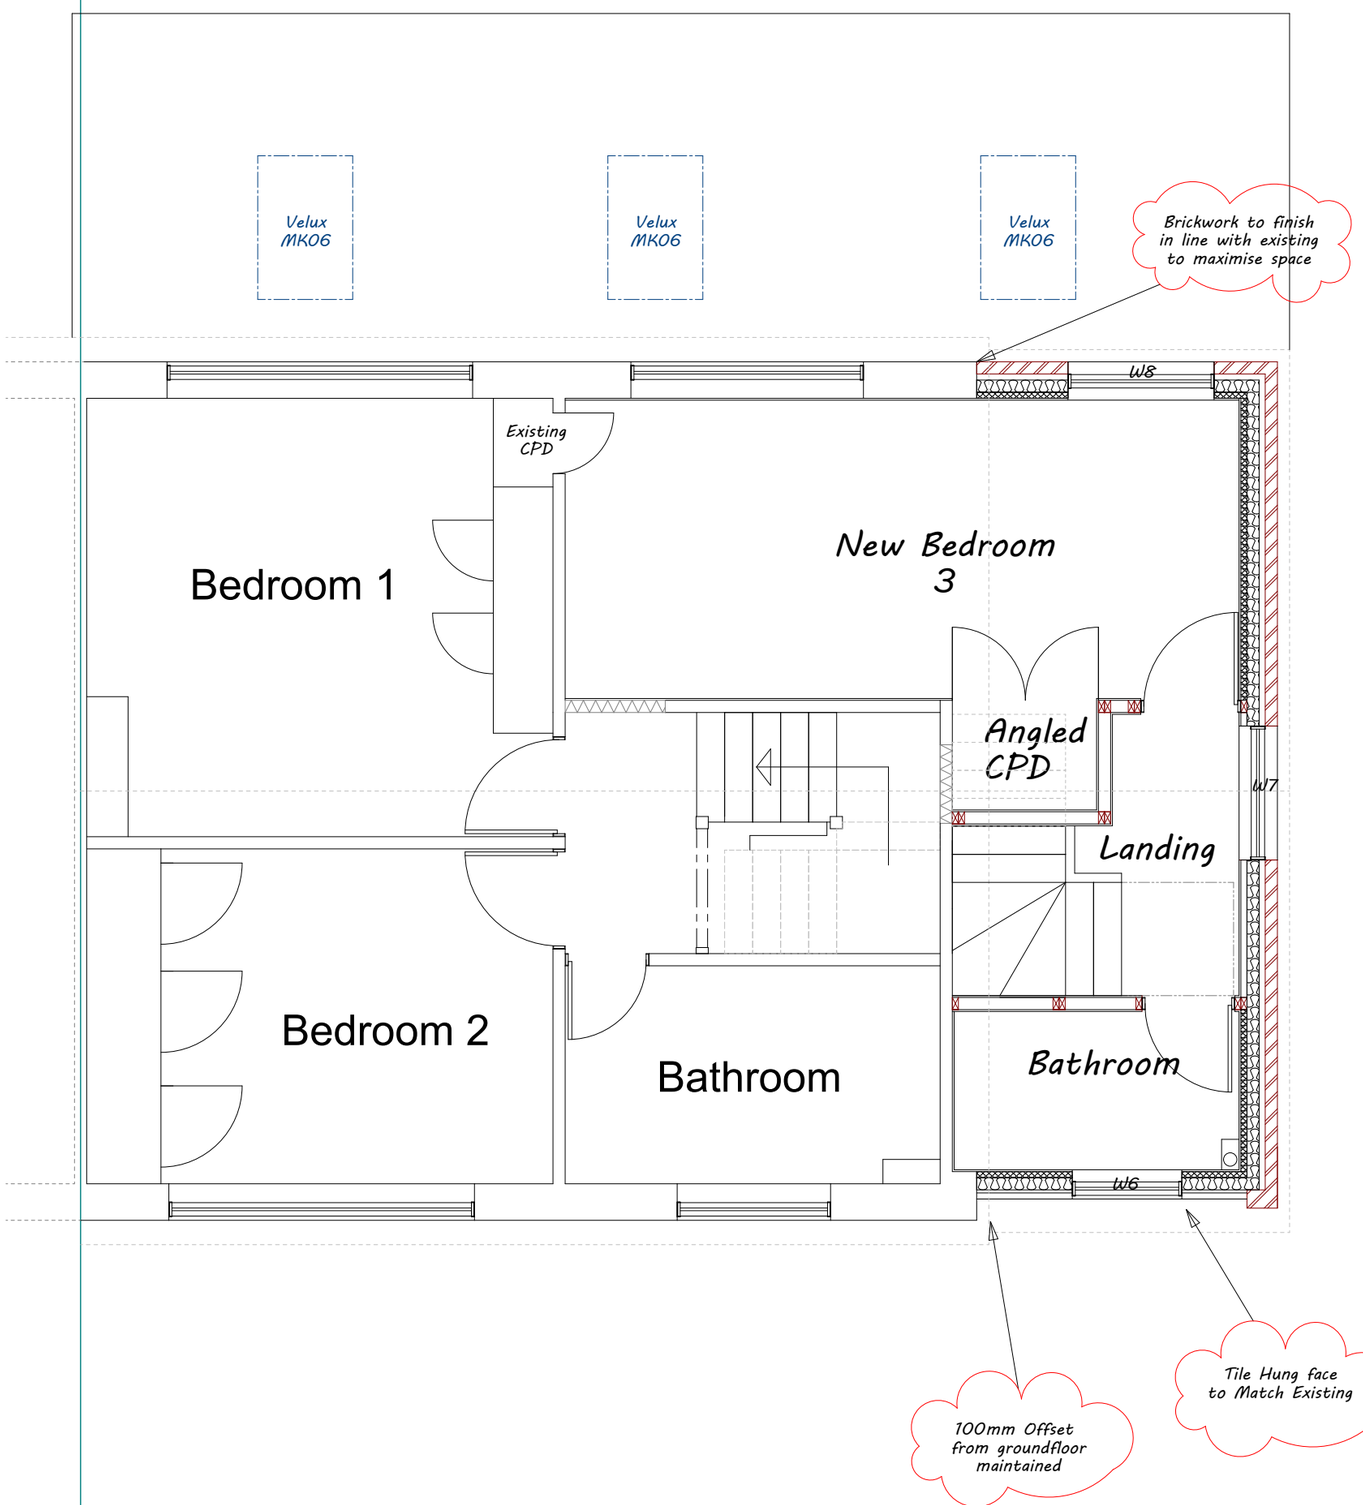

SCALE IN METRES 1:50

0 1 2 3 4 5

PROPOSED FIRST FLOOR PLAN

New Annexe
Extension and
Other Alterations

Mr J Vallance
16 Gresham Place
Henfield

Scale: 1:50
Date: JUNE 25

Dwg Nr: AJP04
REV02

NPB