
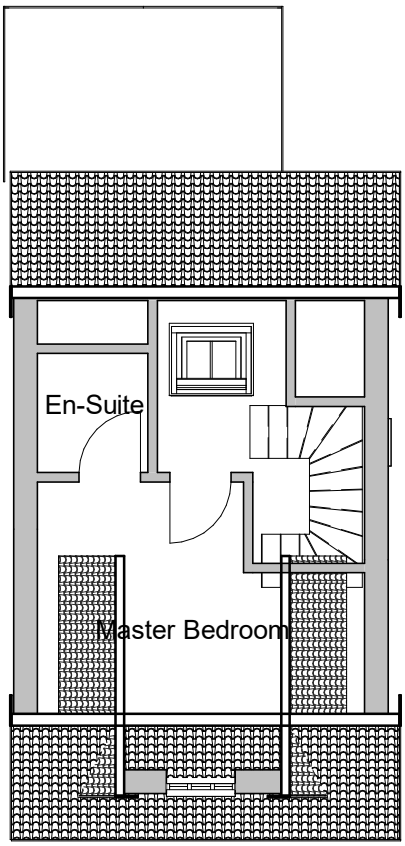




## Second Floor Proposed


1 : 100

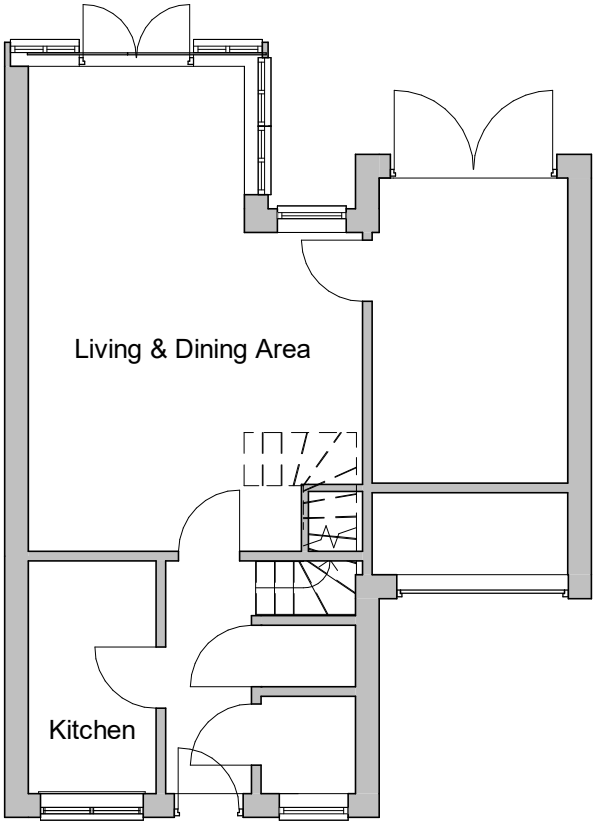


## Ground Floor Proposed

1 : 100

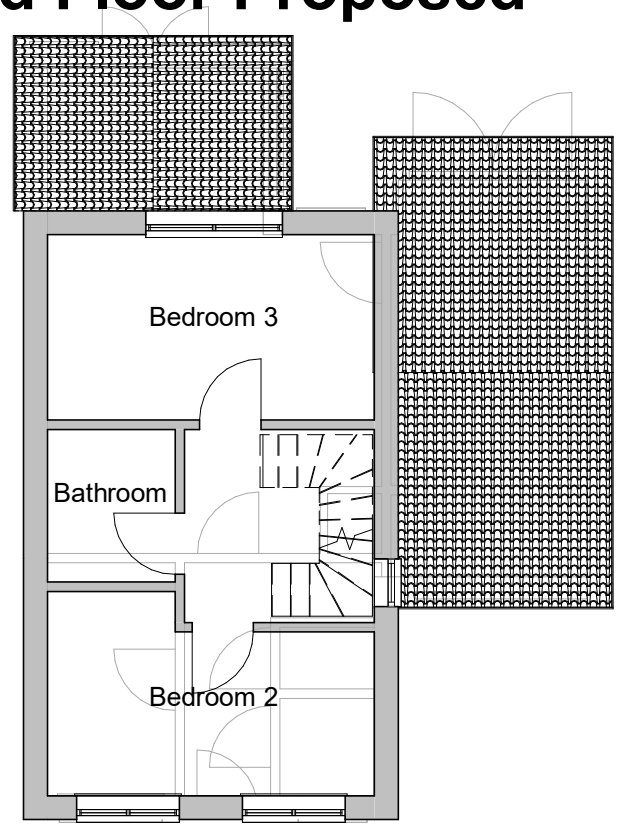

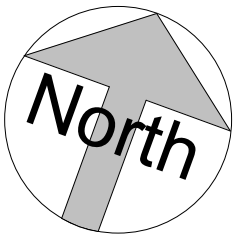
0 1 2 3 4 5 10

GRAPHIC SCALE: 1:100

## First Floor Proposed

1 : 100

AUTODESK.
www.autodesk.com/revit

| Code | Status |
|---|---|
| SUITABILITY DESCRIPTION | PURPOSE OF ISSUE |

PROJECT 48 Longhurst Avenue RH12 1BH

SHEET Proposed Floorplans A4

CLIENT Jo Jones

| Date | Project Number | Scale (@ A4) | REV |
|---|---|---|---|
| Issue Date | - | 1 : 100 | |

Drawn by: Author

Checked by: Checker

DRAWING NUMBER: A107

12/09/2024 13:51:02