



South Proposed

1 : 100

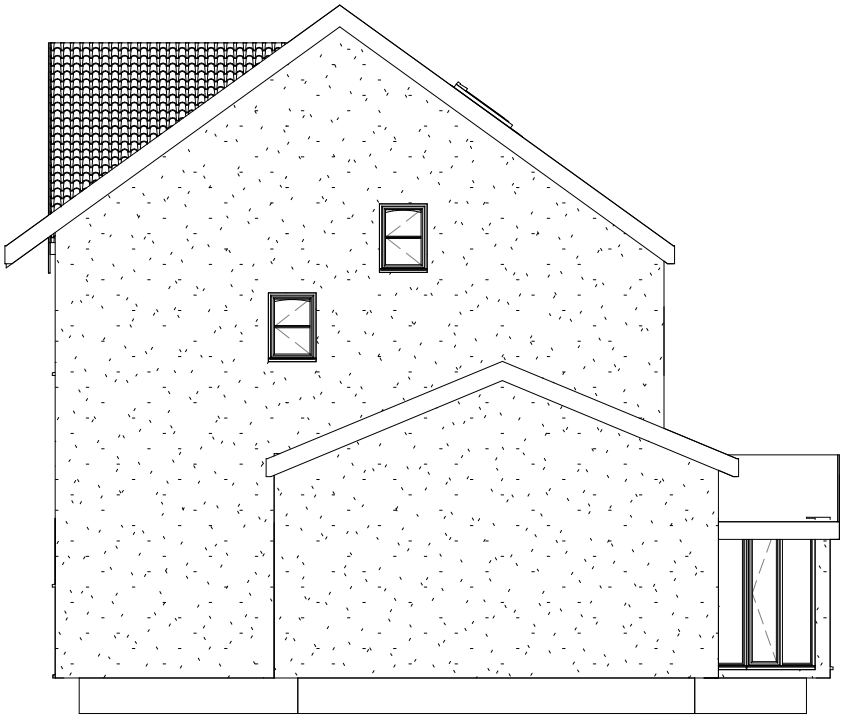

East Proposed

1 : 100

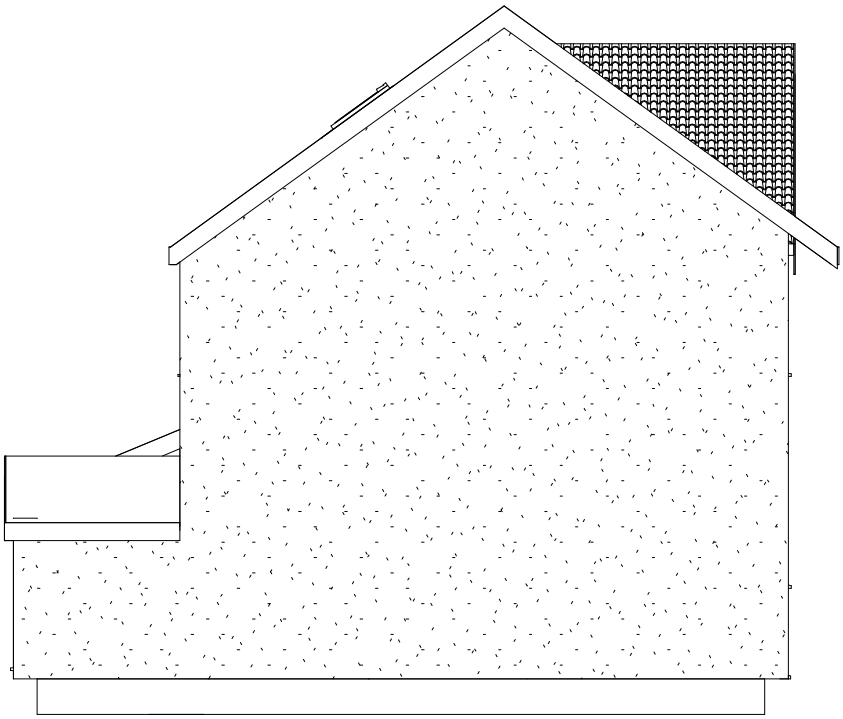

West Proposed

1 : 100



North Proposed

1 : 100

0 1 2 3 4 5 10

GRAPHIC SCALE: 1:100

AUTODESK.
www.autodesk.com/revit

Code	Status
SUITABILITY DESCRIPTION	PURPOSE OF ISSUE

PROJECT 48 Longhurst Avenue RH12 1BH

SHEET Proposed Elevations A4

CLIENT Jo Jones

Date	Project Number	Scale (@ A4)	REV
Issue Date	-	1 : 100	

Drawn by: Author

Checked by: Checker

DRAWING NUMBER: A108

12/09/2024 13:51:14