
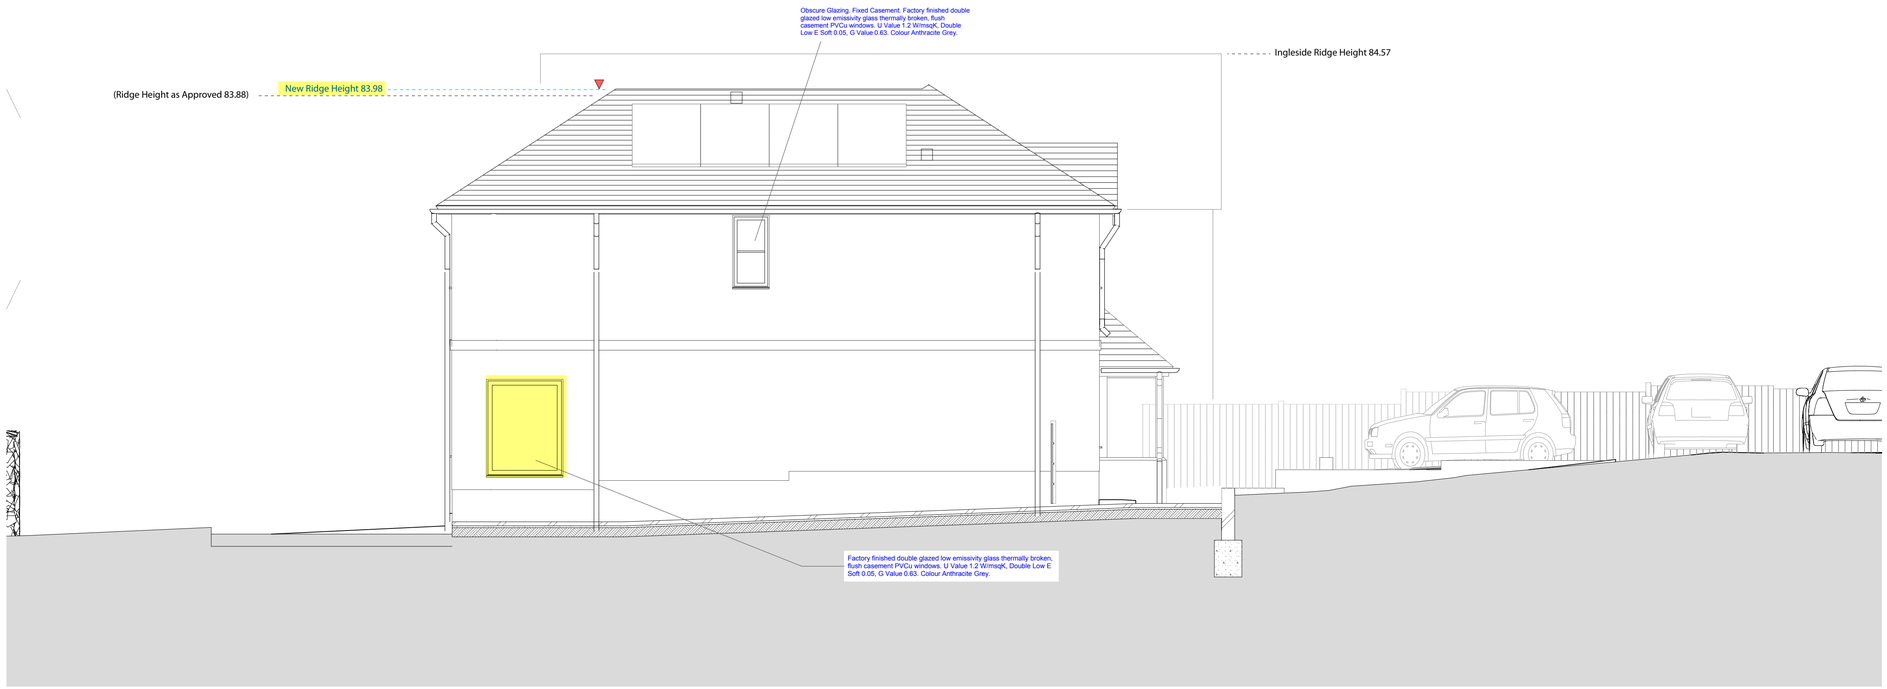


BR E3 South Elevation

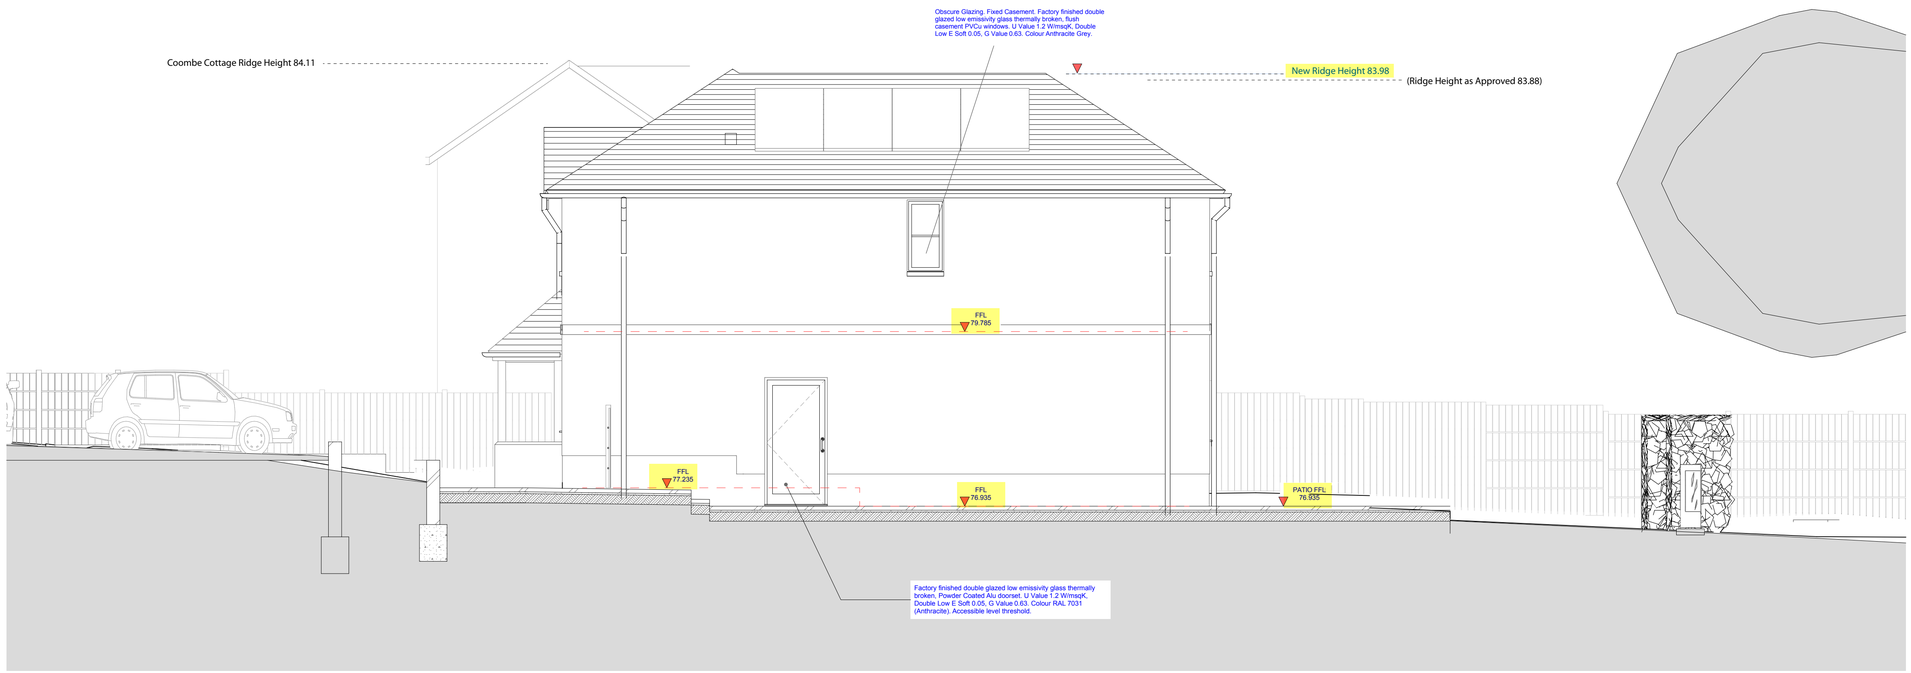

BR E2 North Elevation

Notes

Do not scale off this drawing except for planning purposes

Check all dimensions on site before any work commences

All goods, materials and workmanship must conform to current building regulations, british standards and codes of practice.

Drawing to be printed A1

0m 1m 2m

Scale 1-50

Client: Chris & Jo Equi

Address: Coombe Cottage
Church Road
Mannings Heath
RH13 6JE

Description: BR Elevations North & South

Scale: **1:50** Date: **Nov' 26**

Drawn: **RM** Checked: **CE**

Drawing No: 643 **/421G**