
Promap
LANDMARK INFORMATION

Map Centre : 509674,130169

0m 5m 10m 15m

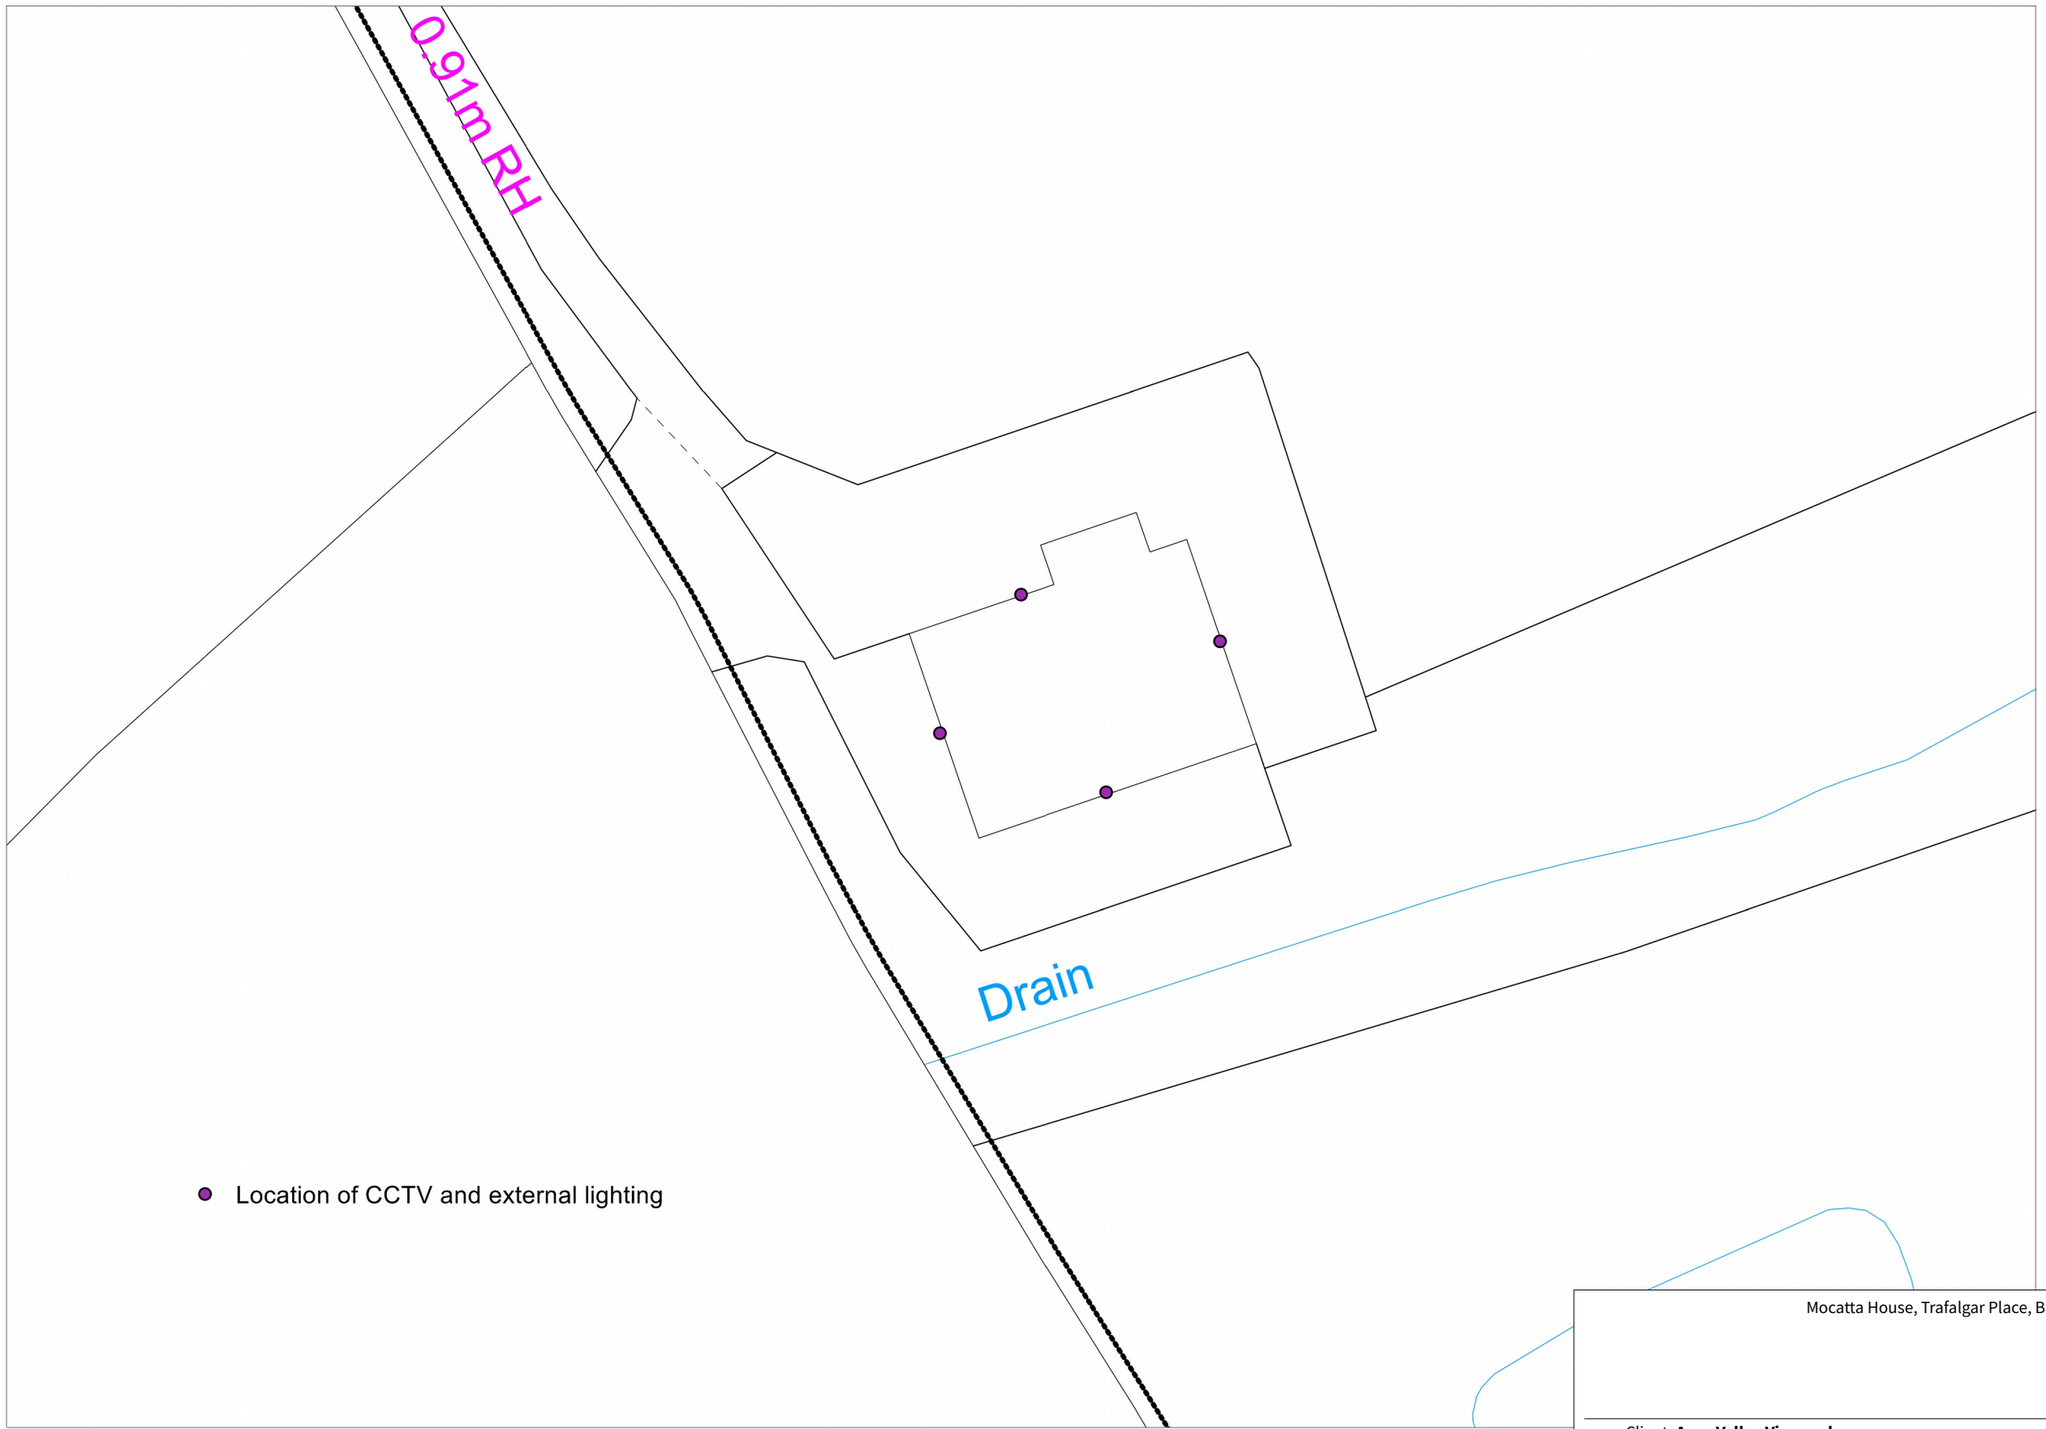

Mocatta House, Trafalgar Place, Brighton, BN1 4DU

Client: **Arun Valley Vineyard**
Project: **External Lights and CCTV**

Title: **Block Plan**

Scale: 1:500 @A3 Date: 23 Nov 2026
Drawn By: DMP Drawing No: 1026-01-11

© Crown copyright and database rights 2026. OS AC0000813445