Note :

All drawings are based upon site information supplied by third parties and as such their accuracy cannot be guaranteed. All features are approximate and subject to clarification by a detailed topographical survey, statutory service enquiries and confirmation of the legal boundaries.

Reproduction of this drawing in whole or in part is prohibited without the prior permission of Places Architects Ltd.

Do not scale the drawing. Use figured dimensions in all cases. Check all dimensions on site.

This drawing shows design intent only. For actual construction refer to sub contractors details.

CDM Regulations 2015
In accordance with CDM Regulations 9,(2), (3) & Appendix 1 Section 10, current drawings are to be read in conjunction with project information and associated design hazard information.

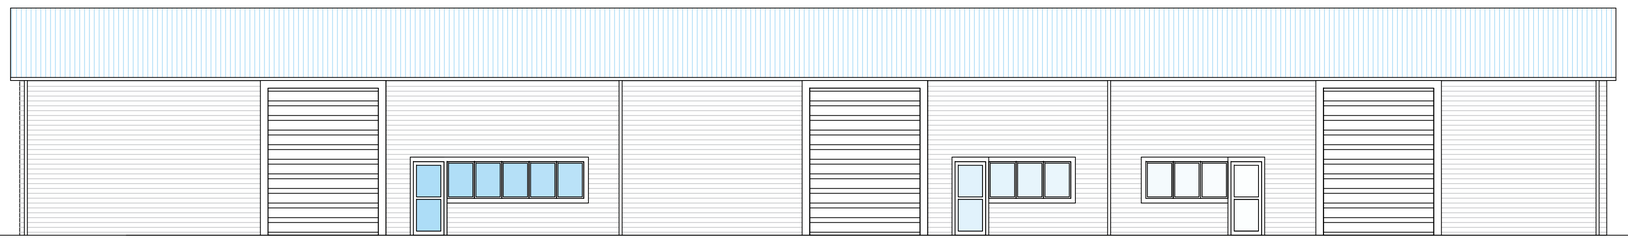

PROPOSED ELEVATIONS

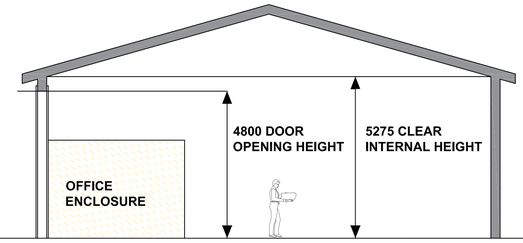

PROPOSED SECTION

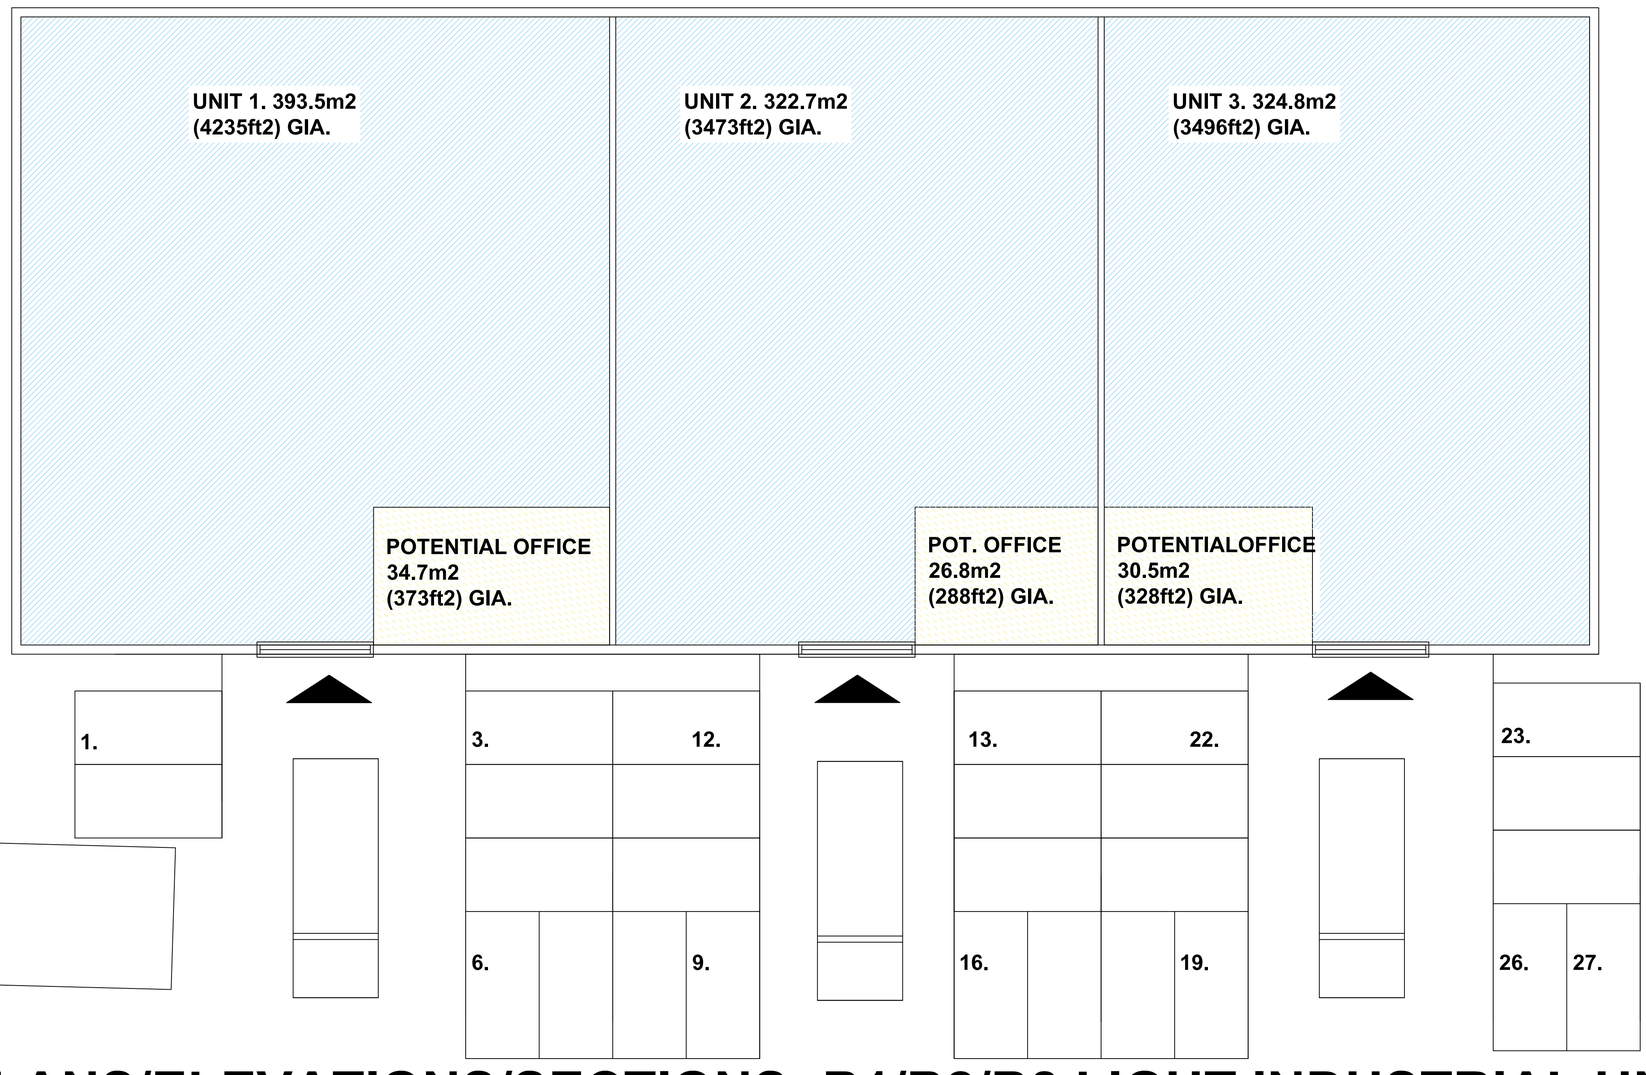

0m 5m 10m 15m

SCALE

PLANS/ELEVATIONS/SECTIONS- B1/B2/B8 LIGHT INDUSTRIAL UNITS

R7	23/11/26	SCALE BAR ADJUSTED	MRA
R6	16/11/26	SCALE BAR ADDED	MRA
R5	23/10/26	FOR PLANNING	MRA
R4	03/09/26	UNIT 1 EXTENDED	MRA
R3	01/09/26	BUILDING HEIGHTS REDUCED	MRA
R2	20/01/26	CLIENT COMMENTS	MRA
R1	05/01/26	PRELIMINARY	MRA
I/R	DATE	DESCRIPTION	BY

Amendment

Status
FOR PLANNING

Project
HOWARDS NURSERY, PLUMMERS PLAIN
RH13 6NX

Drawing
B1/B2/B8 STORAGE/ WORKSPACE UNITS
INDICATIVE PLANS/ELEVATIONS/SECTIONS

Project No.	Drawing No.	
PA070	P11-R7	
Scale at A1	Drawn By	Checked By
1:100	MRA	PA

PLACES architects
Lone Oak, Broad Street, Cuckfield, West Sussex
RH17 5DX
T: 01444 682110 | M: 07793 416687
E: mavery@placesarchitects.co.uk