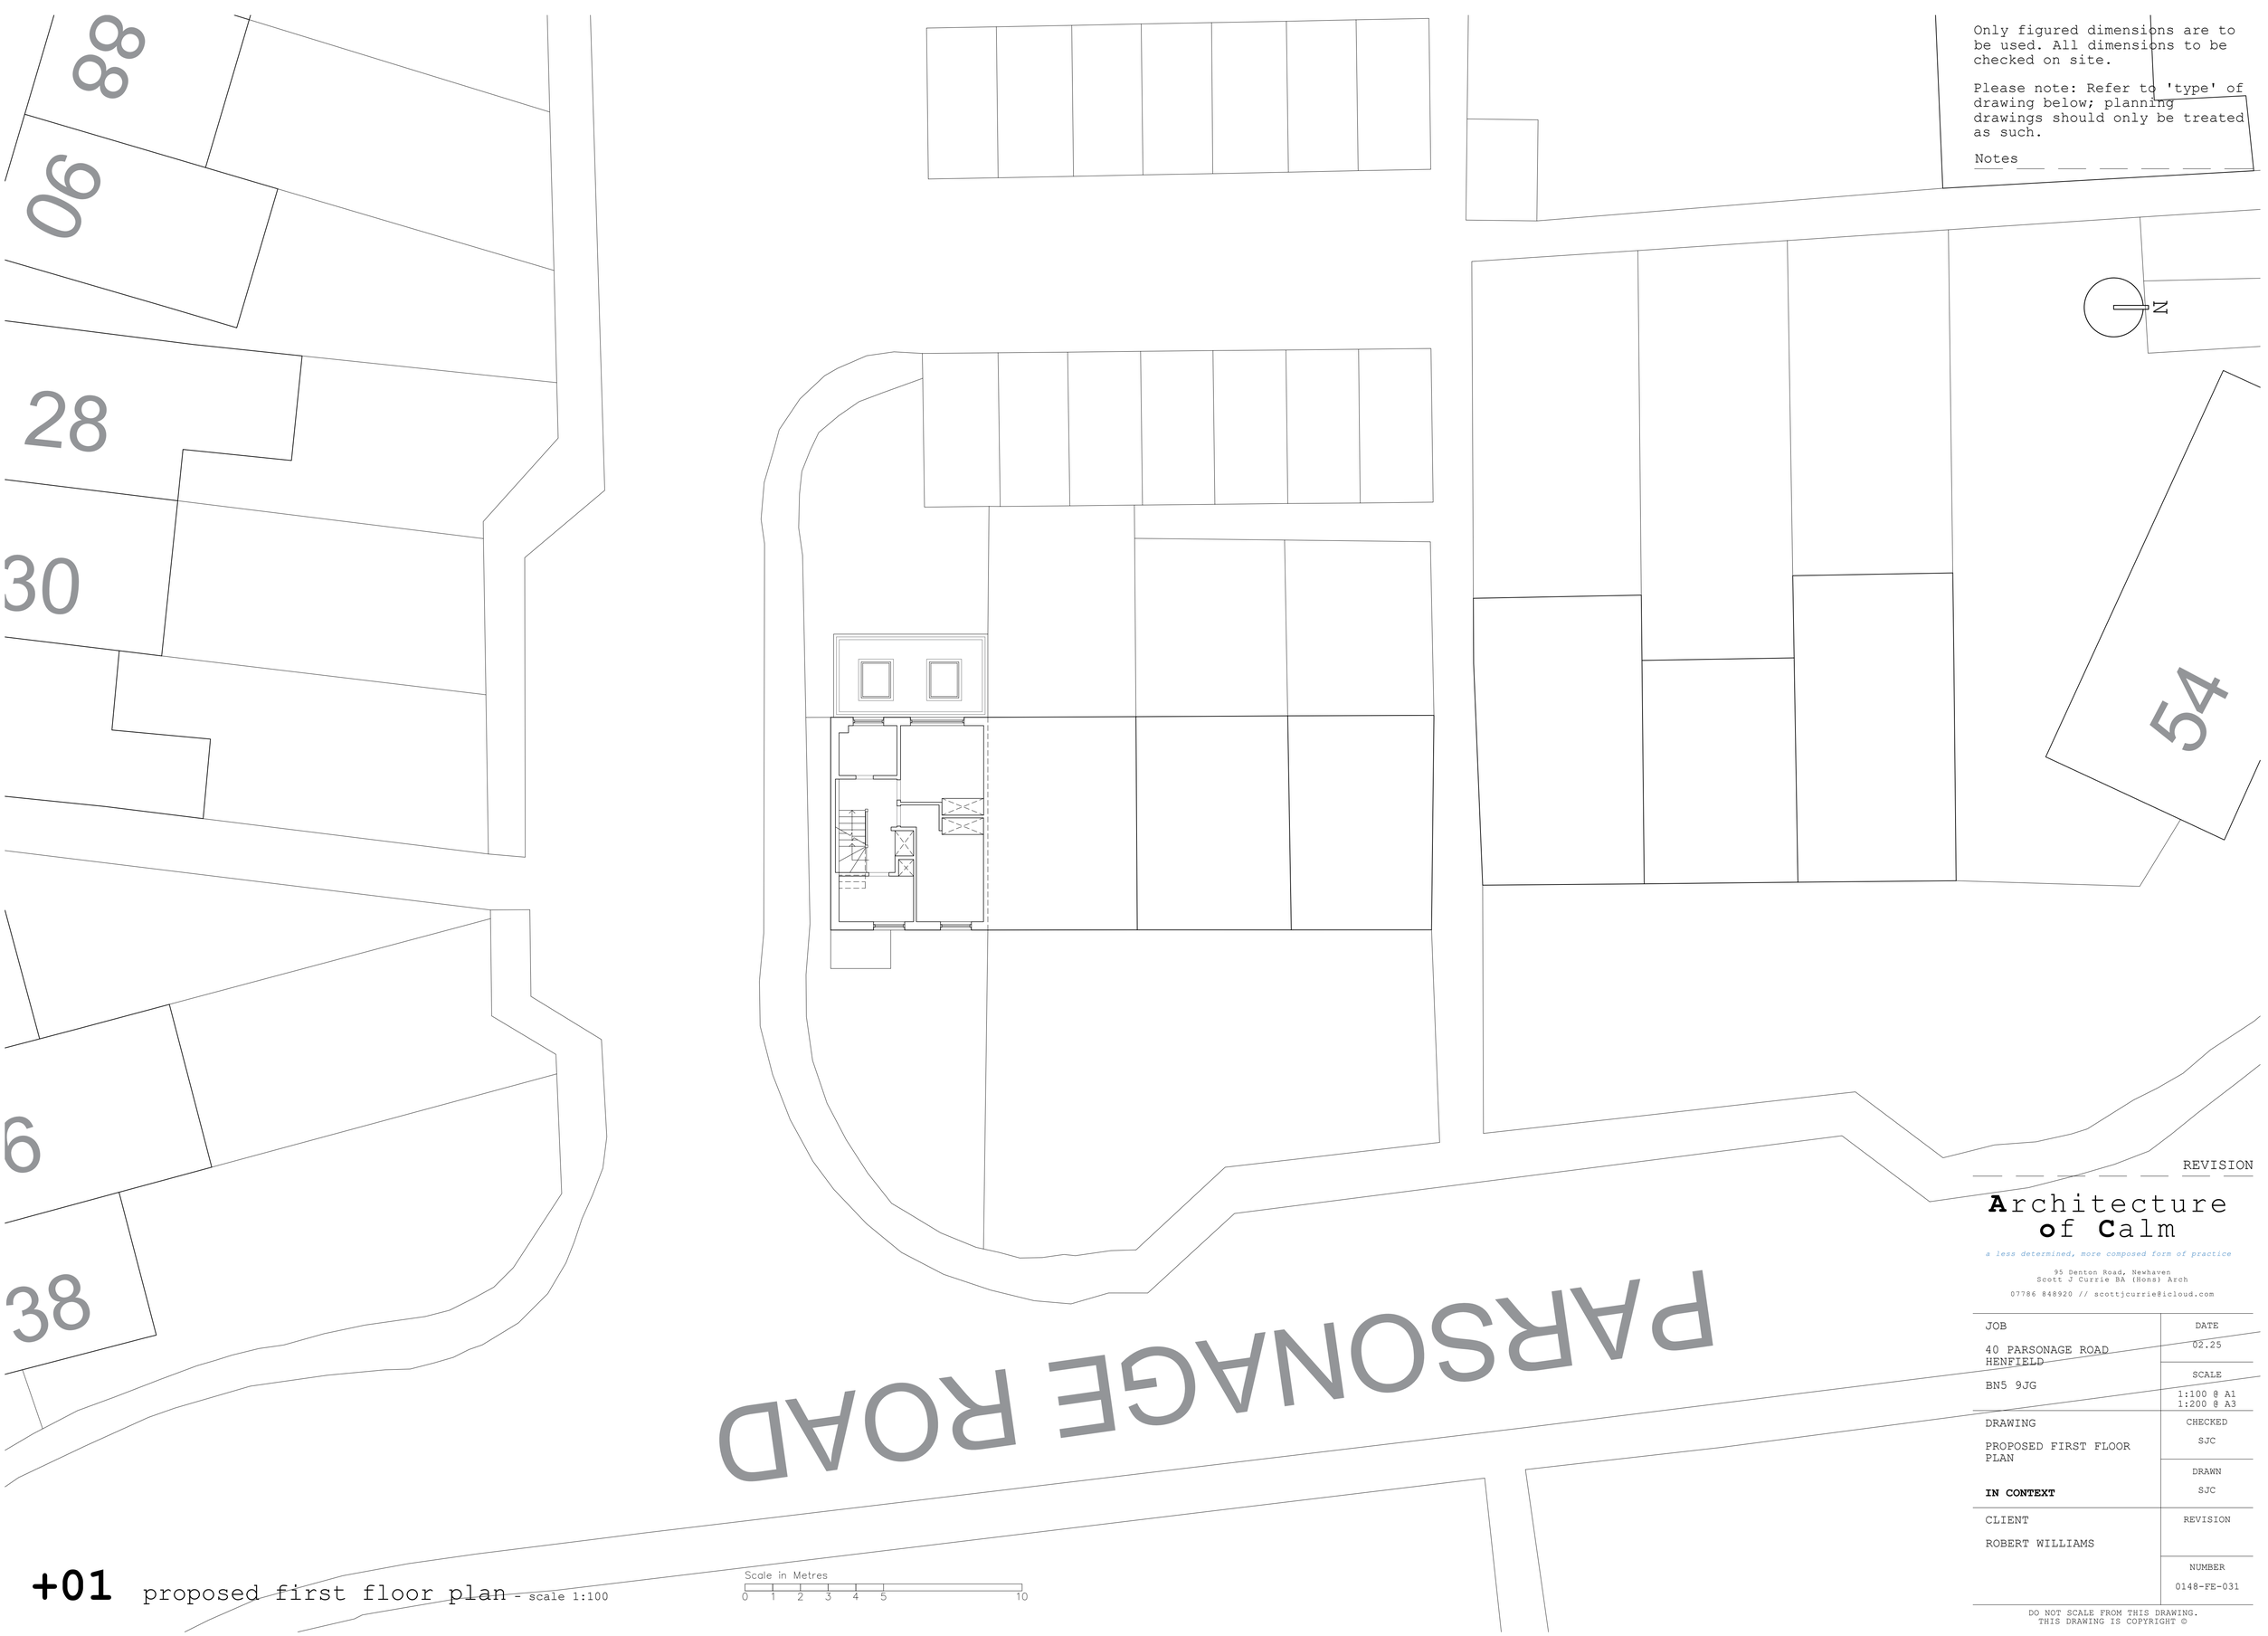

+01 proposed first floor plan - scale 1:100

Scale in Metres
0 1 2 3 4 5 10

Only figured dimensions are to be used. All dimensions to be checked on site.

Please note: Refer to 'type' of drawing below; planning drawings should only be treated as such.

Notes

REVISION

Architecture
of **C**alm

a less determined, more composed form of practice

95 Denton Road, Newhaven
Scott J Currie BA (Hons) Arch

07786 848920 // scottjcurrie@icloud.com

JOB 40 PARSONAGE ROAD HENFIELD BN5 9JG	DATE 02.25
	SCALE 1:100 @ A1 1:200 @ A3
DRAWING PROPOSED FIRST FLOOR PLAN **IN CONTEXT**	CHECKED SJC
	DRAWN SJC
CLIENT ROBERT WILLIAMS	REVISION
	NUMBER 0148-FE-031

DO NOT SCALE FROM THIS DRAWING.
THIS DRAWING IS COPYRIGHT ©