PROJECT NAME

EG on the move


PROJECT LOCATION

BILLINGHURST SERVICES
A272, Billinghurst
RH14 9JT

REVISION	DATE	DESIGN STATUS	JOB NUMBER
G	18/06/2024	PLANNING	GS10215-01

industry leaders in sign manufacturing

SITE PLAN AND SIGN POSITIONS

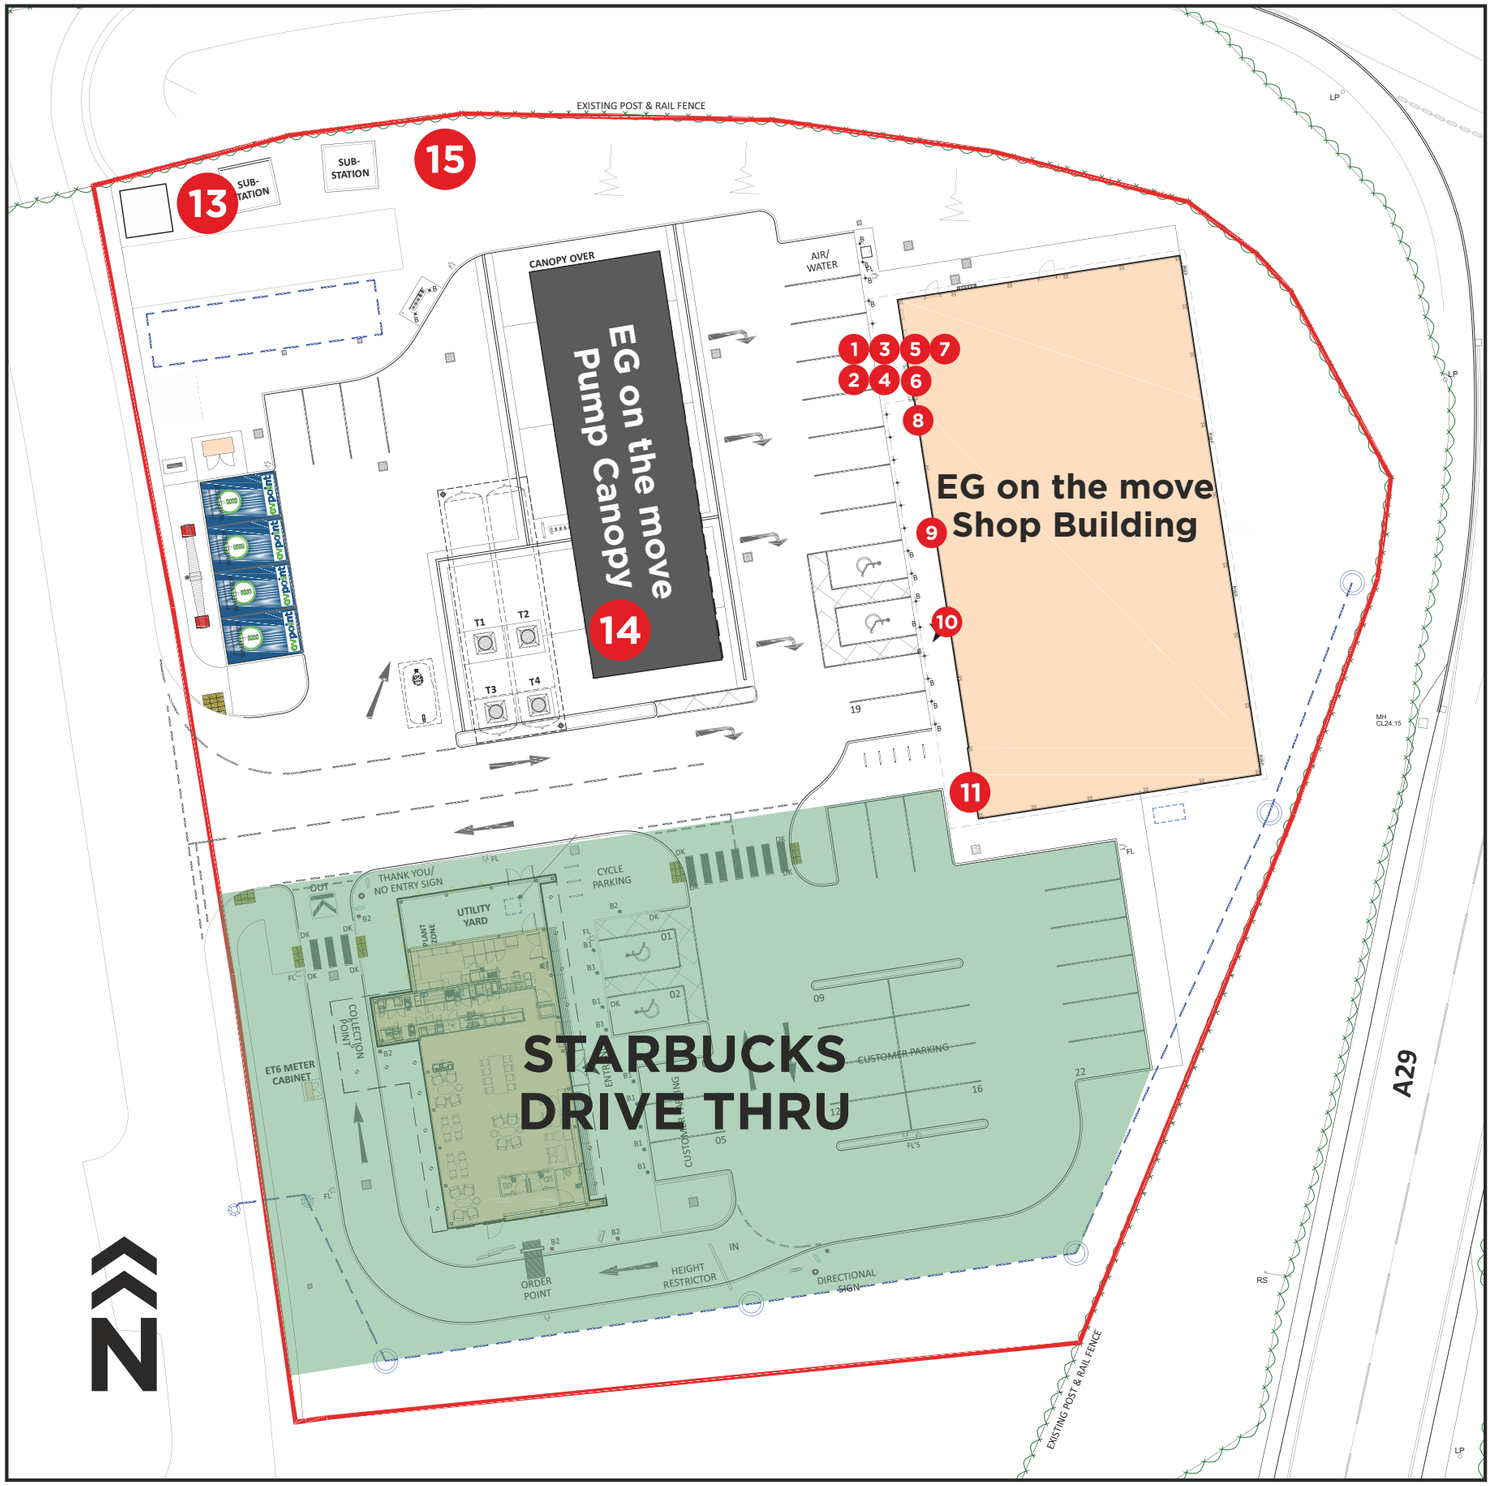

KEY

TOMBSTONE

MAIN FASCIA

HALO SITE NAME LETTERS

PRICE AND ID TOTEM

CANOPY PANELS

E	Changes as client needs	18/04/2024	AAT
F	Changes as client needs	29/04/2024	AAT
G	Planners Requested Changes	18/06/2024	AAT


REV		DATE	DRAWN BY
	FIRST ISSUE	11/10/2023	CJ
A	BRAND NOT KNOWN	13/10/2023	CJ
B	Site Plan added	24/10/2023	AAT
C	Totem Altered	06/11/2023	AAT
D	Multibrand and SBARRO ADDED	07/03/2024	AAT

IVC SIGNS

Steel Grade & Condition used S355JR or 235
Weld size 6mm fillet
Execution Class EXC 2

CUSTOMER/SITE			PROJECT/PRODUCT	
EG GROUP / BILLINGSHURST			EXTERNAL SIGNS	
JOB Nr	SCALE	PAGE SIZE	PAGE Nr	all dimensions are in mm unless otherwise stated
C-SD10215-01	1:400	A3	2 /32	

Copyright IVC Signs Ltd. No part of this drawing may be copied or reproduced without the express written permission of IVC Signs Ltd.

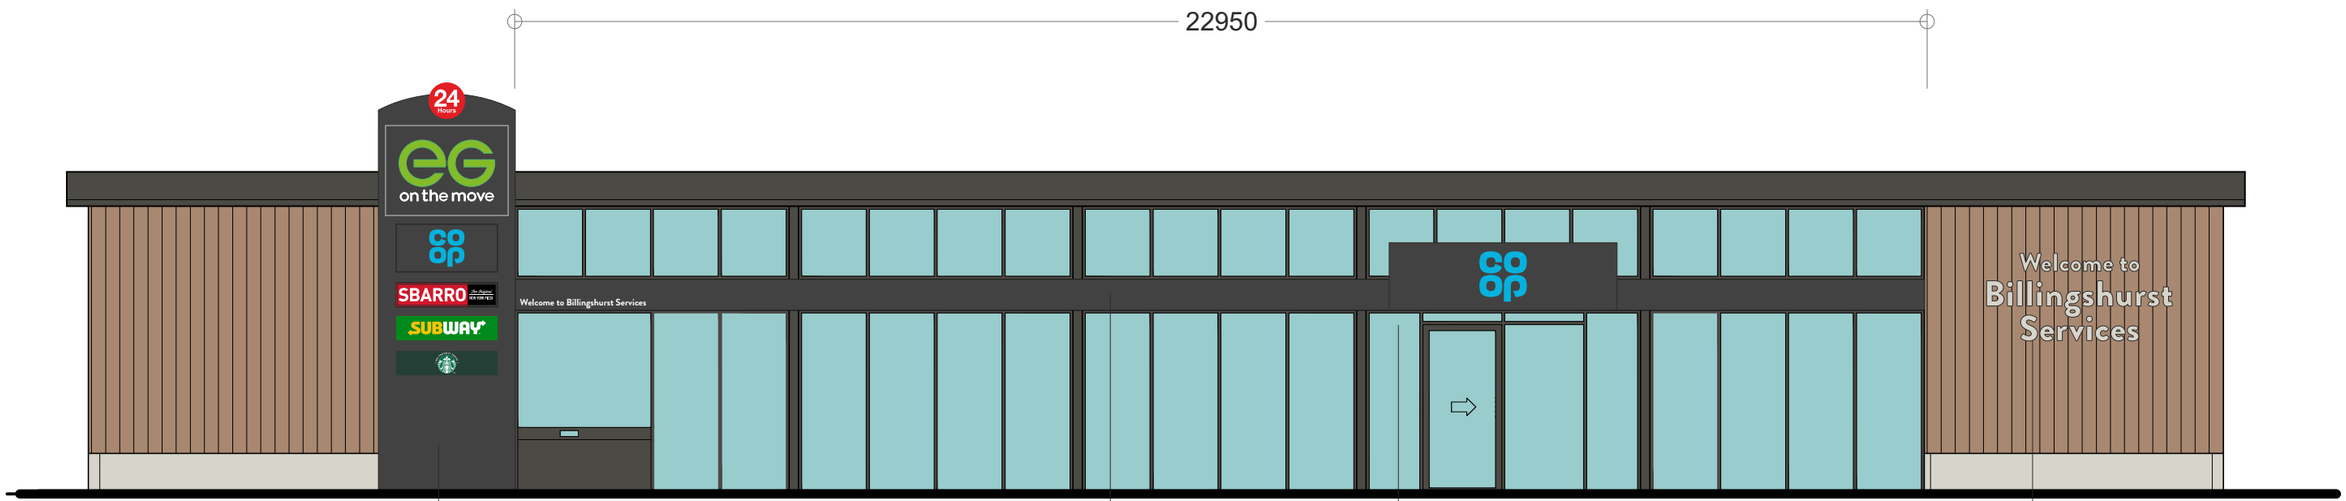

Tombstone signage.
Brands to be advised.

1 2 3 4 5 6 7

Main Fascia Panels

8 9

10 Brand Sign

Halo illuminated Welcome letters. 11

West (Front) Elevation

Scale 1:100

IVC SIGNS


Steel Grade & Condition used S355JR or 235
Weld size 6mm fillet
Execution Class EXC 2

E	Changes as client needs	18/04/2024	AAT
F	Changes as client needs	29/04/2024	AAT
G	Planners Requested Changes	18/06/2024	AAT

CUSTOMER/SITE			PROJECT/PRODUCT	
EG GROUP / BILLINGSHURST			EXTERNAL SIGNS	
JOB Nr	SCALE	PAGE SIZE	PAGE Nr	all dimensions are in mm unless otherwise stated
C-SD10215-01	1:100	A3	3 /32	

REV		DATE	DRAWN BY
	FIRST ISSUE	11/10/2023	CJ
A	BRAND NOT KNOWN	13/10/2023	CJ
B	Site Plan added	24/10/2023	AAT
C	Totem Altered	06/11/2023	AAT
D	Multibrand and SBARRO ADDED	07/03/2024	AAT

Copyright IVC Signs Ltd. No part of this drawing may be copied or reproduced without the express written permission of IVC Signs Ltd.

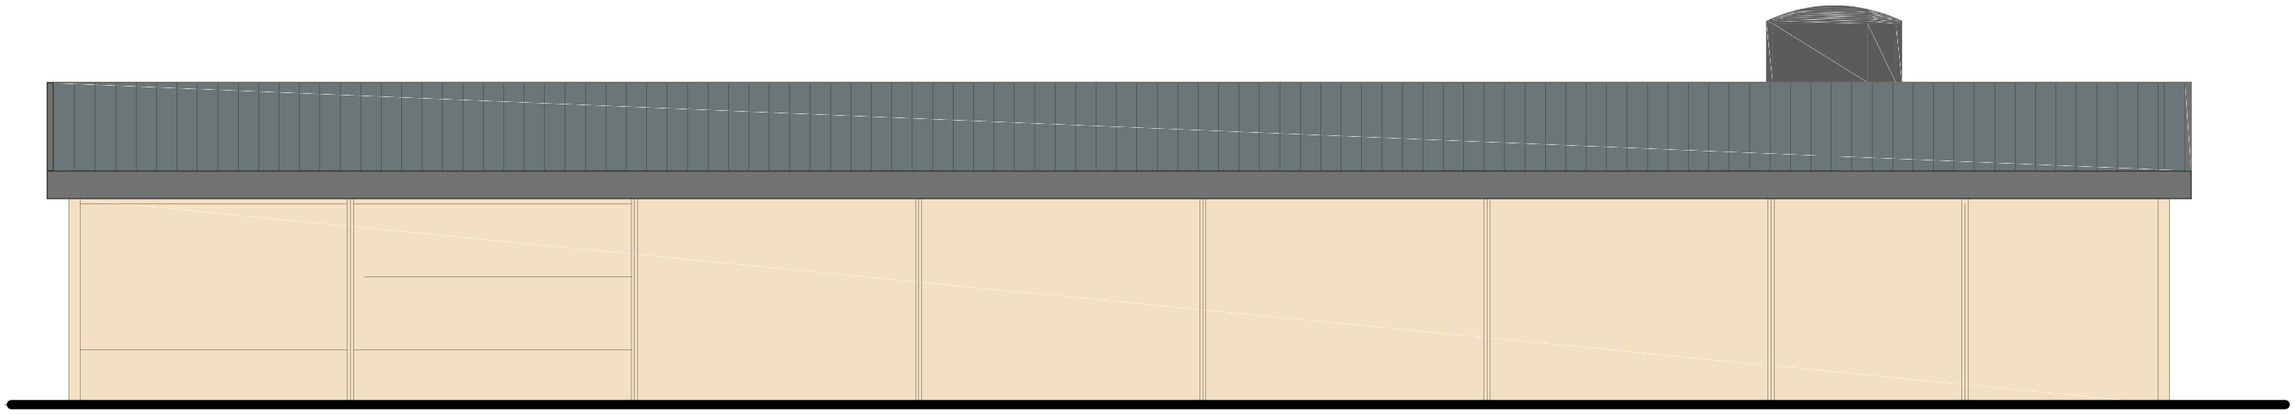

REAR ELEVATION - East 1:100

Scale 1:100

IVC SIGNS

Steel Grade & Condition used S355JR or 235
Weld size 6mm fillet
Execution Class EXC 2

E	Changes as client needs	18/04/2024	AAT
F	Changes as client needs	29/04/2024	AAT
G	Planners Requested Changes	18/06/2024	AAT


CUSTOMER/SITE: EG GROUP / BILLINGSHURST

PROJECT/PRODUCT: EXTERNAL SIGNS


JOB Nr: C-SD10215-01 | SCALE: 1:100 | PAGE SIZE: A3 | PAGE Nr: 4 /32 | all dimensions are in mm unless otherwise stated

REV		DATE	DRAWN BY
	FIRST ISSUE	11/10/2023	CJ
A	BRAND NOT KNOWN	13/10/2023	CJ
B	Site Plan added	24/10/2023	AAT
C	Totem Altered	06/11/2023	AAT
D	Multibrand and SBARRO ADDED	07/03/2024	AAT

Copyright IVC Signs Ltd. No part of this drawing may be copied or reproduced without the express written permission of IVC Signs Ltd.

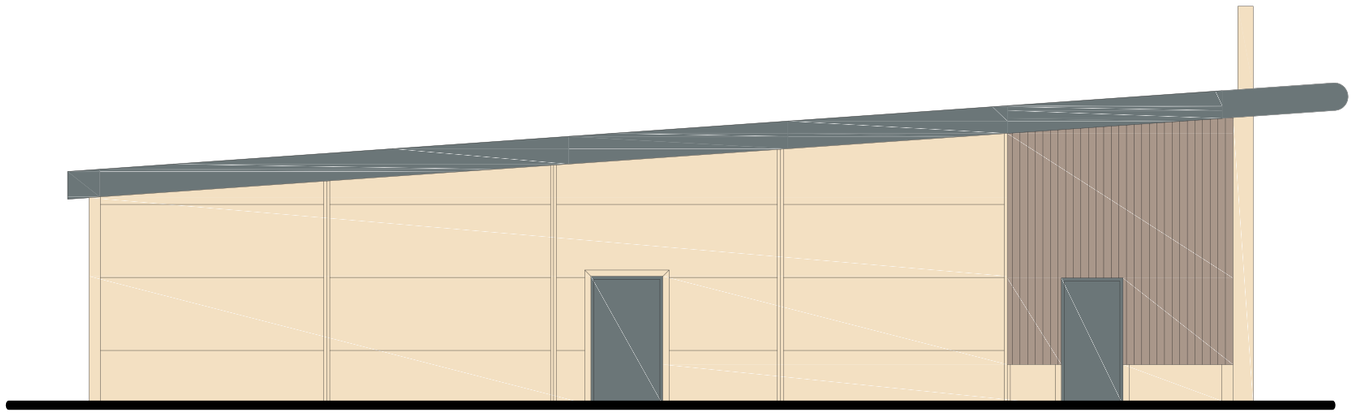

SIDE ELEVATION - North 1:100

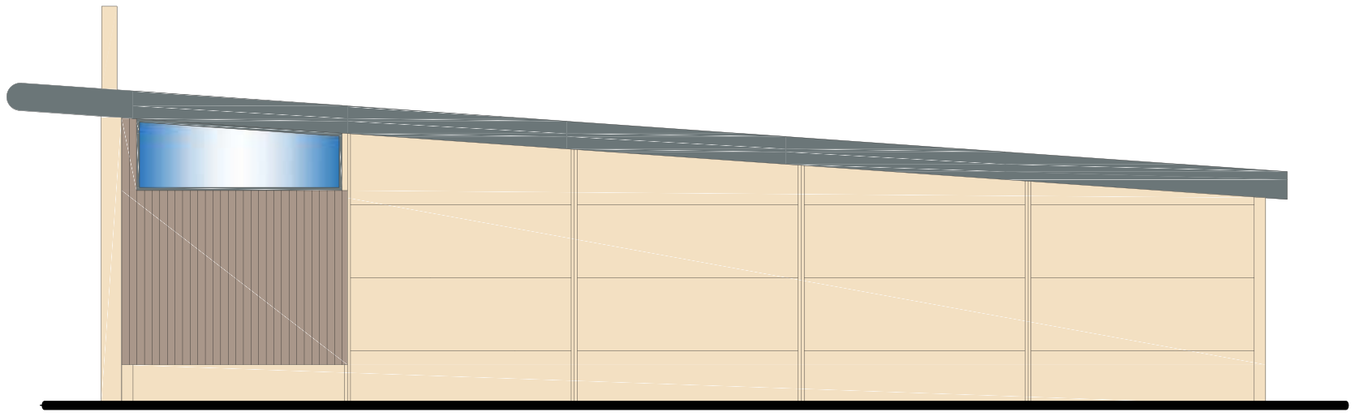

SIDE ELEVATION - South 1:100

IVC SIGNS


Steel Grade & Condition used S355JR or 235
Weld size 6mm fillet
Execution Class EXC 2

E	Changes as client needs	18/04/2024	AAT
F	Changes as client needs	29/04/2024	AAT
G	Planners Requested Changes	18/06/2024	AAT

CUSTOMER/SITE: EG GROUP / BILLINGSHURST
PROJECT/PRODUCT: EXTERNAL SIGNS
JOB Nr: C-SD10215-01 | SCALE: 1:100 | PAGE SIZE: A3 | PAGE Nr: 5 /32 | all dimensions are in mm unless otherwise stated

REV		DATE	DRAWN BY
	FIRST ISSUE	11/10/2023	CJ
A	BRAND NOT KNOWN	13/10/2023	CJ
B	Site Plan added	24/10/2023	AAT
C	Totem Altered	06/11/2023	AAT
D	Multibrand and SBARRO ADDED	07/03/2024	AAT

Copyright IVC Signs Ltd. No part of this drawing may be copied or reproduced without the express written permission of IVC Signs Ltd.

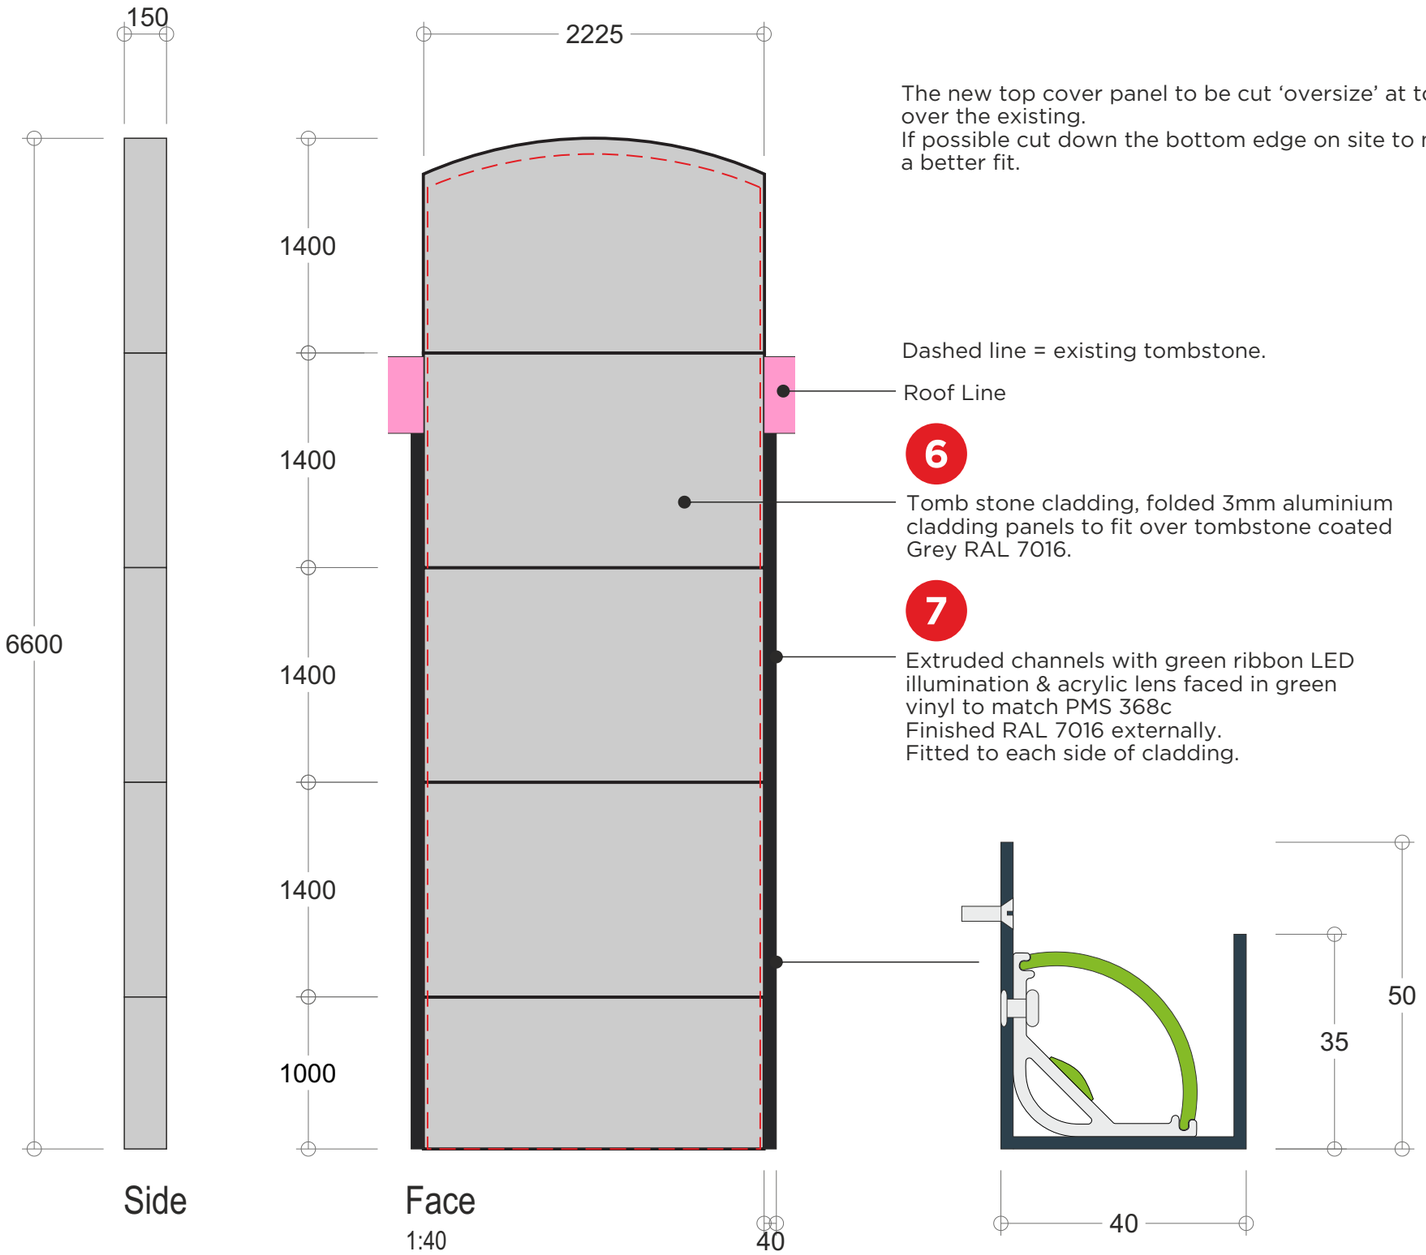

The new top cover panel to be cut 'oversize' at top to extend over the existing.
If possible cut down the bottom edge on site to make a better fit.

Dashed line = existing tombstone.


Roof Line

6

Tomb stone cladding, folded 3mm aluminium cladding panels to fit over tombstone coated Grey RAL 7016.

7

Extruded channels with green ribbon LED illumination & acrylic lens faced in green vinyl to match PMS 368c
Finished RAL 7016 externally.
Fitted to each side of cladding.

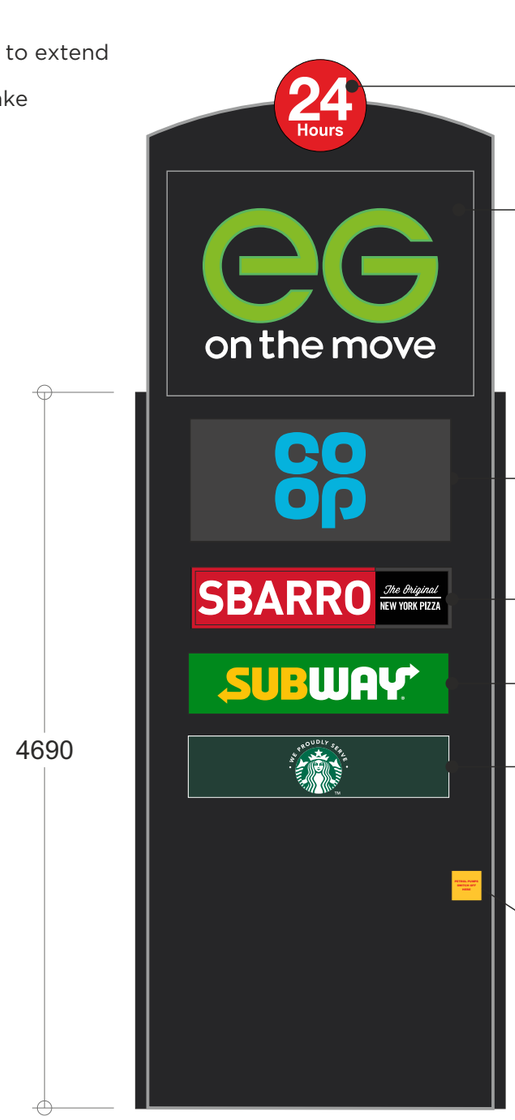

1

Internally illuminated 24HR sign.
600 dia

2

Internally illuminated EG header sign.
2000 x 1465

3

Internally illuminated Main Brand
1700 x 800

4a

Internally illuminated Brand
1700 x 400

4b

Internally illuminated Brand
1700 x 400

4c

Internally illuminated Brand
1700 x 400

5

200x200x3mm ACM panel with a face digitally printed graphic on to white MD3A vinyl with matt UV laminate.

IVC SIGNS


Steel Grade & Condition used S355JR or 235
Weld size 6mm fillet
Execution Class EXC 2

E	Changes as client needs	18/04/2024	AAT
F	Changes as client needs	29/04/2024	AAT
G	Planners Requested Changes	18/06/2024	AAT

CUSTOMER/SITE: EG GROUP / BILLINGSHURST
PROJECT/PRODUCT: EXTERNAL SIGNS
JOB Nr: C-SD10215-01 | SCALE: 1:40 | PAGE SIZE: A3 | PAGE Nr: 6 /32 | all dimensions are in mm unless otherwise stated

REV		DATE	DRAWN BY
	FIRST ISSUE	11/10/2023	CJ
A	BRAND NOT KNOWN	13/10/2023	CJ
B	Site Plan added	24/10/2023	AAT
C	Totem Altered	06/11/2023	AAT
D	Multibrand and SBARRO ADDED	07/03/2024	AAT

Copyright IVC Signs Ltd. No part of this drawing may be copied or reproduced without the express written permission of IVC Signs Ltd.

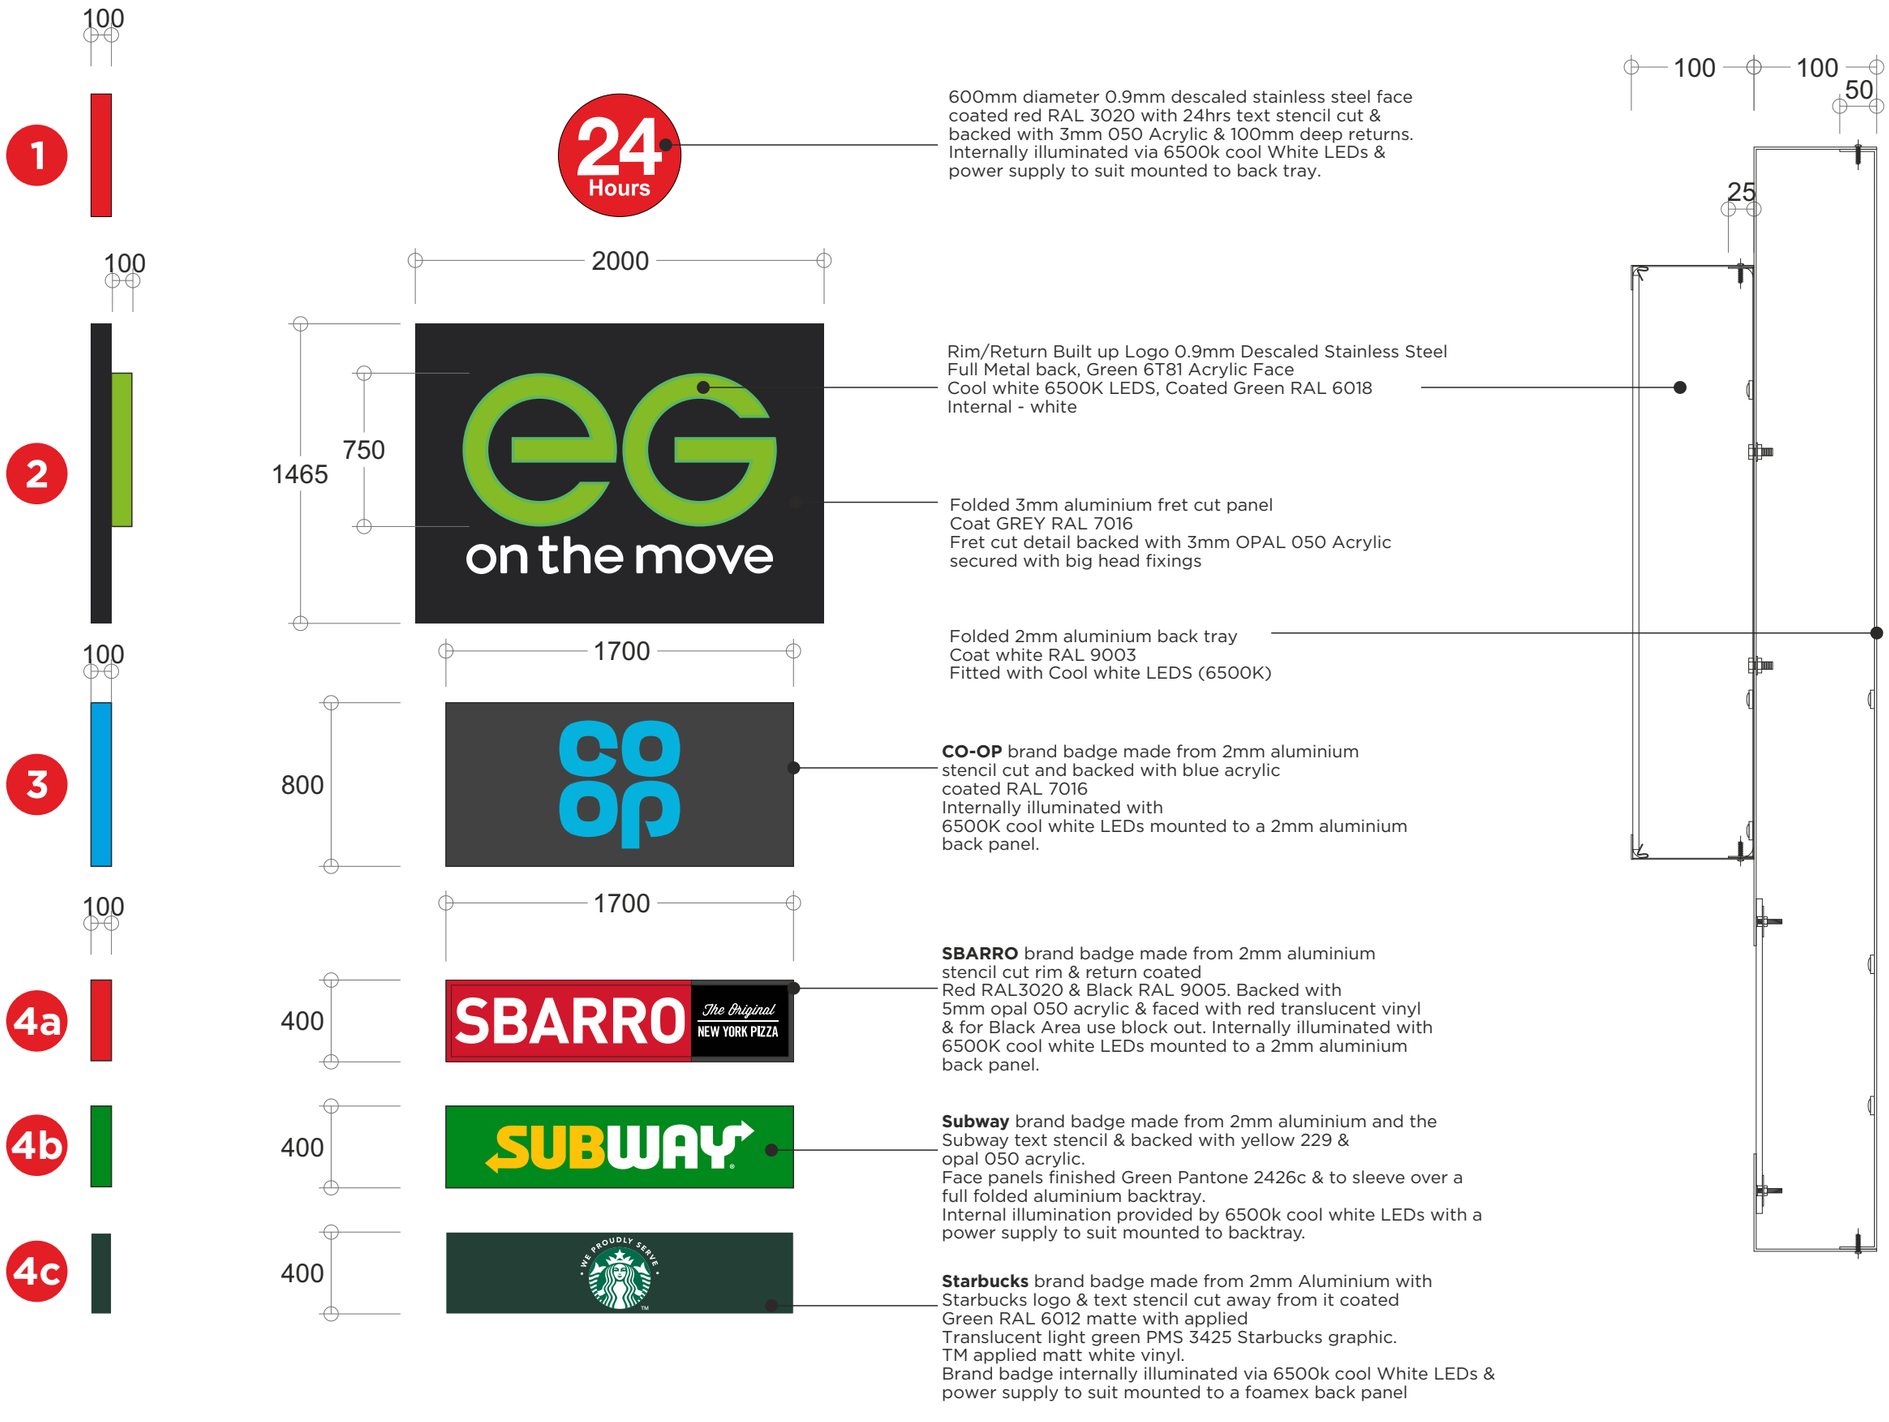

IVC SIGNS


Steel Grade & Condition used S355JR or 235
Weld size 6mm fillet
Execution Class EXC 2

E	Changes as client needs	18/04/2024	AAT
F	Changes as client needs	29/04/2024	AAT
G	Planners Requested Changes	18/06/2024	AAT

CUSTOMER/SITE				PROJECT/PRODUCT	
EG GROUP / BILLINGSHURST				EXTERNAL SIGNS	
JOB Nr	SCALE	PAGE SIZE	PAGE Nr	all dimensions are in mm unless otherwise stated	
C-SD10215-01	1:30	A3	7 /32		

REV		DATE	DRAWN BY
	FIRST ISSUE	11/10/2023	CJ
A	BRAND NOT KNOWN	13/10/2023	CJ
B	Site Plan added	24/10/2023	AAT
C	Totem Altered	06/11/2023	AAT
D	Multibrand and SBARRO ADDED	07/03/2024	AAT

Copyright IVC Signs Ltd. No part of this drawing may be copied or reproduced without the express written permission of IVC Signs Ltd.

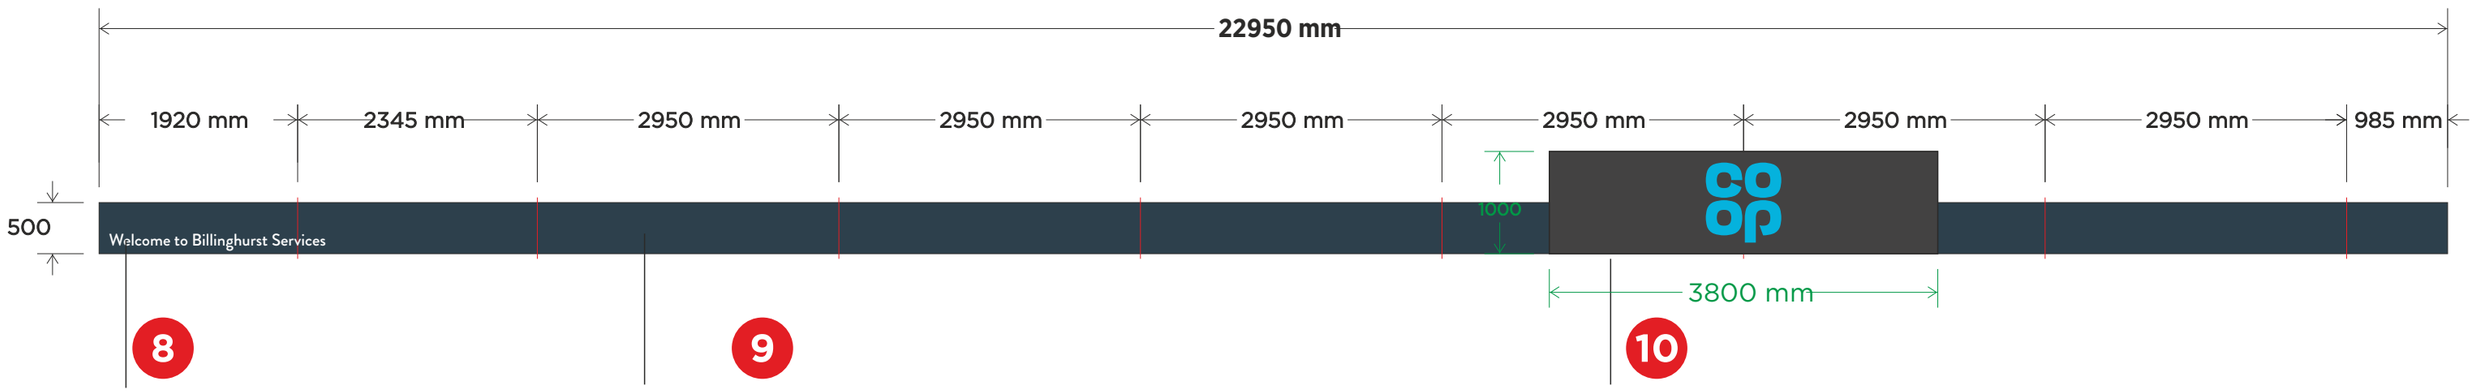



"Welcome to.... Face applied to fascia using Metamark M4-200 white vinyl"

Grey Fascia - scale 1:60
2mm x 50mm deep folded aluminium fascia paint finished Grey RAL 7016 & Fitted to background surface using 50x50x3mm aluminium fixing rails.


CO-OP brand badge made from 2mm aluminium stencil cut and backed with blue acrylic coated RAL 7016
Internally illuminated with 6500K cool white LEDs mounted to a 2mm aluminium back panel.

scale 1:10

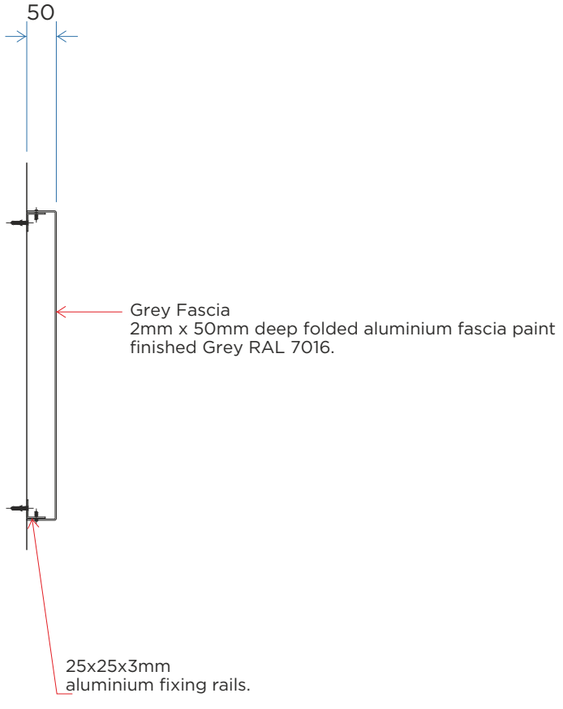

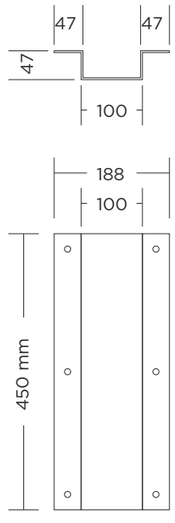

4 off required 3mm Mild steel top hat brackets coated Grey RAL 7012 to go behind secondary back ground fascia (area behind CO-OP tablet) for additional support.

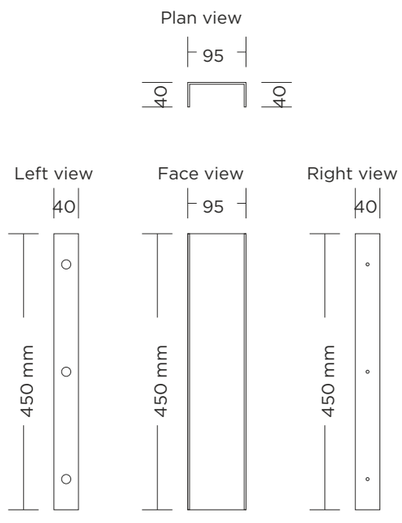

3 off required 3mm Aluminium brackets coated Grey RAL 7012 to go behind CO-OP tablet for attaching top of the tablet back to the mullions securing the top of sign.

IVC SIGNS


Steel Grade & Condition used S355JR or 235
Weld size 6mm fillet
Execution Class EXC 2

E	Changes as client needs	18/04/2024	AAT
F	Changes as client needs	29/04/2024	AAT
G	Planners Requested Changes	18/06/2024	AAT

CUSTOMER/SITE			PROJECT/PRODUCT	
EG GROUP / BILLINGSHURST			EXTERNAL SIGNS	
JOB Nr	SCALE	PAGE SIZE	PAGE Nr	all dimensions are in mm unless otherwise stated
C-SD10215-01	1:60	A3	8 /32	

REV		DATE	DRAWN BY
	FIRST ISSUE	11/10/2023	CJ
A	BRAND NOT KNOWN	13/10/2023	CJ
B	Site Plan added	24/10/2023	AAT
C	Totem Altered	06/11/2023	AAT
D	Multibrand and SBARRO ADDED	07/03/2024	AAT

Copyright IVC Signs Ltd. No part of this drawing may be copied or reproduced without the express written permission of IVC Signs Ltd.

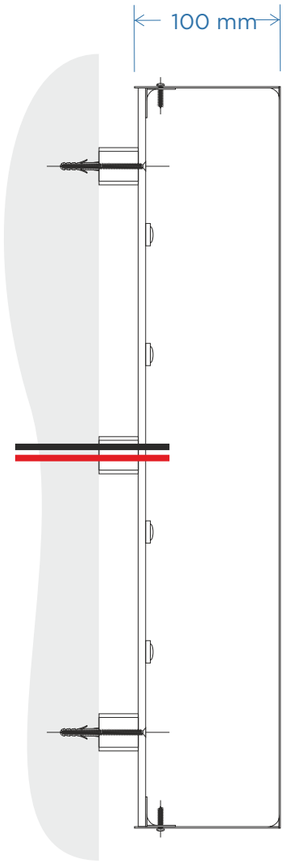



11

0.7mm Brushed stainless steel built up letters faces with grain to run horizontally with 100mm deep returns. Letters to be halo illuminated via 6500k cool White LEDs & power supply to suit with 5mm clear polycarbonate letter backs with one side frosted to de fuse LEDs spaced from the wall with spacers & fixings to suit.

1:15

IVC SIGNS

Steel Grade & Condition used S355JR or 235
Weld size 6mm fillet
Execution Class EXC 2

E	Changes as client needs	18/04/2024	AAT
F	Changes as client needs	29/04/2024	AAT
G	Planners Requested Changes	18/06/2024	AAT

CUSTOMER/SITE				PROJECT/PRODUCT	
EG GROUP / BILLINGSHURST				EXTERNAL SIGNS	
JOB Nr	SCALE	PAGE SIZE	PAGE Nr	all dimensions are in mm unless otherwise stated	
C-SD10215-01	1:15	A3	9 /32		

REV		DATE	DRAWN BY
	FIRST ISSUE	11/10/2023	CJ
A	BRAND NOT KNOWN	13/10/2023	CJ
B	Site Plan added	24/10/2023	AAT
C	Totem Altered	06/11/2023	AAT
D	Multibrand and SBARRO ADDED	07/03/2024	AAT


Copyright IVC Signs Ltd. No part of this drawing may be copied or reproduced without the express written permission of IVC Signs Ltd.


6000mm PID Totem Aluminium Cladding & Overview _ Custom base

6m Totem

13



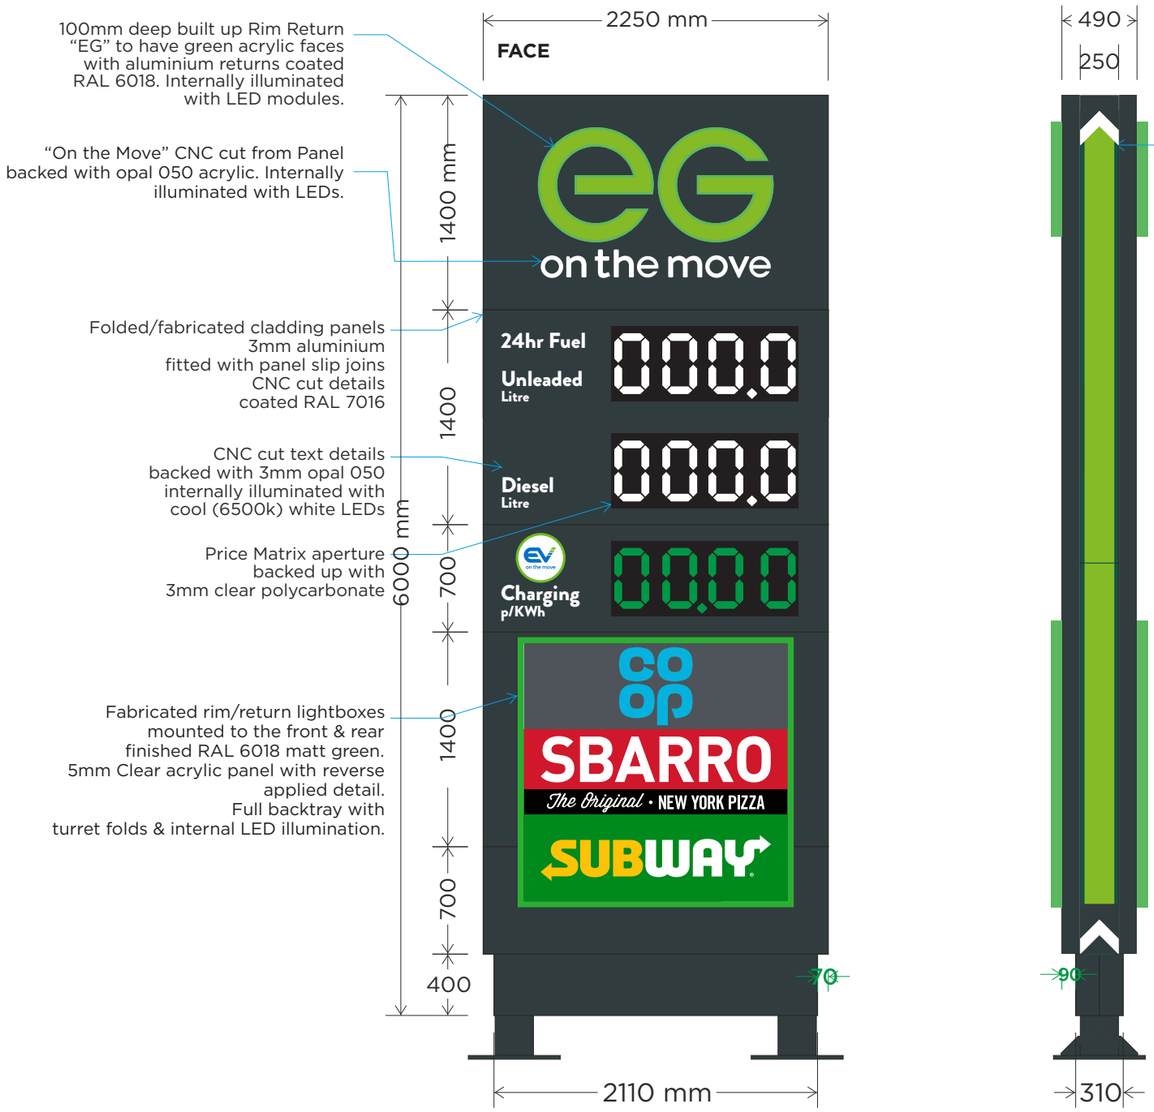

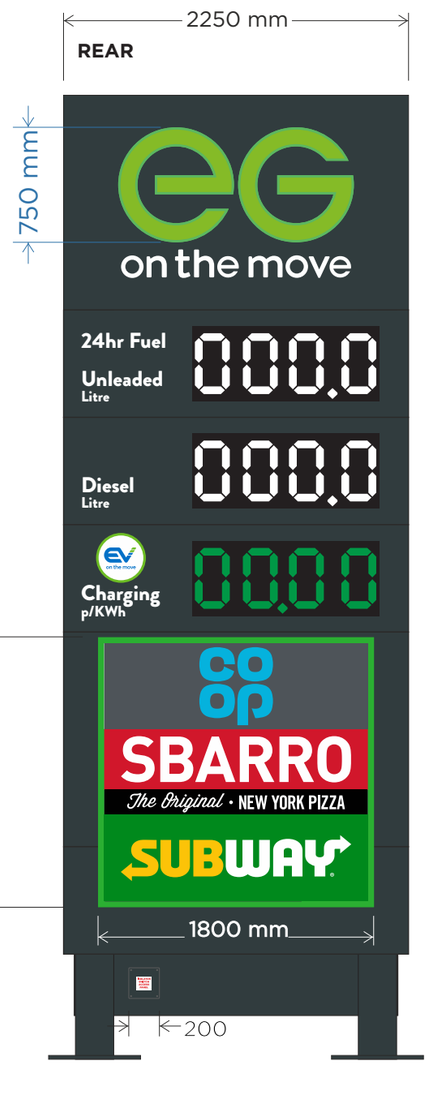





Steel Grade & Condition used S355JR or 235
Weld size 6mm fillet
Execution Class EXC 2

IVC SIGNS

Steel Grade & Condition used S355JR or 235
Weld size 6mm fillet
Execution Class EXC 2


E	Changes as client needs	18/04/2024	AAT
F	Changes as client needs	29/04/2024	AAT
G	Planners Requested Changes	18/06/2024	AAT

CUSTOMER/SITE: EG GROUP / BILLINGSHURST
PROJECT/PRODUCT: EXTERNAL SIGNS
JOB Nr: C-SD10215-01 | SCALE: 1:40 | PAGE SIZE: A3 | PAGE Nr: 10/32 | all dimensions are in mm unless otherwise stated

REV		DATE	DRAWN BY
	FIRST ISSUE	11/10/2023	CJ
A	BRAND NOT KNOWN	13/10/2023	CJ
B	Site Plan added	24/10/2023	AAT
C	Totem Altered	06/11/2023	AAT
D	Multibrand and SBARRO ADDED	07/03/2024	AAT


Copyright IVC Signs Ltd. No part of this drawing may be copied or reproduced without the express written permission of IVC Signs Ltd.

14

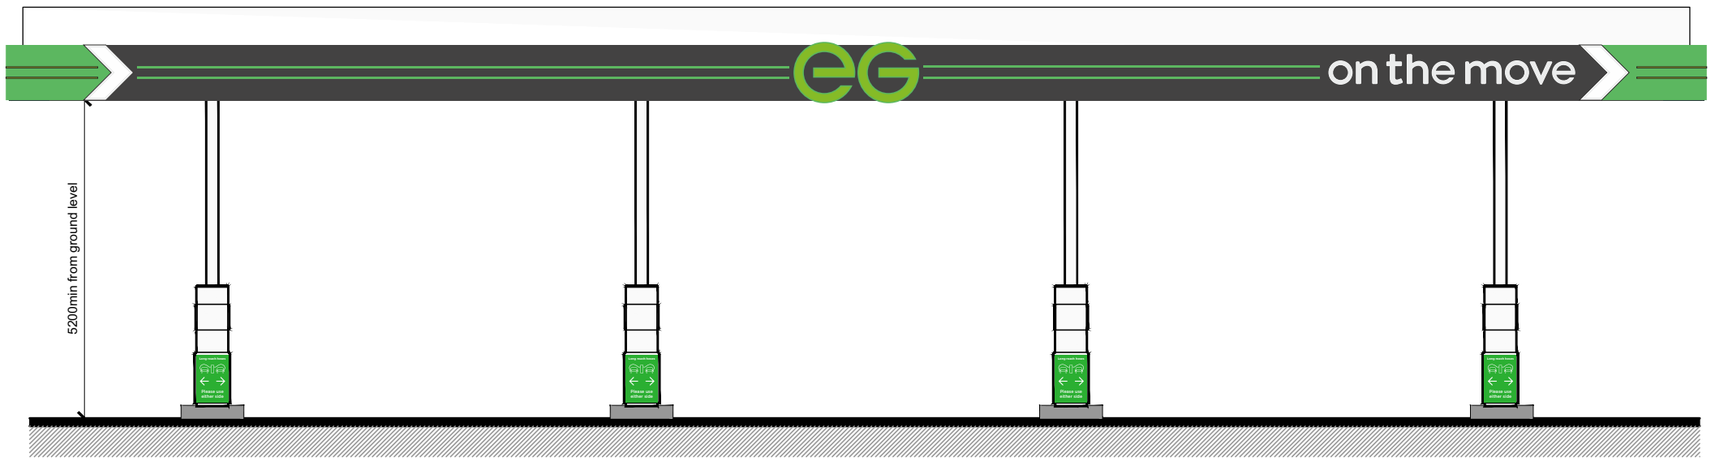

Petrol Canopy Front / Rear Elevation

Scale 1:100

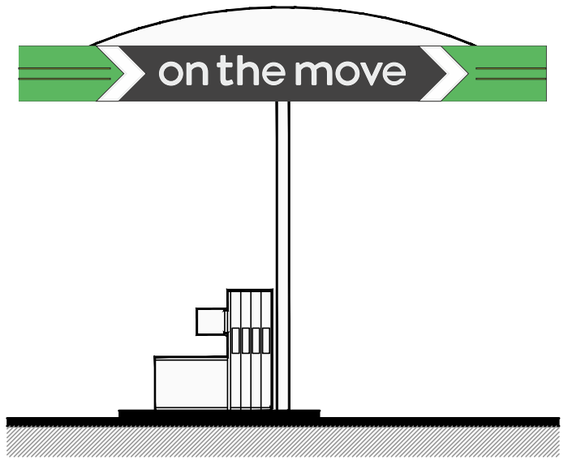

Petrol Canopy Side Elevation

Scale 1:100

IVC SIGNS

Steel Grade & Condition used S355JR or 235
Weld size 6mm fillet
Execution Class EXC 2

E	Changes as client needs	18/04/2024	AAT
F	Changes as client needs	29/04/2024	AAT
G	Planners Requested Changes	18/06/2024	AAT

CUSTOMER/SITE			PROJECT/PRODUCT	
EG GROUP / BILLINGSHURST			EXTERNAL SIGNS	
JOB Nr	SCALE	PAGE SIZE	PAGE Nr	all dimensions are in mm unless otherwise stated
C-SD10215-01		A3	11/32	

REV		DATE	DRAWN BY
	FIRST ISSUE	11/10/2023	CJ
A	BRAND NOT KNOWN	13/10/2023	CJ
B	Site Plan added	24/10/2023	AAT
C	Totem Altered	06/11/2023	AAT
D	Multibrand and SBARRO ADDED	07/03/2024	AAT

Copyright IVC Signs Ltd. No part of this drawing may be copied or reproduced without the express written permission of IVC Signs Ltd.


Canopy Elevations


All trays to be slip joined


14

EG on the move Canopy - 1:100


Folded aluminium panels coated RAL 7016 Grey, applied M7-161 Green Vinyl and M7-100 White Vinyl applied to corner sections as shown.
RAL 6018 Green Light Edge Strips
“EG” Built up Rim return Letters Coated Green RAL 6018 Faced with Green 6T81 Acrylic, internally illuminated with 6500K cool white LEDs.
“on the move” Built up Rimless Letters with Opal 050 face white RAL 9003 returns mounted to white foamex back tray

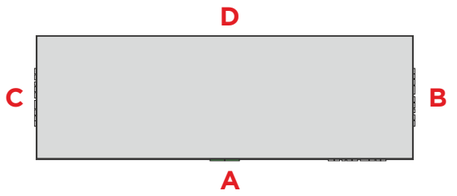

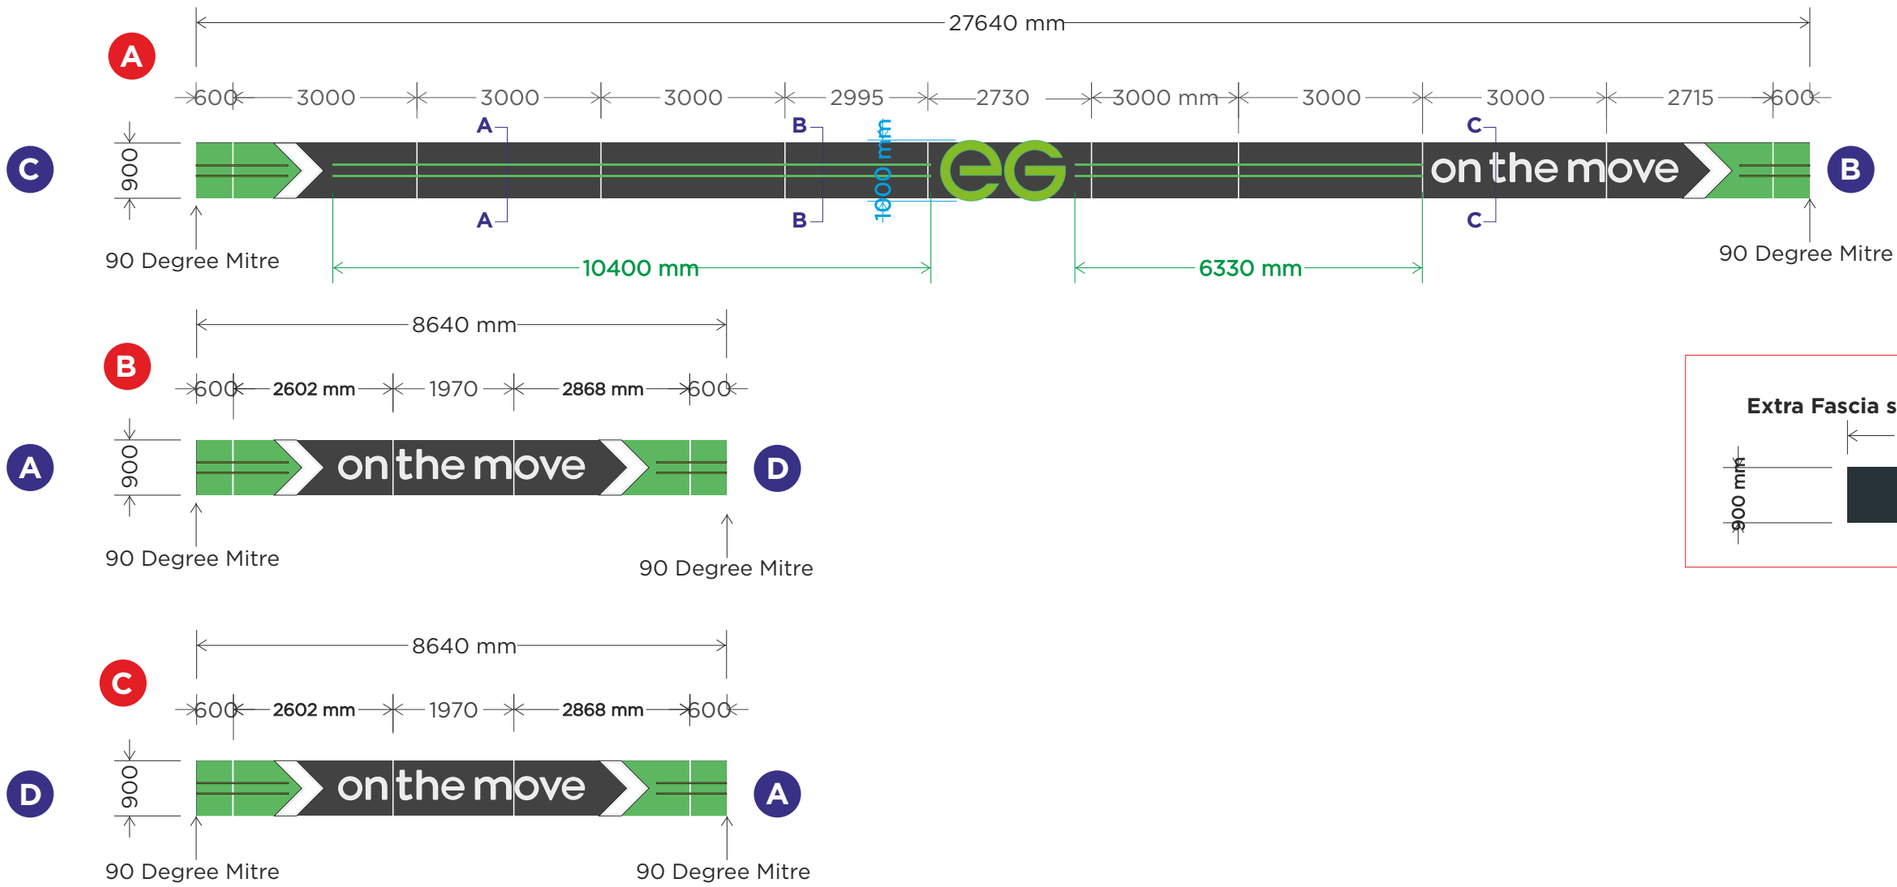

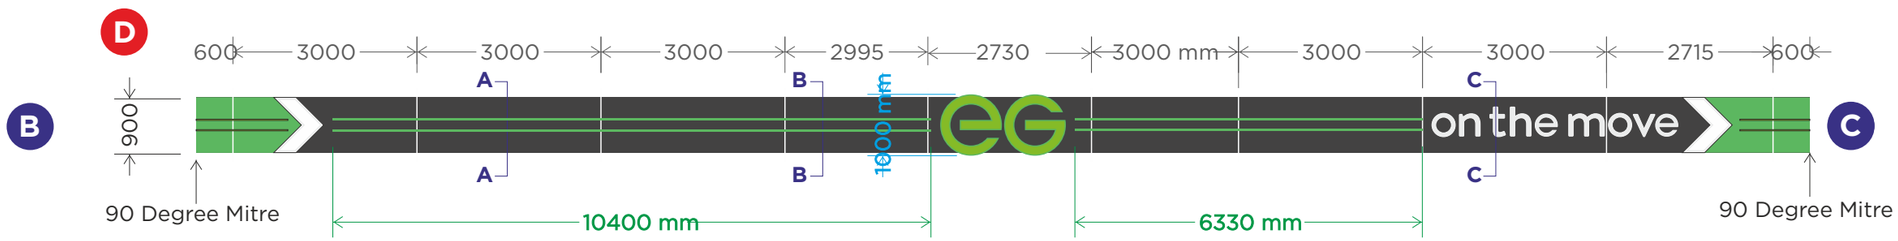

Extra Fascia section to be supplied

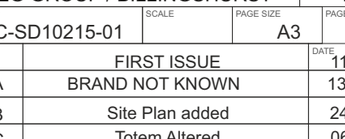

QTY 1

IVC SIGNS

Steel Grade & Condition used S355JR or 235
Weld size 6mm fillet
Execution Class EXC 2

E	Changes as client needs	18/04/2024	AAT
F	Changes as client needs	29/04/2024	AAT
G	Planners Requested Changes	18/06/2024	AAT

CUSTOMER/SITE			PROJECT/PRODUCT	
EG GROUP / BILLINGSHURST			EXTERNAL SIGNS	
JOB Nr	SCALE	PAGE SIZE	PAGE Nr	all dimensions are in mm unless otherwise stated
C-SD10215-01		A3	12/32	


REV		DATE	DRAWN BY
	FIRST ISSUE	11/10/2023	CJ
A	BRAND NOT KNOWN	13/10/2023	CJ
B	Site Plan added	24/10/2023	AAT
C	Totem Altered	06/11/2023	AAT
D	Multibrand and SBARRO ADDED	07/03/2024	AAT

Copyright IVC Signs Ltd. No part of this drawing may be copied or reproduced without the express written permission of IVC Signs Ltd.


Canopy Section Detail

All trays to be slip joined


Section Through A-A - 1:5

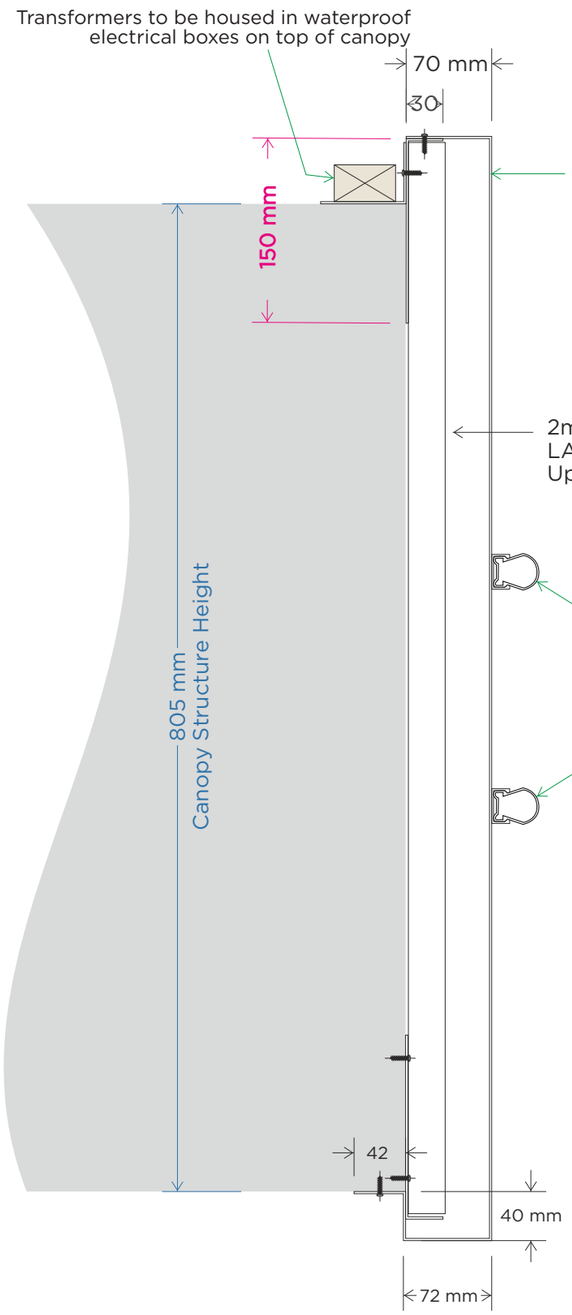

Section Through B-B - 1:5

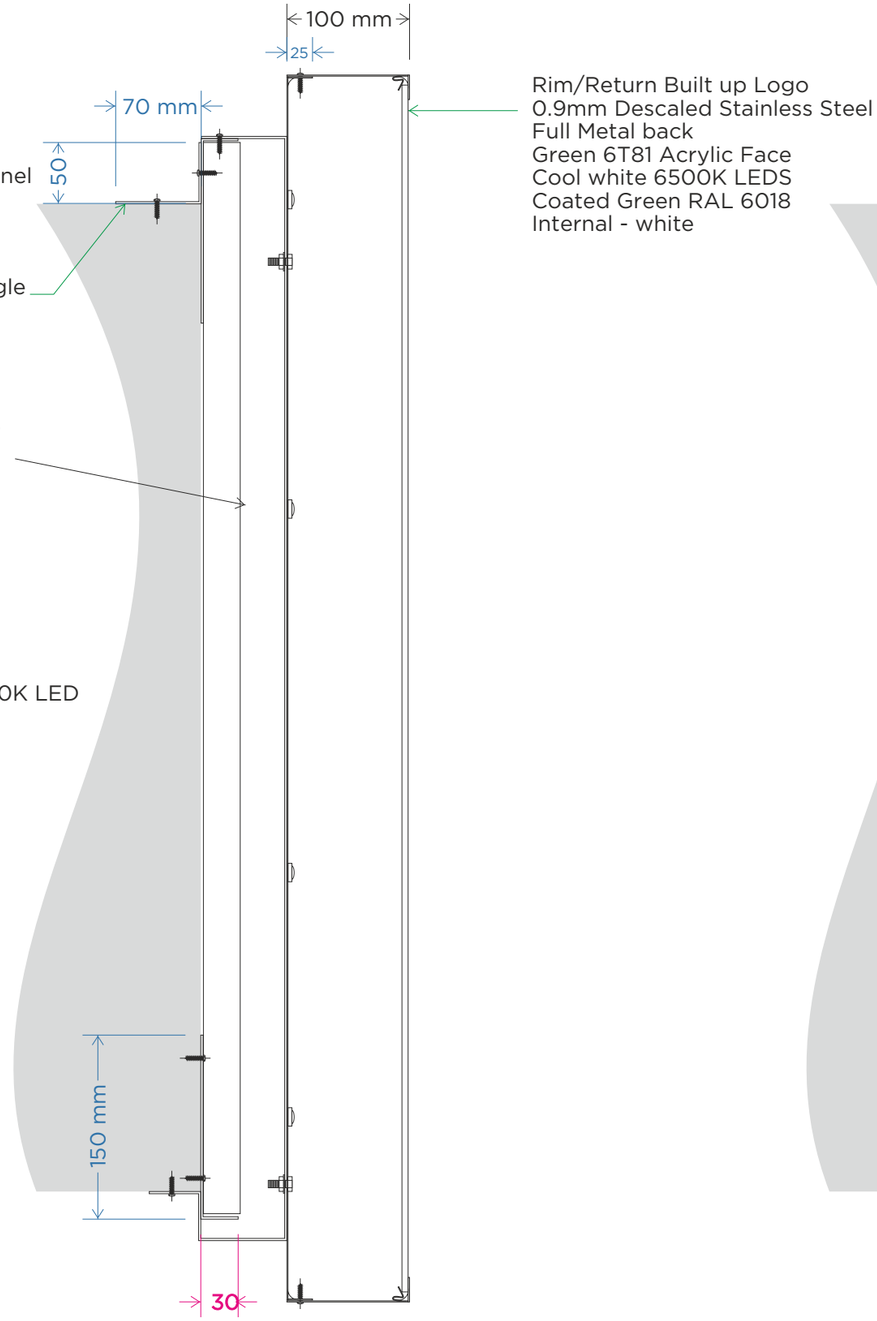

Section Through C-C - 1:5

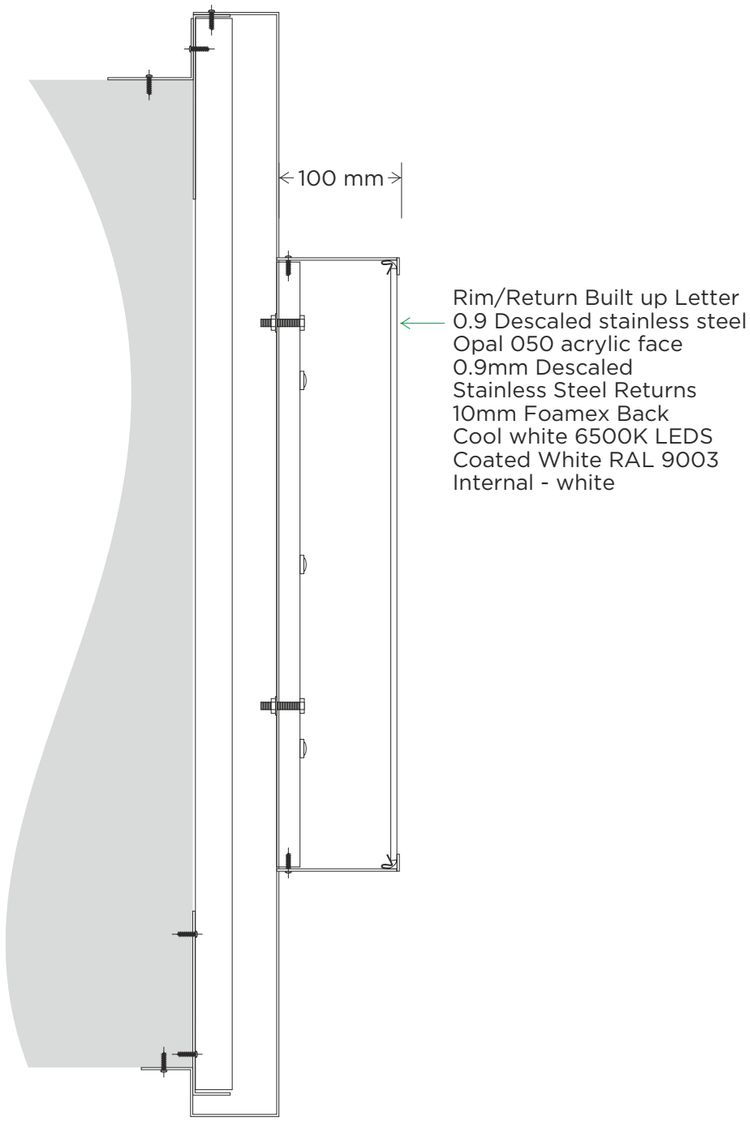

IVC SIGNS

Steel Grade & Condition used S355JR or 235
Weld size 6mm fillet
Execution Class EXC 2

E	Changes as client needs	18/04/2024	AAT
F	Changes as client needs	29/04/2024	AAT
G	Planners Requested Changes	18/06/2024	AAT

CUSTOMER/SITE: EG GROUP / BILLINGSHURST
PROJECT/PRODUCT: EXTERNAL SIGNS
JOB Nr: C-SD10215-01 | SCALE: | PAGE SIZE: A3 | PAGE Nr: 13/32 | all dimensions are in mm unless otherwise stated

REV		DATE	DRAWN BY
	FIRST ISSUE	11/10/2023	CJ
A	BRAND NOT KNOWN	13/10/2023	CJ
B	Site Plan added	24/10/2023	AAT
C	Totem Altered	06/11/2023	AAT
D	Multibrand and SBARRO ADDED	07/03/2024	AAT

Copyright IVC Signs Ltd. No part of this drawing may be copied or reproduced without the express written permission of IVC Signs Ltd.

1-2 Cobbswood Industrial Estate
Brunswick Road
Ashford
Kent
TN23 1EL

01233 552980

www.ivcsigns.co.uk

REVISION	DATE	DESIGN STATUS	JOB NUMBER
G	18/06/2024	PLANNING	GS10215-01