
Lifespring Church use only

Available to hire to local community (Mon - Sat excl. Wed / Thurs evenings)

Available to hire to local community (Mon - Sat)

Ancillary accommodation

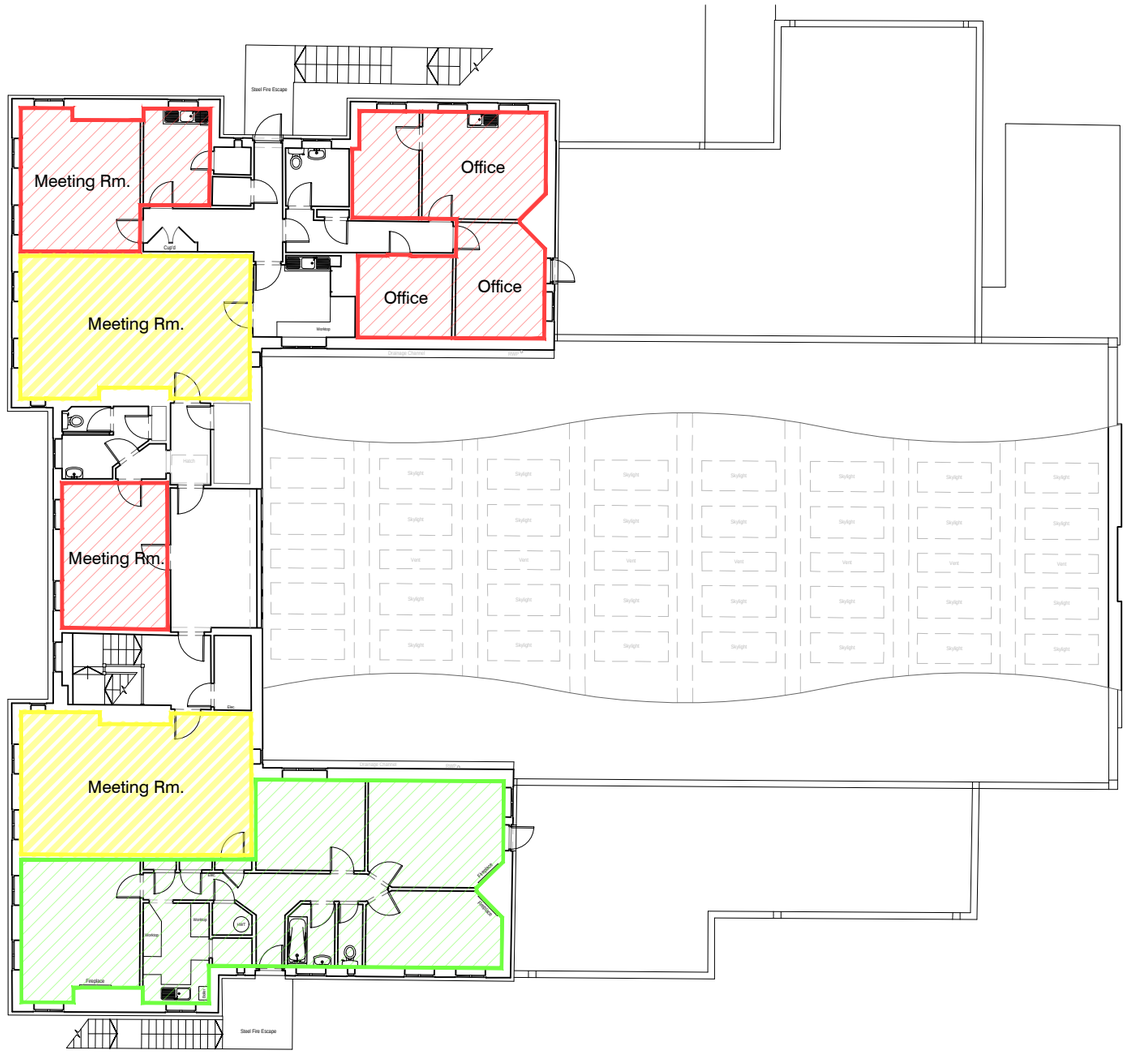

PROPOSED 1F PLAN
1:200

THE CONTRACTOR MUST VERIFY ALL DIMENSIONS ON SITE BEFORE MAKING SHOP DRAWINGS OR COMMENCING WORK OF ANY KIND. NO DIMENSIONS TO BE SCALED FROM THIS DRAWING

1. THE BOUNDARIES SHOWN ARE BASED ON INFORMATION BY OTHERS. ALL BOUNDARIES TO BE VERIFIED ON SITE PRIOR TO COMMENCING CONSTRUCTION.

2. TOPOGRAPHICAL LEVELS TO BE CONFIRMED.

3. DESIGN & QUOTED AREAS ARE SUBJECT TO DESIGN DEVELOPMENT & STATUTORY CONSENTS.

4. ALL SURVEY INFORMATION SHOWN IS SUBJECT TO FURTHER SITE INVESTIGATION DURING DEMOLITION.

N

0m 2 4 6 12m

1:200

REV	DATE	REVISIONS	CHK
B	18.11.24	Minor drawing amendment	MC
A	14.11.24	Minor drawing amendment	MC

mohsin cooper
ARCHITECTS
MOHSIN COOPER LIMITED, 7 HOVE MANOR PARADE, HOVE STREET, HOVE, EAST SUSSEX, BN3 2DF
www.mohsincooper.com
© COPYRIGHT EXISTS ON THE DESIGN AND INFORMATION SHOWN ON THIS DRAWING

PROJECT :
DRILL HALL, DENNE ROAD, HORSHAM

CLIENT :
LIFESPRING CHURCH

DRAWING TITLE :
PROPOSED FIRST FLOOR PLAN

SCALE : 1:200@A3	**DRAWN :** MC	**DATE :** NOV 2024
	CHECKED : MC	**DATE :** NOV 2024

NUMBER: 0514-P-002

REVISION: B

STATUS: S2

CHANGE OF USE APPLICATION