
Container Storage

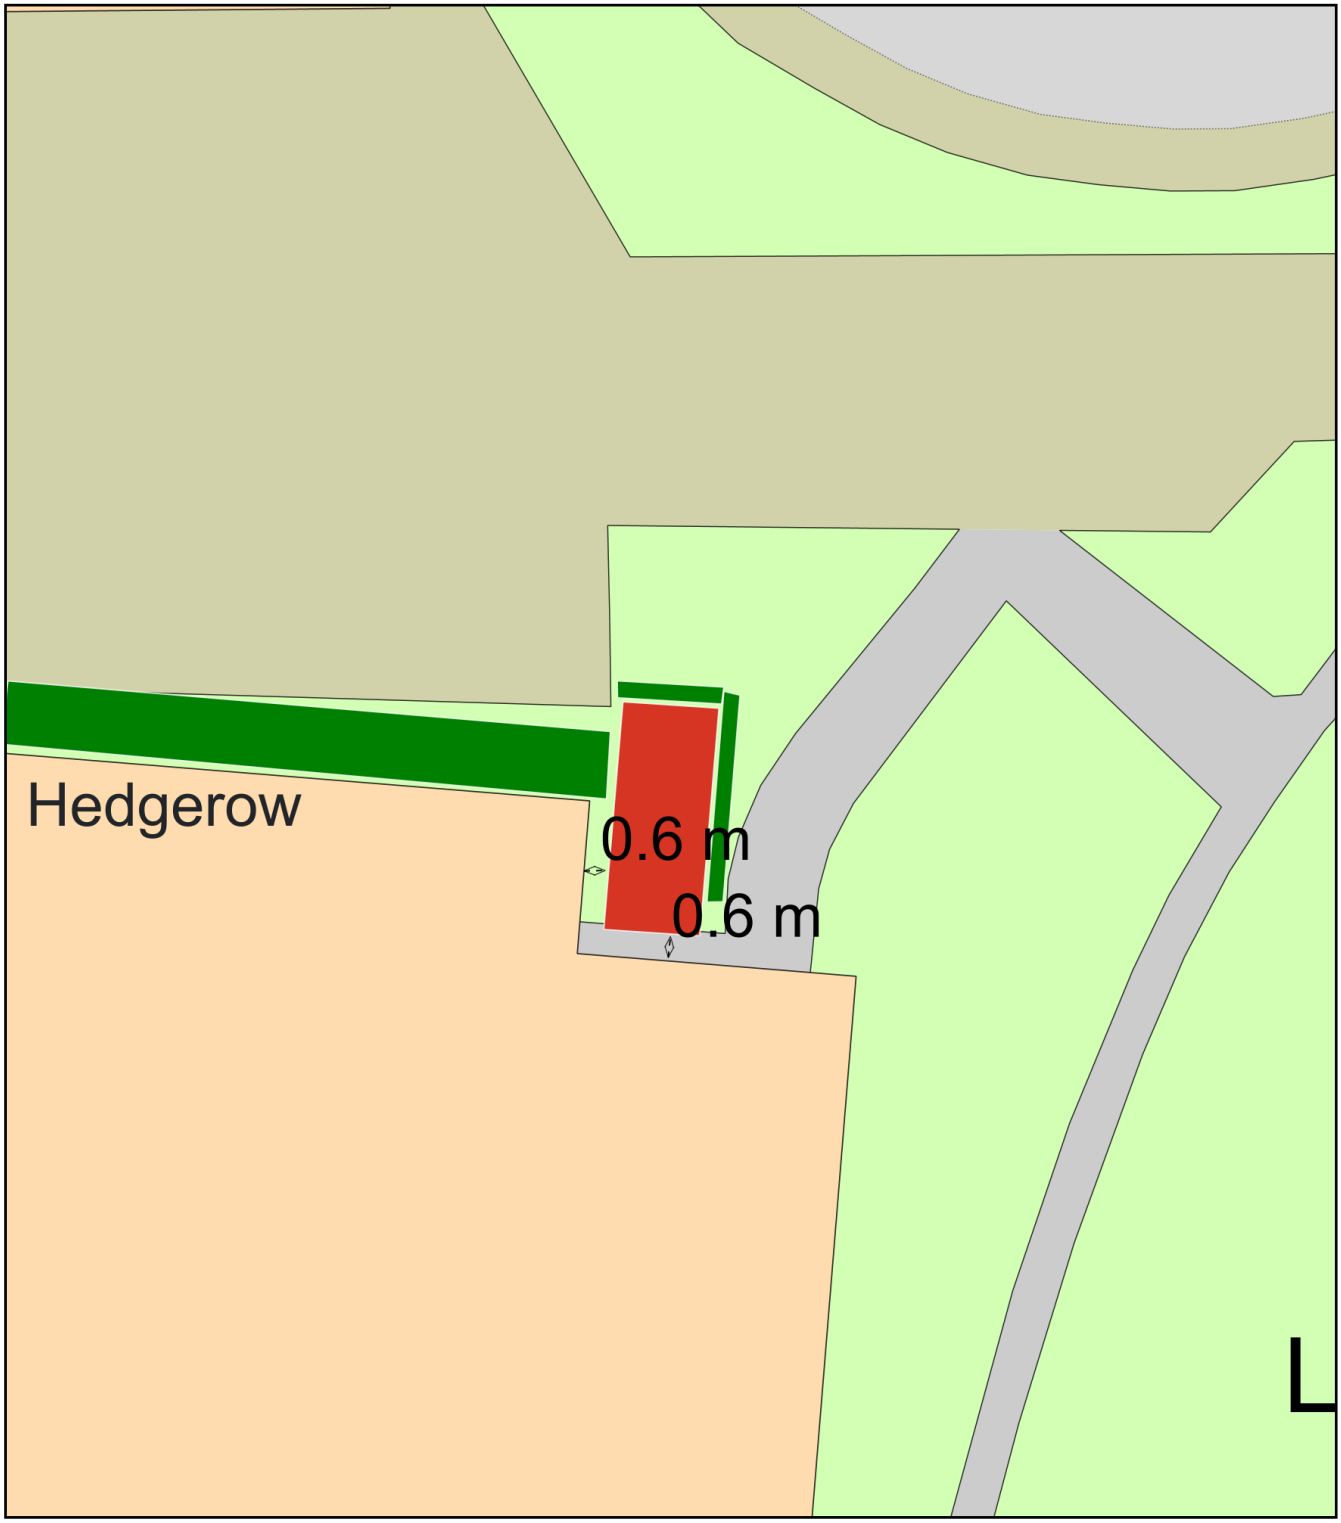

0 10
Metres

N

ReQuestaPlan

Plan Produced for:	Location Drawing
Date Produced:	28 Aug 2024
Plan Reference Number:	TQRQM24241113737640
Scale:	1:200 @ A4

© Crown copyright and database rights 2023 OS 100042766