Application

Ordnance Survey ®
Ukmapcentre.com




Serial number: 242677
©Crown copyright and database right 2022
Ordnance Survey licence 100048957
Reproduction in whole or in part is prohibited without the prior permission of Ordnance Survey

Location Plan

| 1:1250 | EXISTING |
|---|---|

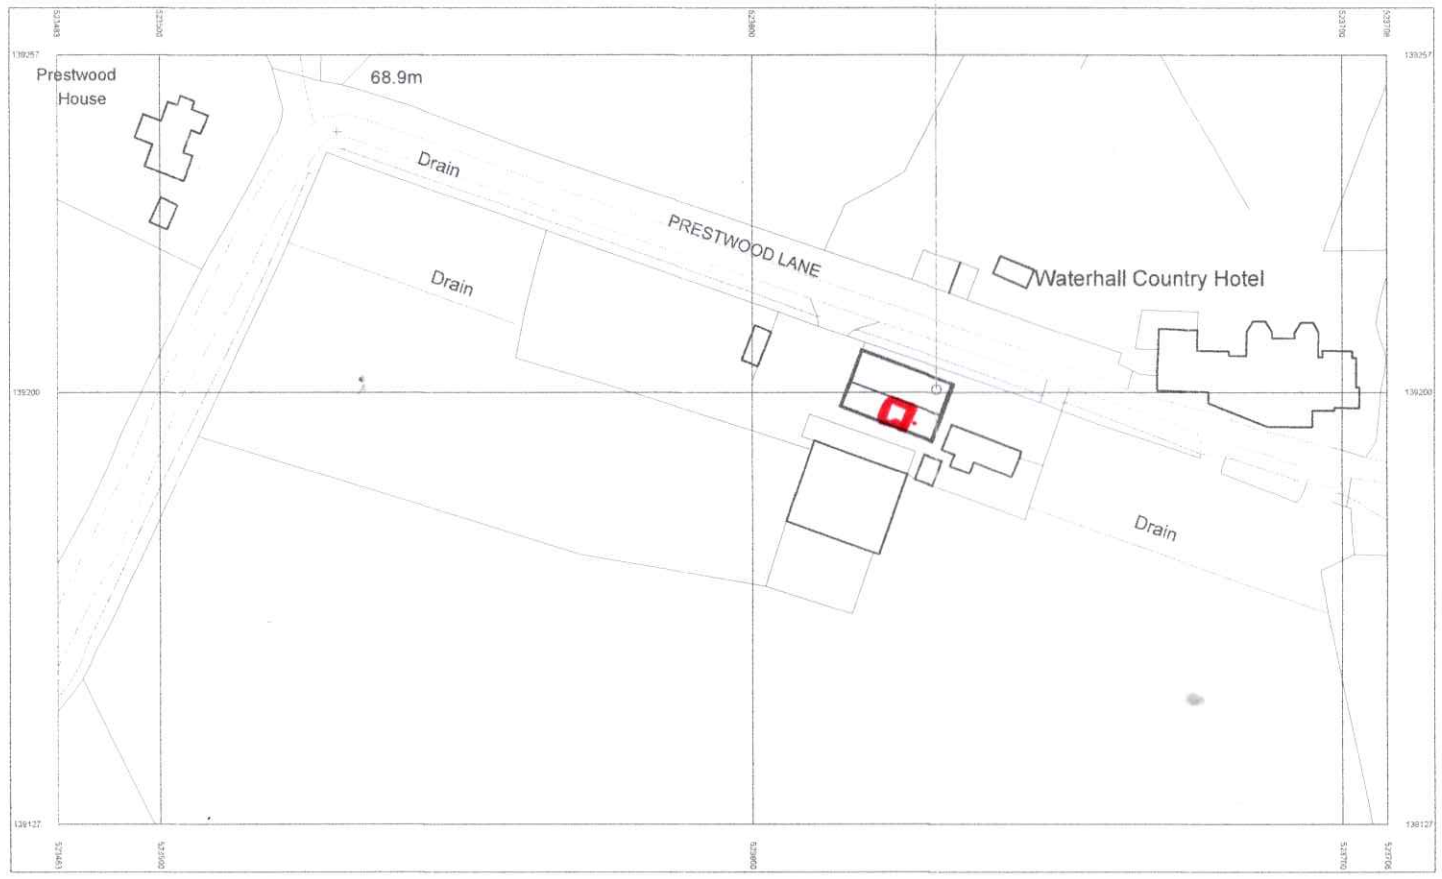


Block Plan

| 1:500 | EXISTING |
|---|---|

MANORWOOD
building on tradition

Suite 114
26 The Hornet
Chichester
West Sussex
PO19 7BB

tel: 01243 201 102
email: enquiries@manorwood.co.uk
web: www.manorwood.co.uk

This drawing is the copyright of Manorwood Construction Ltd.

Do not scale from this drawing.

Exemptions to copyright and scaling apply for Local Authority planning purposes only.

All dimensions must be checked on site prior to commencement of works.

Address
Waterhall Farm, Prestwood Lane Ifield Crawley West Sussex RH11 0LA

Drawing
Site:
Existing

Location Plan

Scale @ A3
1:1250

24/11/2023

| MD | BK |
|---|---|

Job No.
2201##_R0

Drawing No.
2201##_R0_000

Status
FOR COMMENT

Revisions:
R.0

N

1m @ 1:
50
100
200
500
1250