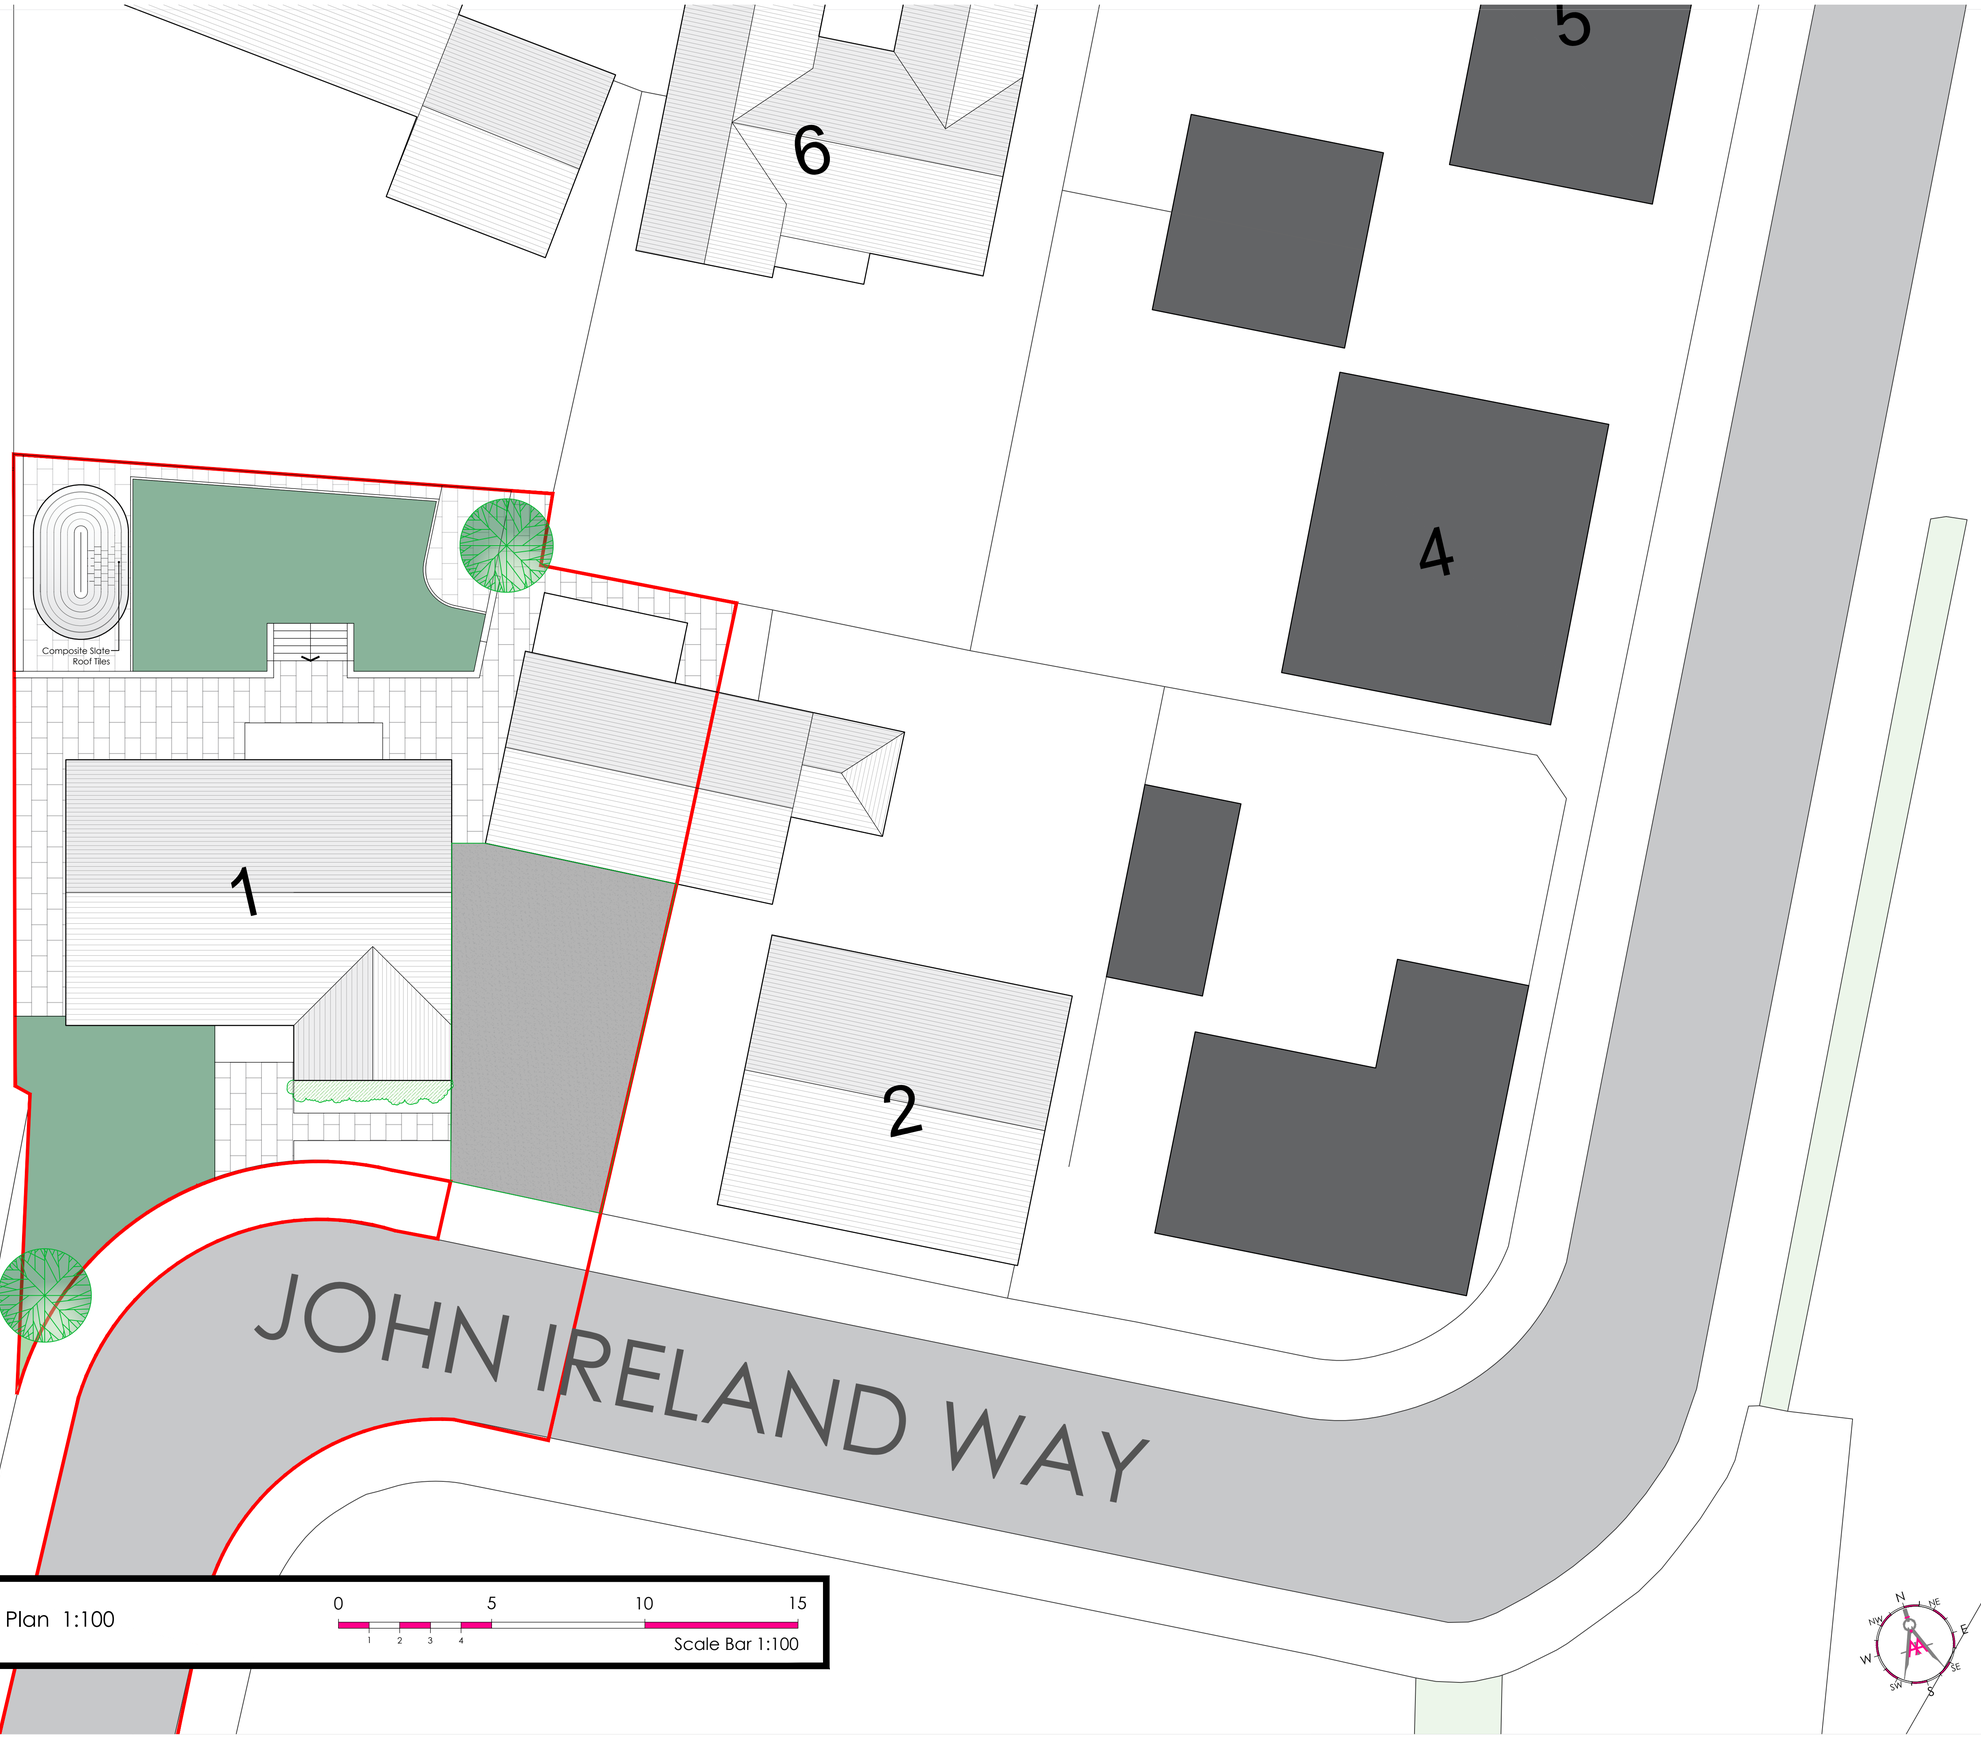

Block Plan 1:100

0 5 10 15

1 2 3 4

Scale Bar 1:100

0003

NOTES

- do not scale off this drawing except for planning purposes
- check all dimensions on site before any work is commenced
- all goods materials and workmanship must conform with current building regulations, British standards and codes of practice
- copyright of this drawing is retained by the Architékton Architects LTD and it must not be reproduced without written
- Party Wall etc. Act 1996

If you are building on or near a neighbouring building or structure, your works may be subject to the Party Wall Act. It is the Client's responsibility to ensure all requirements under the Act are adhered to. You must ensure that you serve the relevant notice(s) on your adjoining neighbour(s). If you have any queries about this, then you should contact a Party Wall Surveyor to assist you.

REV	DATE	BY	AMENDMENT

ARCHItékton Architects Limited
Casita, Hampers Lane Storrington West Sussex
RH20 3HZ
email: info@architekton-architects.co.uk
www.architekton-architects.co.uk

Registered in England No.16205861

RIBA Registration no. 20014360

CLIENT
Mr Gras

JOB TITLE / ADDRESS
1 John Ireland Way
Washington
Pulborough
West Sussex
RH20 4EP

DRAWING TITLE
Block Plan

DRAWING STATUS
Planning
NOT FOR CONSTRUCTION USE UNLESS STATED AS 'CONSTRUCTION'

DATE	SCALE	DRAWN BY	CHECKED BY
April 2025	@A1	RF	AA

25009 AA V1 G DR A 0003 -