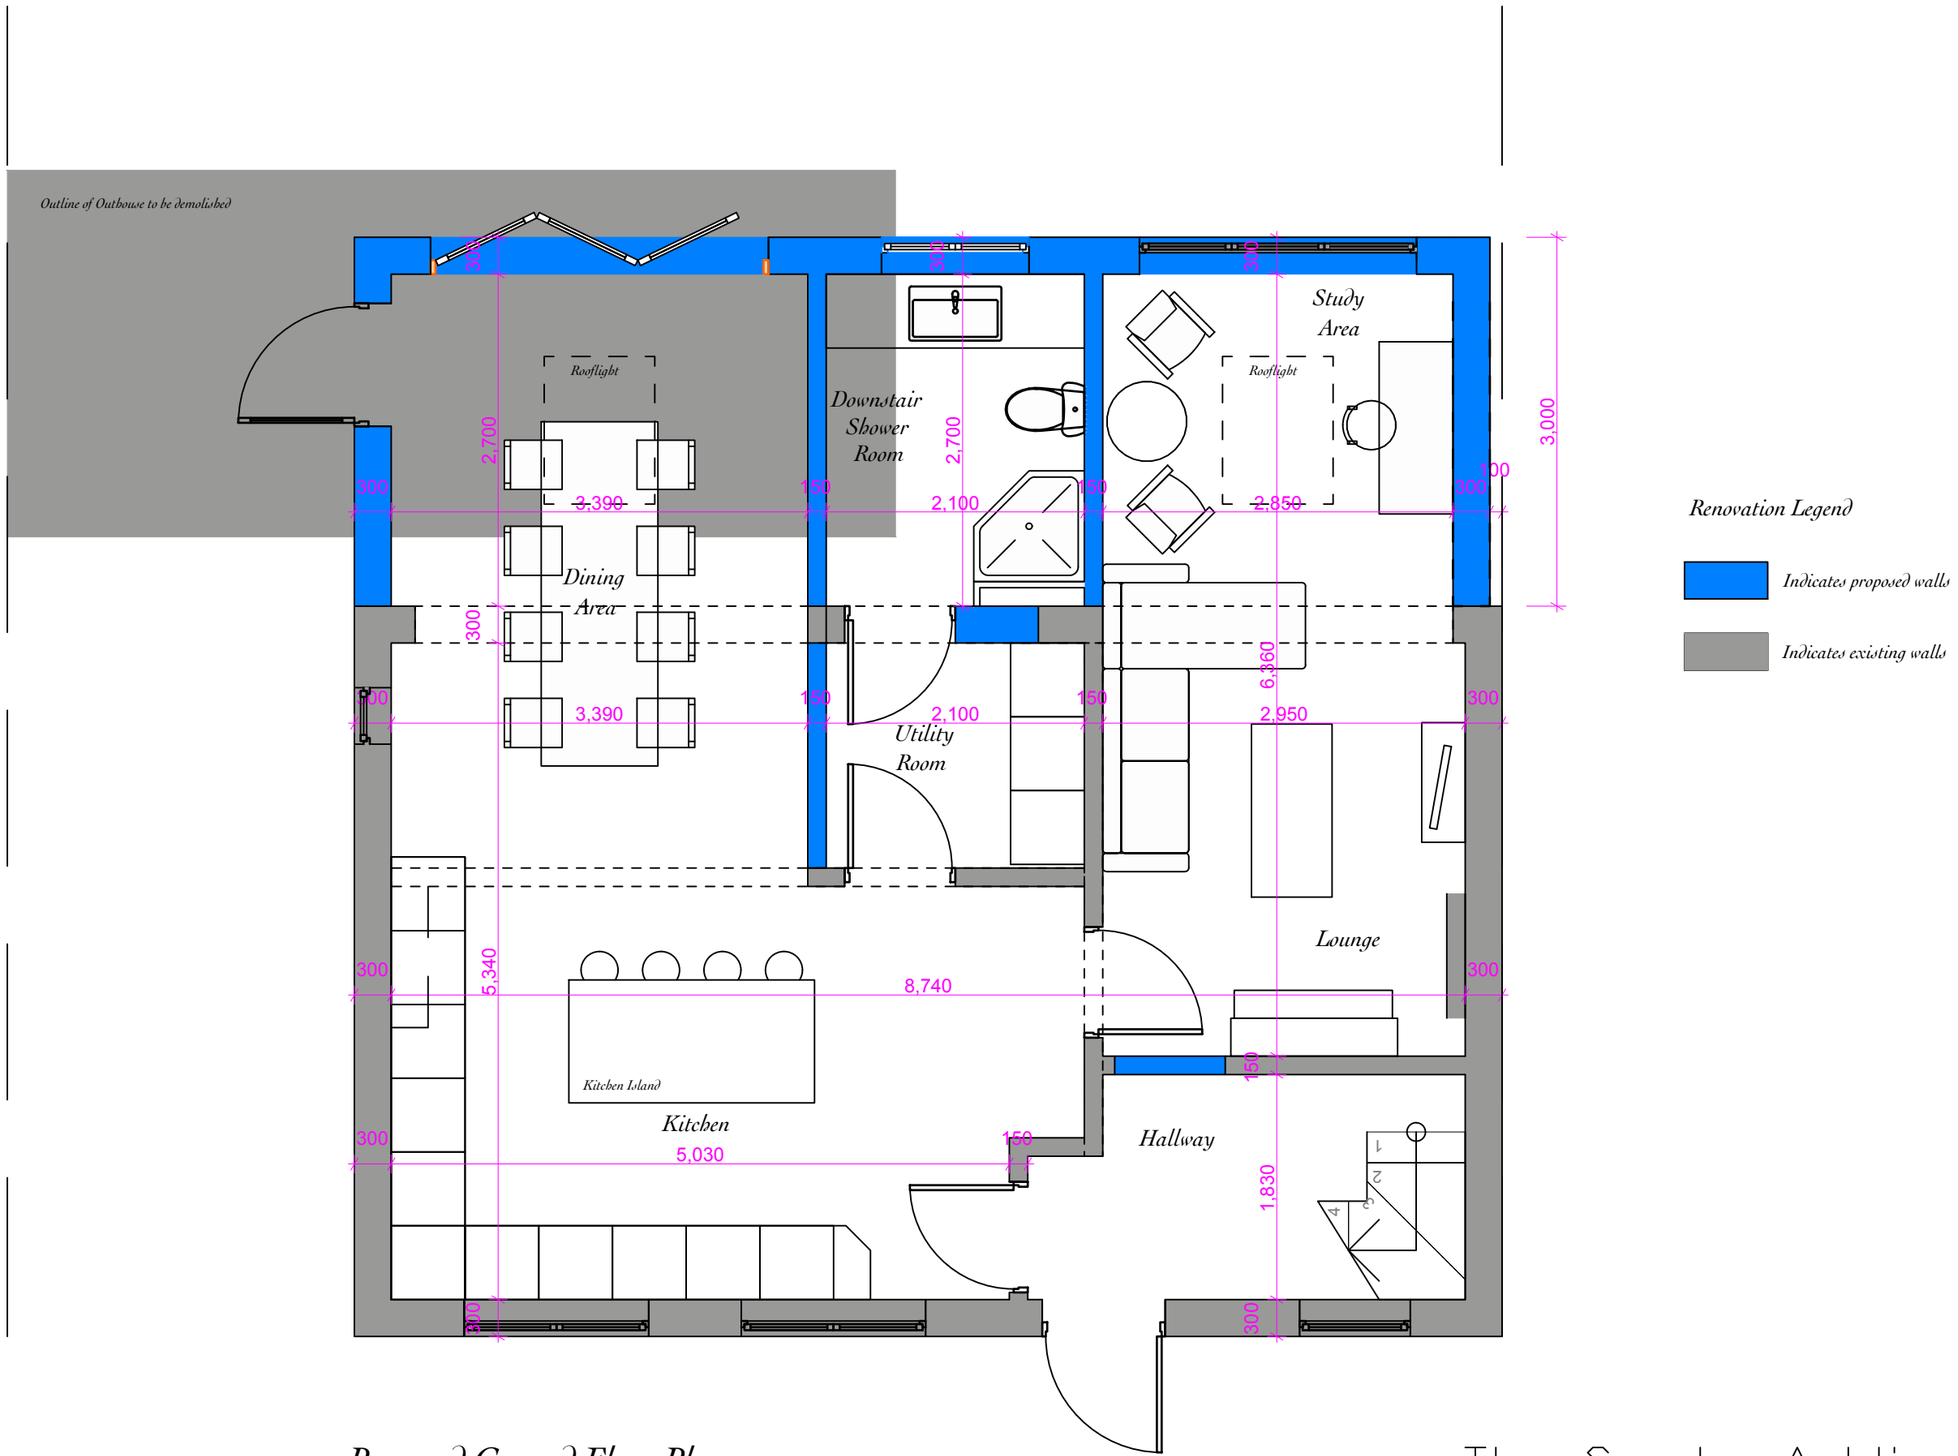

Renovation Legend

Indicates proposed walls

Indicates existing walls

Proposed Ground Floor Plan
1:50 @ A3

The Sands, Ashlington
Drawing 02 - P01