
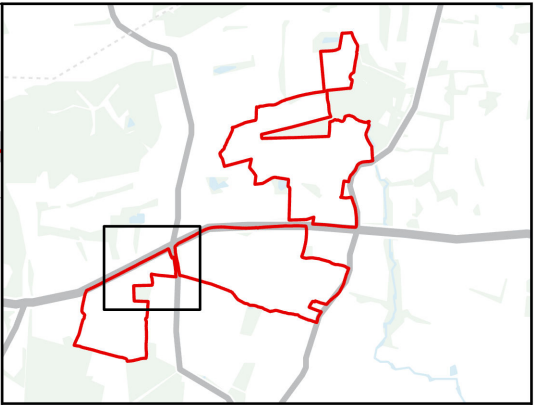


C:\Users\j_santigar\Wessex Archaeology\GIS Shore To Ship - 323590\GIS\Setup\APRX\323590_Cobwood_Solar_setup.aprx

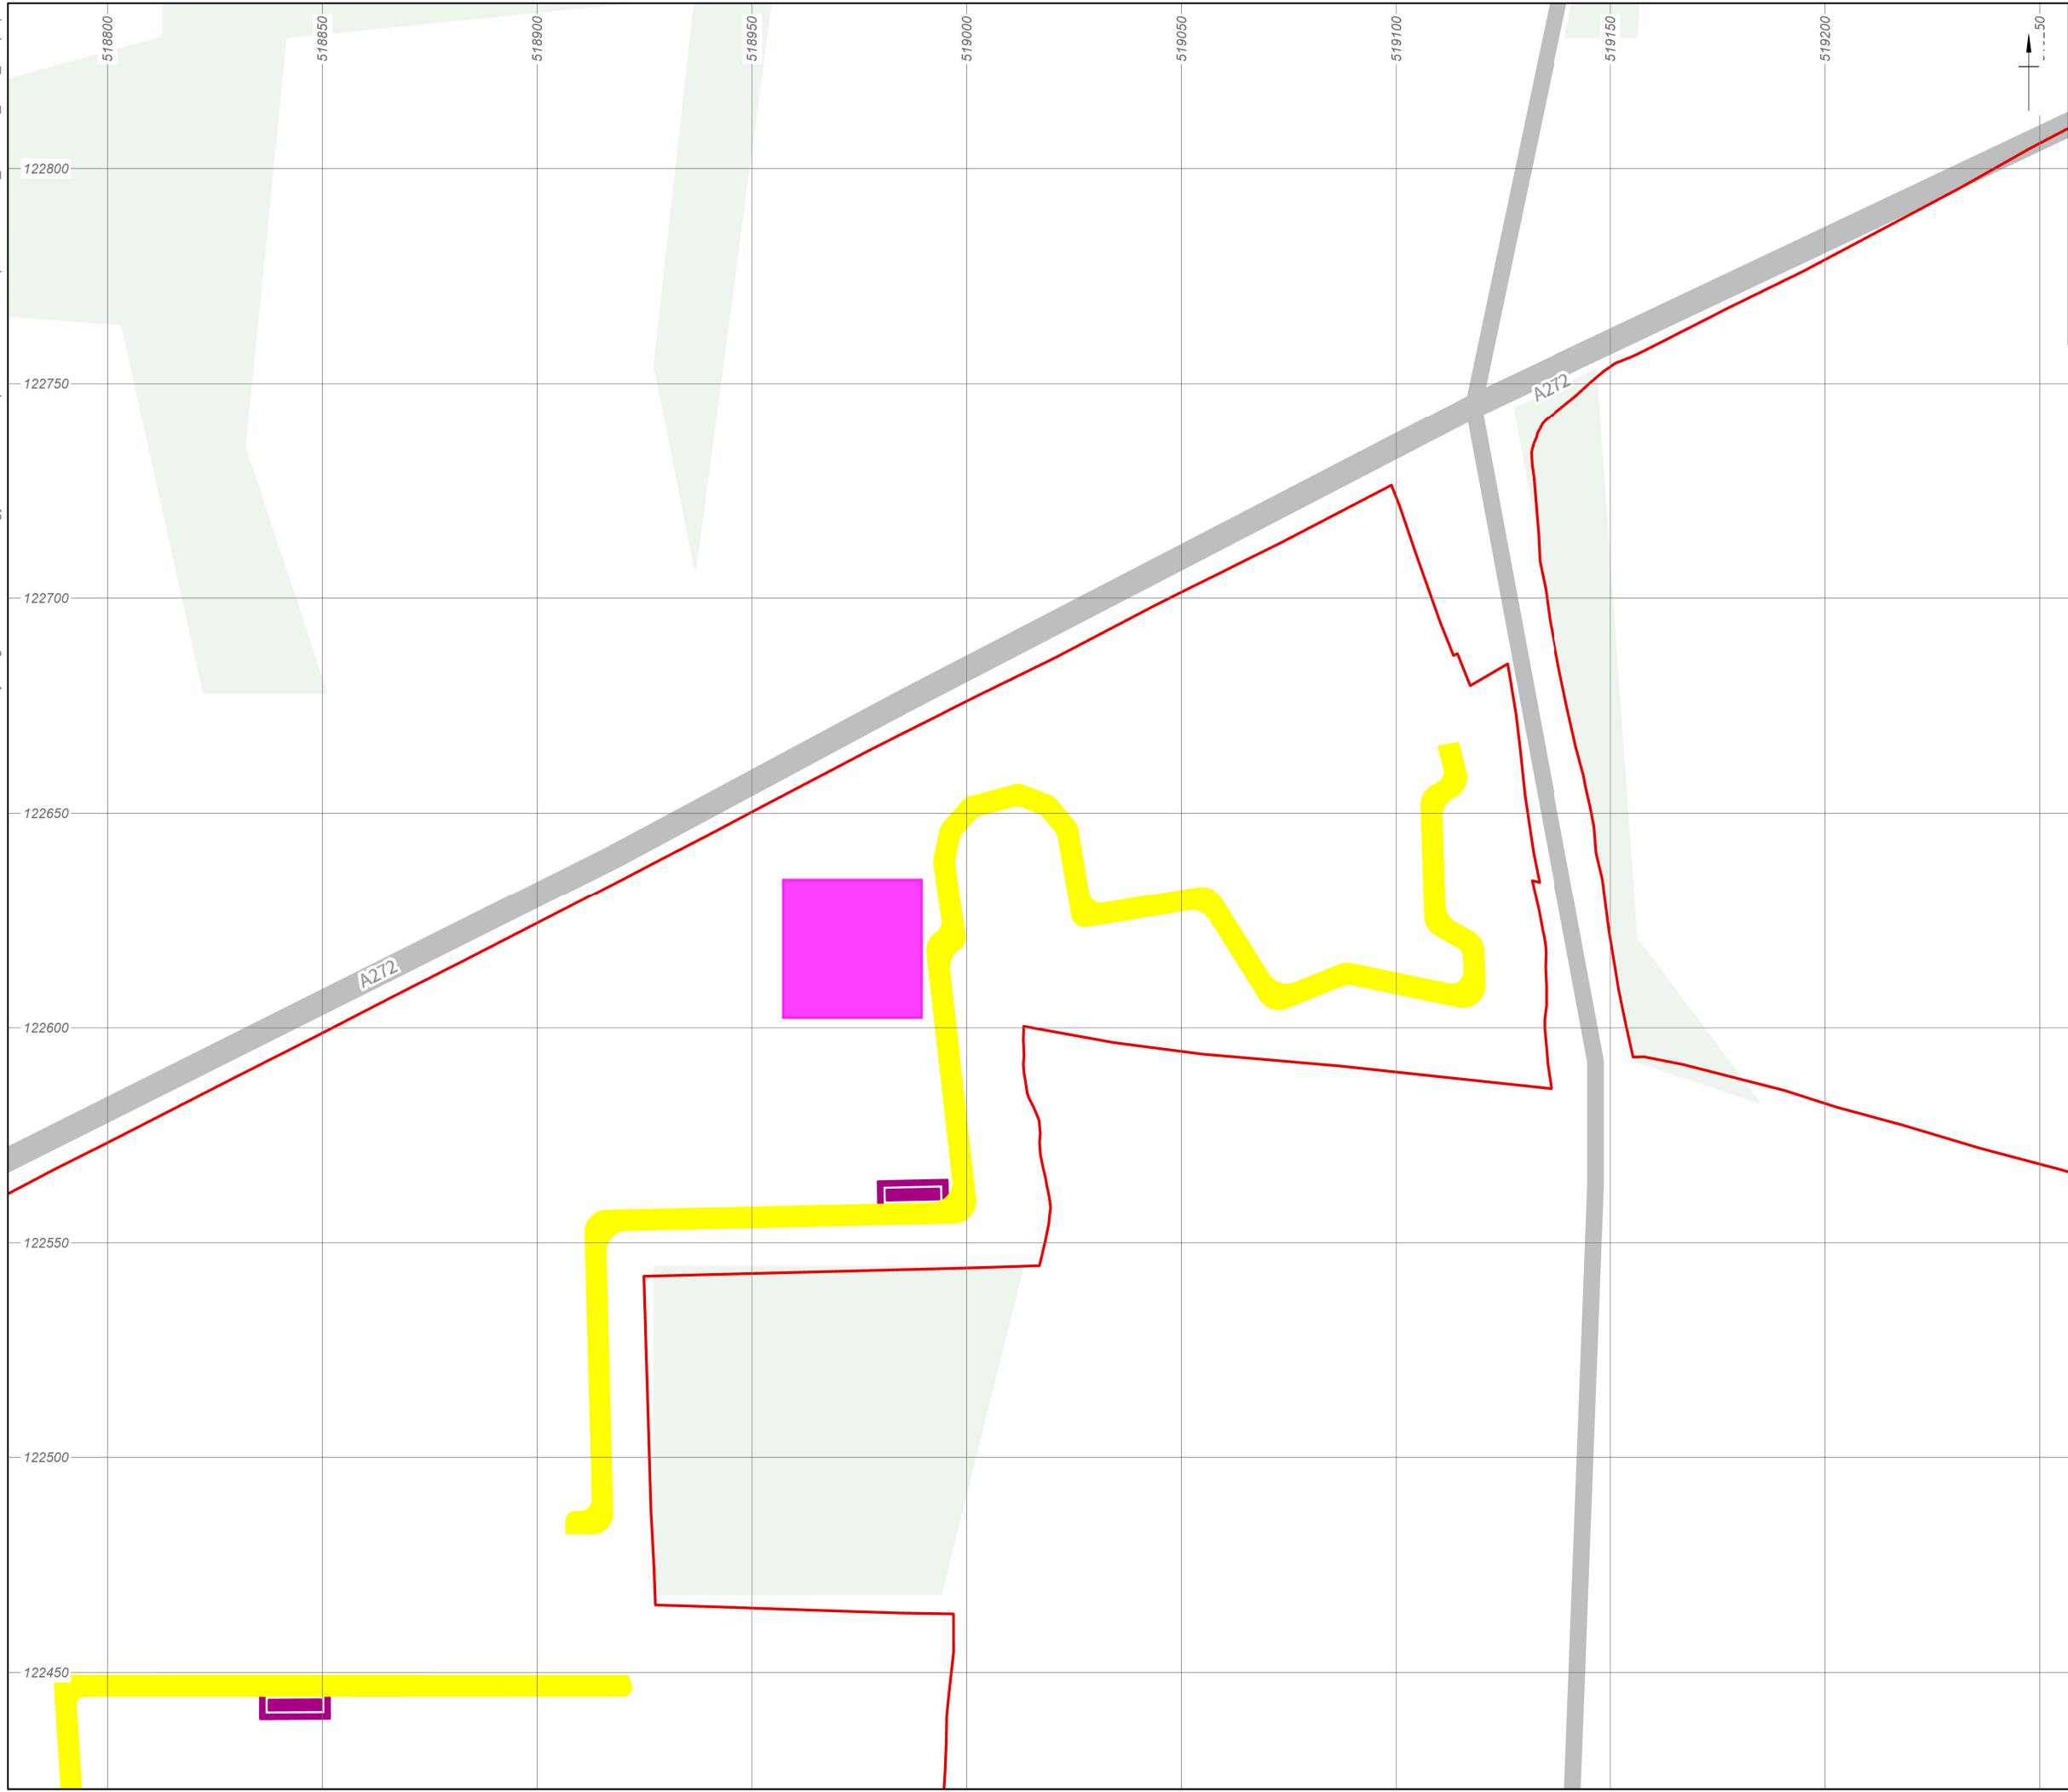

- Site Boundary
- Indicative Compound Areas
- Transformer
- Maintenance Track



0 50 m

Coordinate system: OSGB 1936 British National Grid
Digital data reproduced from Ordnance Survey data © Crown Copyright (insert year) All rights reserved. Reference Number: 100022432.
Contains Ordnance Survey data © Crown copyright and database right 2026.
This material is for client report only © Wessex Archaeology. No unauthorised reproduction.

Date: 03/02/2026	Created by: JS	
Scale: 1:1,500 at A3	Revision: 0	

Figure 7 Archaeological Monitoring Areas

C:\Users\j_santigar\Wessex Archaeology\GIS Shore To Ship - 323590\GIS\Setup\APRX\323590_Cobwood_Solar_setup.aprx

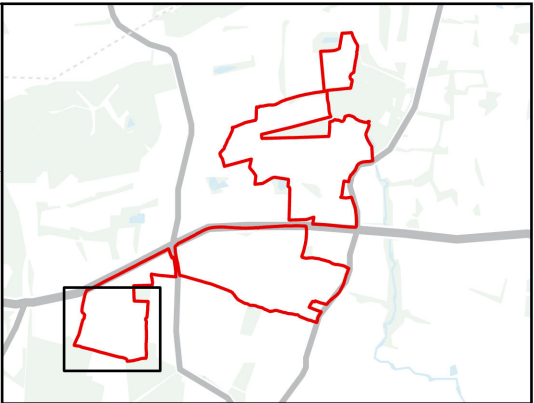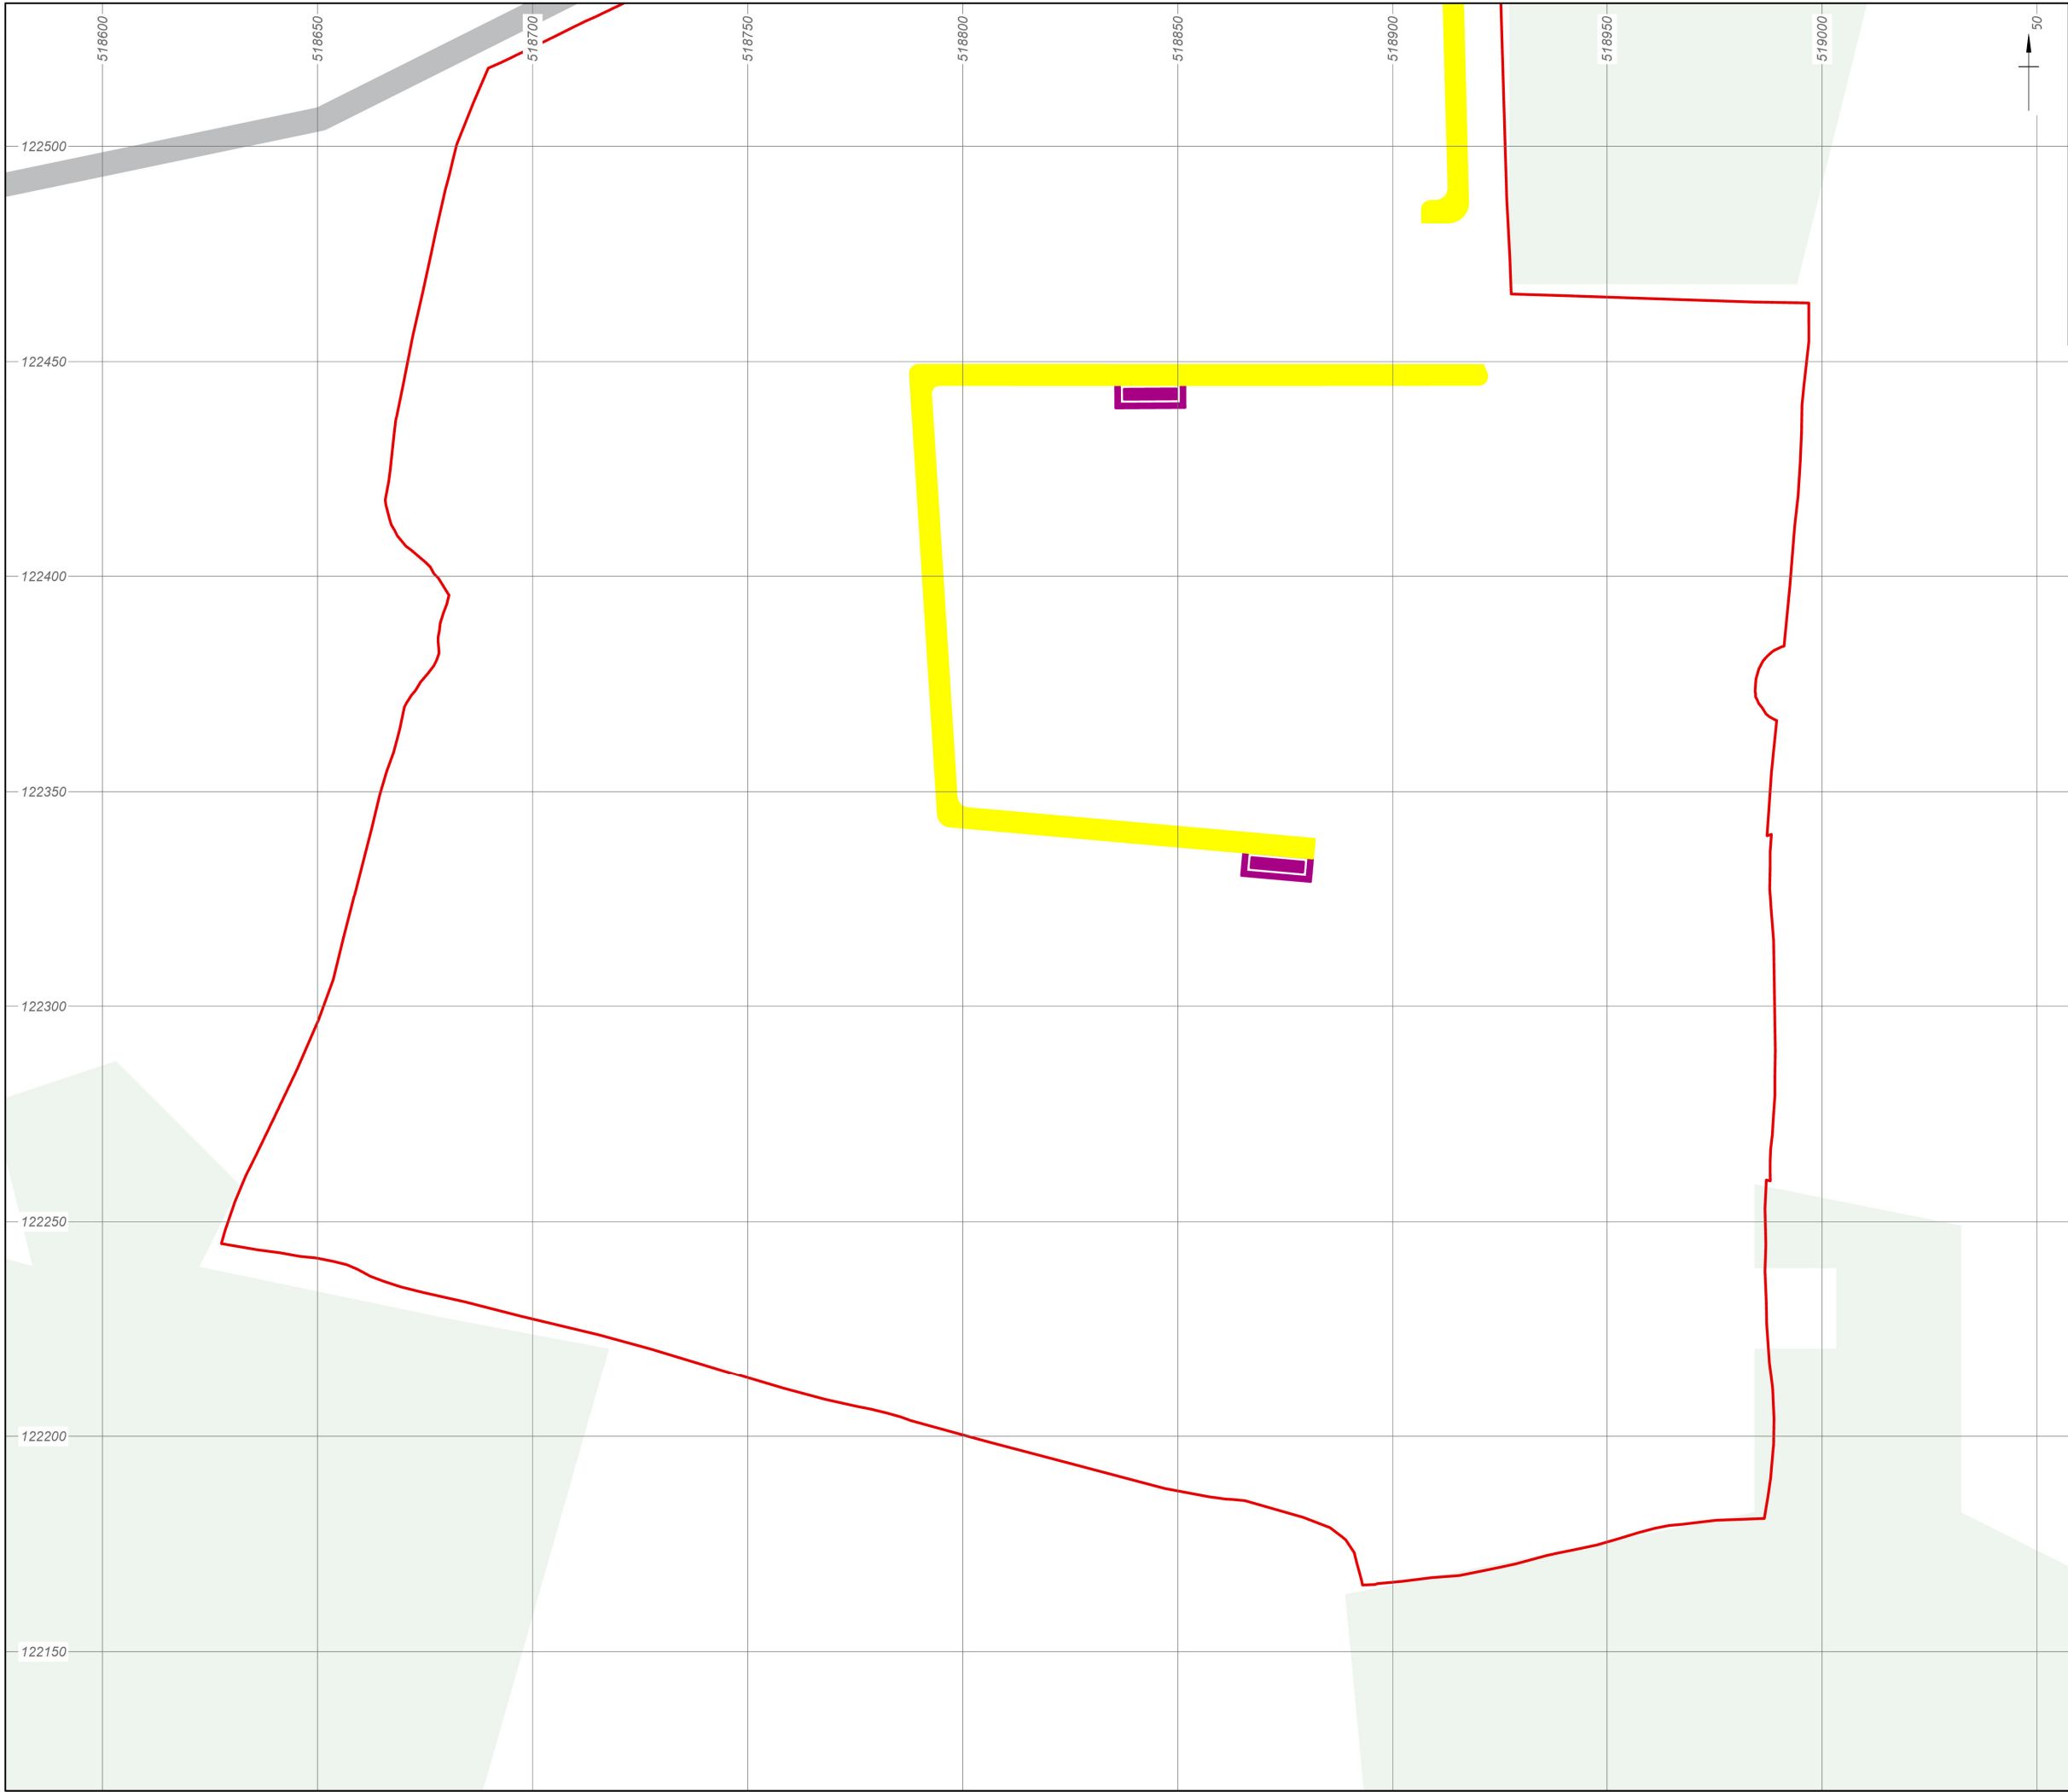

- Site Boundary
- Transformer
- Maintenance Track

0 50 m

Coordinate system: OSGB 1936 British National Grid
Digital data reproduced from Ordnance Survey data © Crown Copyright (insert year) All rights reserved. Reference Number: 100022432.
Contains Ordnance Survey data © Crown copyright and database right 2026.
This material is for client report only © Wessex Archaeology. No unauthorised reproduction.

Date: 03/02/2026 Created by: JS

Scale: 1:1,500 at A3 Revision: 0



Figure 8 Archaeological Monitoring Areas



Wessex Archaeology Ltd registered office Portway House, Old Sarum Park, Salisbury, Wiltshire SP4 6EB
Tel: 01722 326867 Fax: 01722 337562 info@wessexarch.co.uk www.wessexarch.co.uk

