Section 1

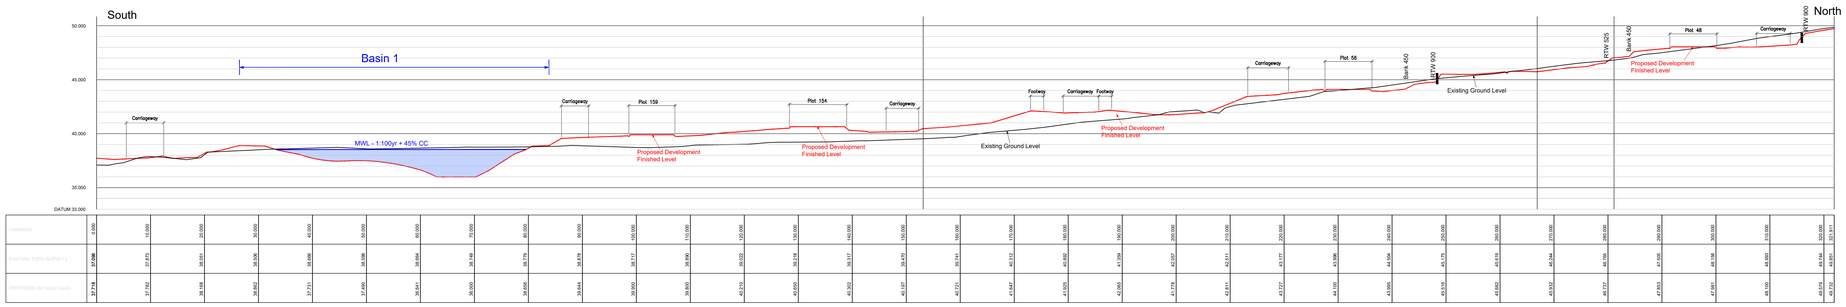
South
North
Basin 1
MWL - 1:100yr + 45% CC
Carriageway
Plot 159
Plot 154
Plot 56
Plot 48
Footway
Bank 450
RTW 525
RTW 900
Proposed Development Finished Level
Existing Ground Level
DATUM 33.000

| | | |