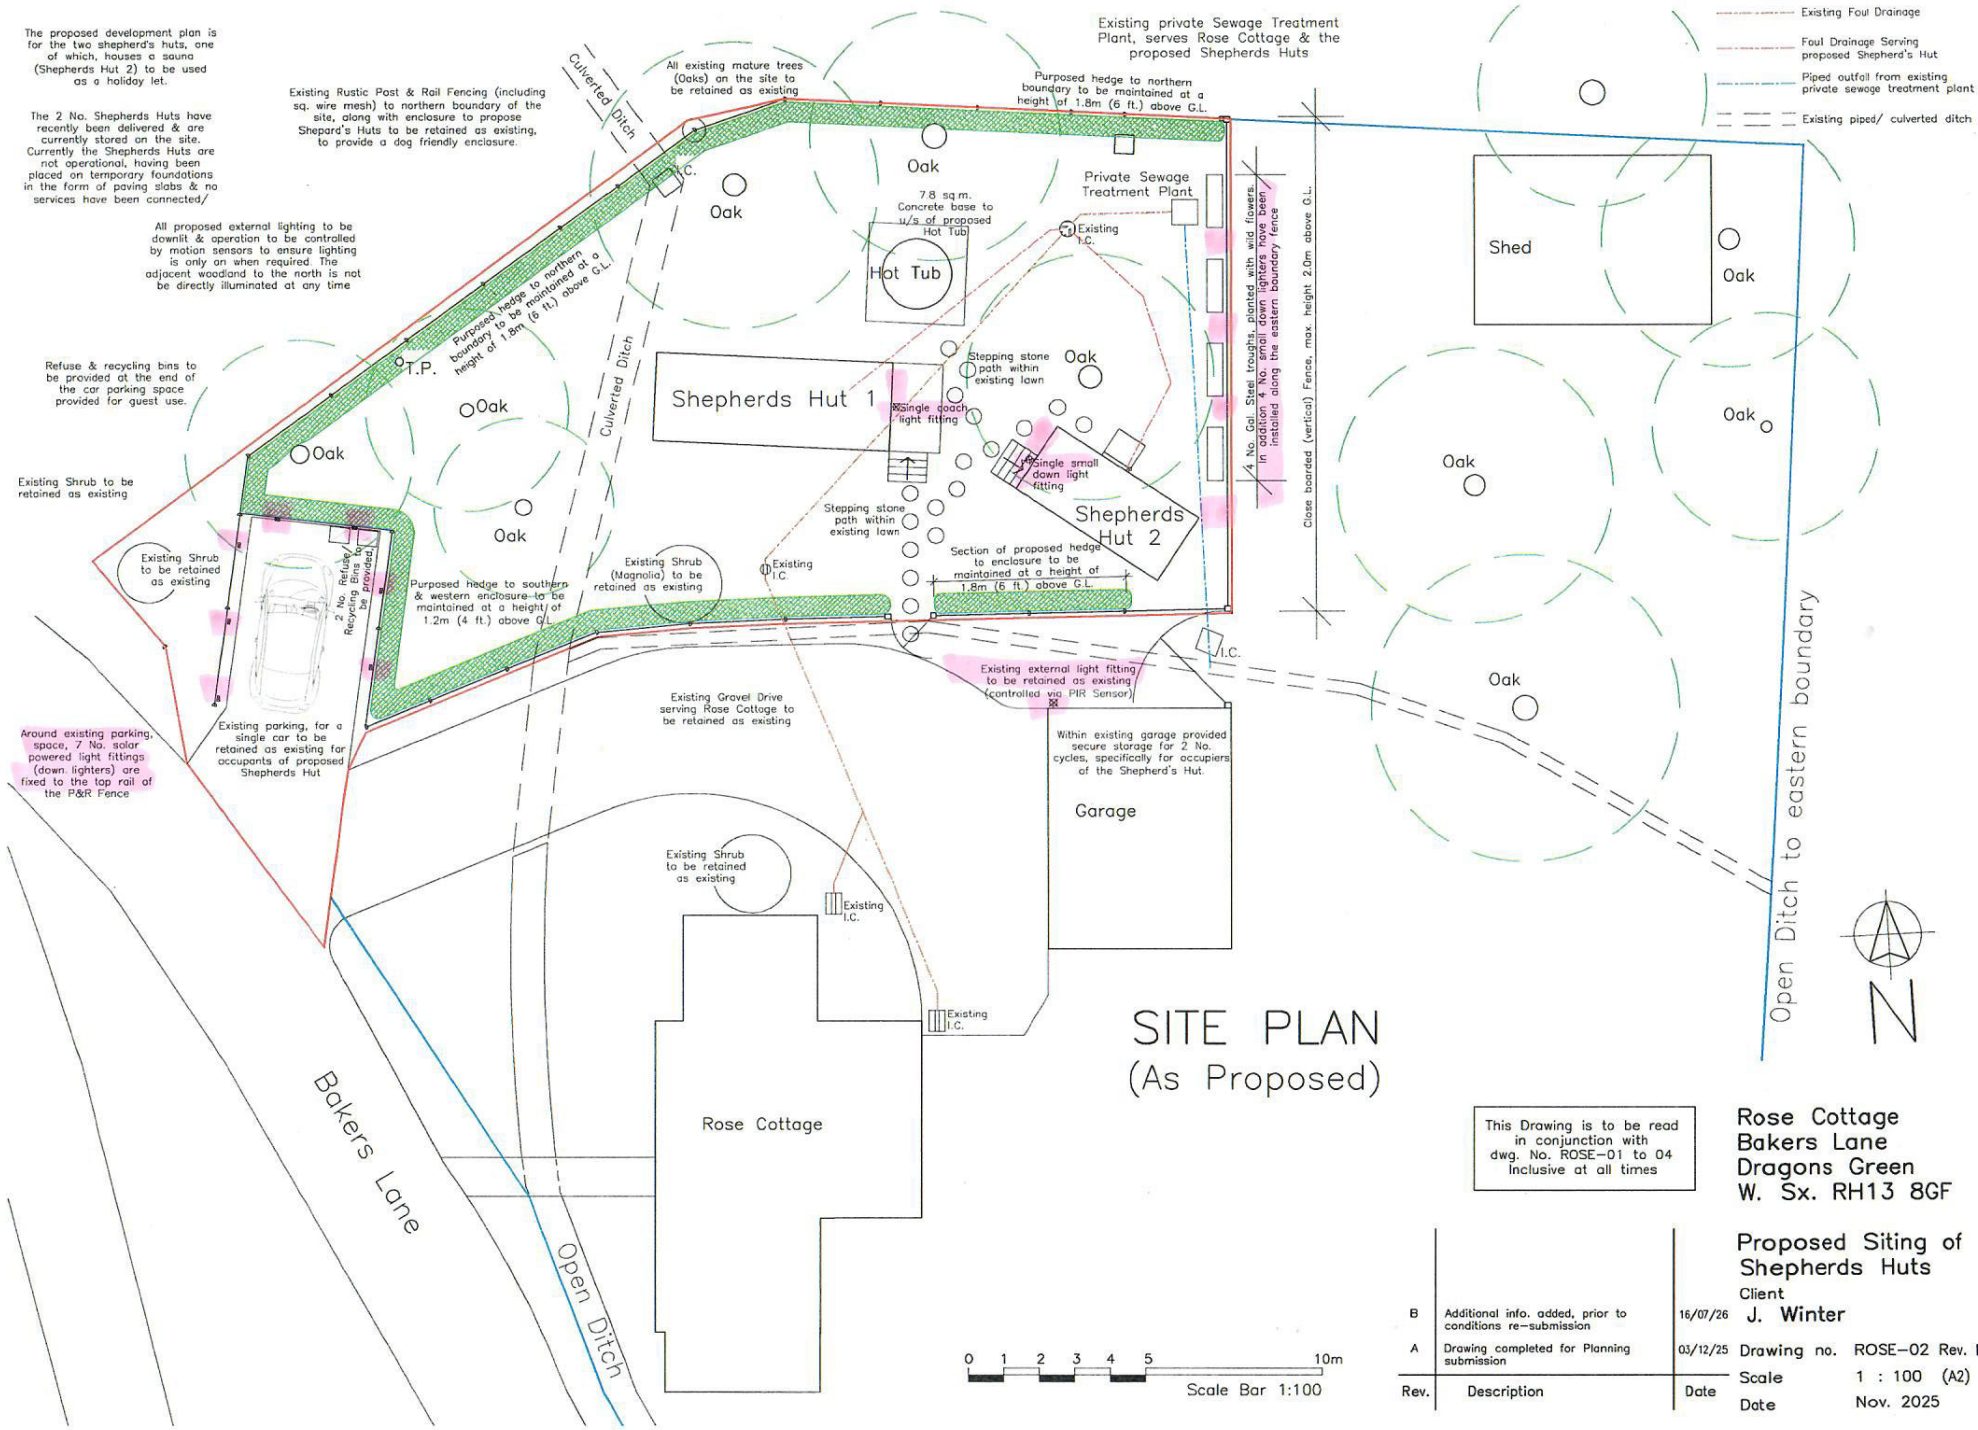

SITE PLAN
(As Proposed)

This Drawing is to be read in conjunction with dwg. No. ROSE–01 to 04 inclusive at all times

Rose Cottage
Bakers Lane
Dragons Green
W. Sx. RH13 8GF

Proposed Siting of Shepherds Huts

Client
J. Winter

Rev.	Description	Date
B	Additional info. added, prior to conditions re–submission	16/07/26
A	Drawing completed for Planning submission	03/12/25

Drawing no. ROSE–02 Rev. B
Scale 1 : 100 (A2)
Date Nov. 2025