1:250 2 4 6 8 10 12 14 16 18

Scale Bar:

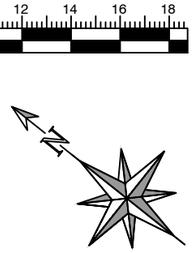

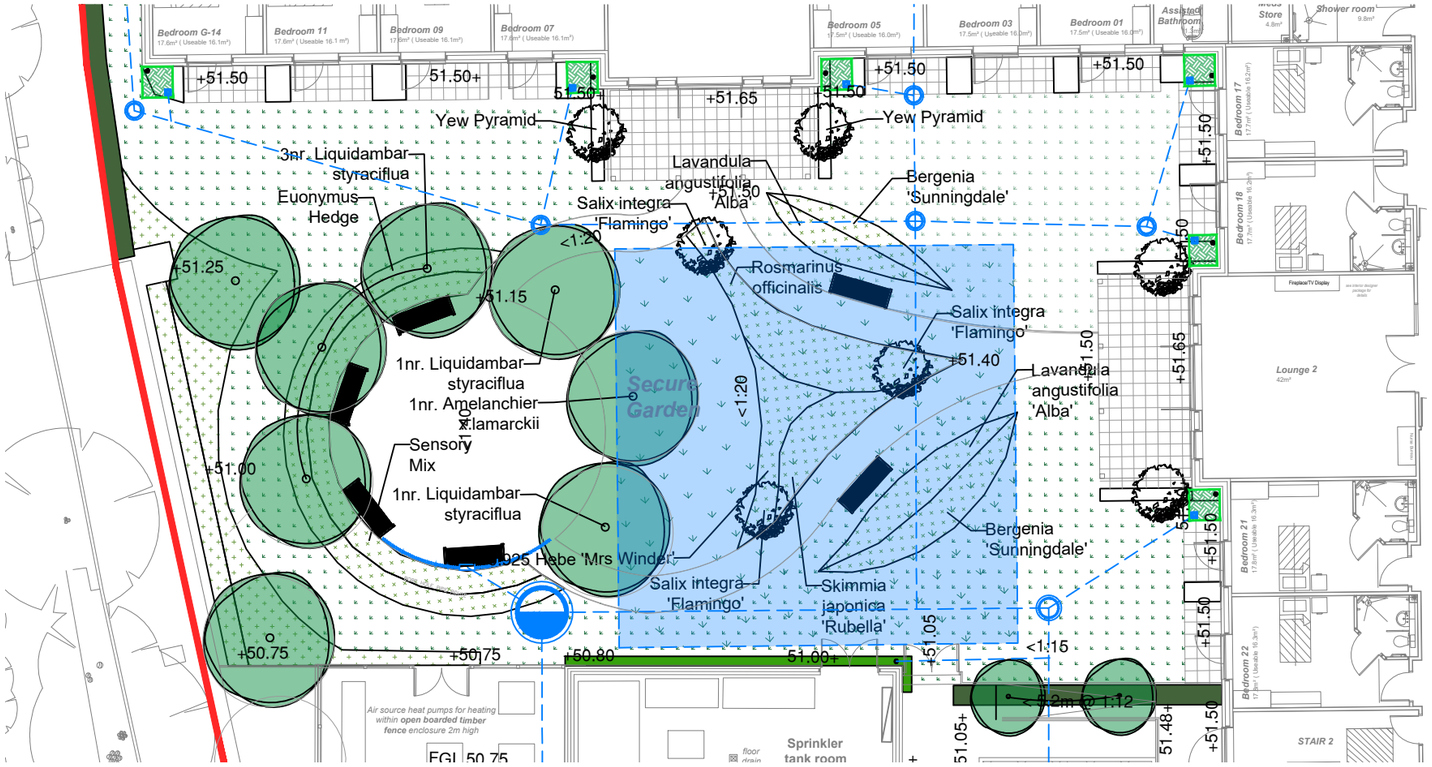

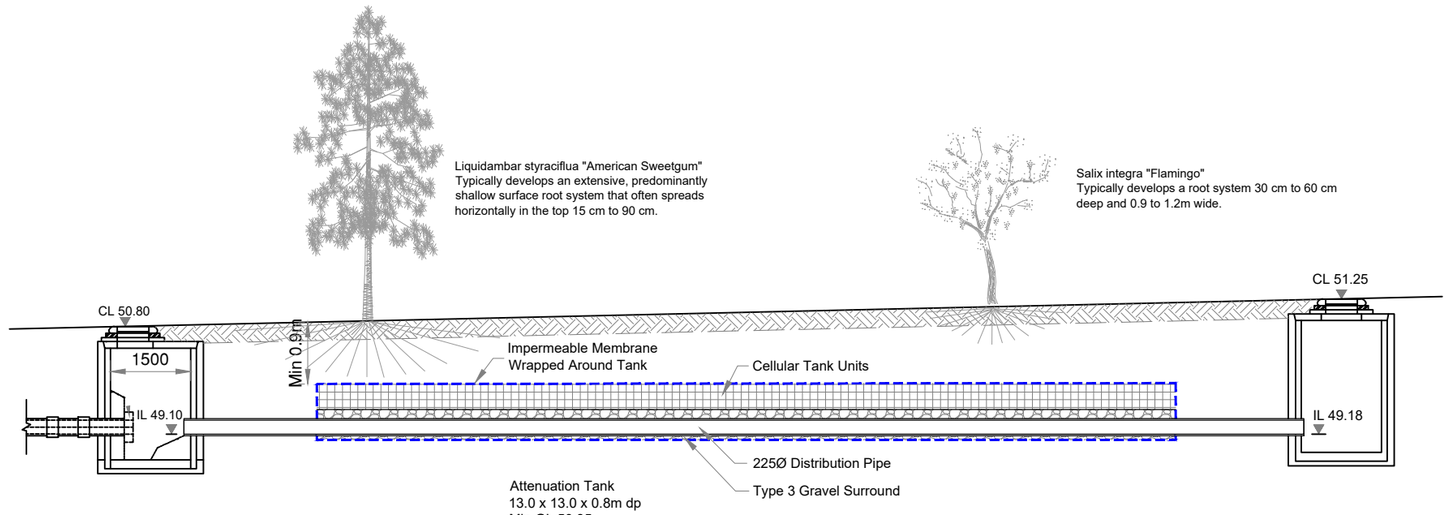

1:100 1 2 3 4 5 6 7

Scale Bar:

REV	DESCRIPTION	BY	DATE
.	.	.	.

CTSDESIGN
CONSULTING ENGINEERS
20 LONGFORD CLOSE
BIRMINGHAM B32 4JU
WWW.CTSDESIGN.CO.UK
INFO@CTSDESIGN.CO.UK

CLIENT
City Construction Group Ltd

PROJECT
Hurst Road, Horsham
West Sussex, RH12 2DJ

PHASE
INFORMATION

DRAWN BY	DATE
DMcC	11.10.2026
CHECKED BY	DATE

SCALE
1:250 @ A3

DRAWING
Attenuation Tank Section Through Landscaping

DWG No	REV
CS260706-901	