




This drawing is protected under Copyright and at no time should any portion of this drawing be reproduced or copied without the permission of the Architect. (Design Copyright Act 1968).
DO NOT SCALE. Site dimensions to be checked/verified before work is commenced.
THIS DRAWING IS NOT FOR CONSTRUCTION AND MUST NOT BE USED FOR PURPOSES OTHER THAN THAT FOR WHICH IT IS PROVIDED. It is supplied without liability for any errors or omissions.
All drawings subject to Statutory Authority Approval.

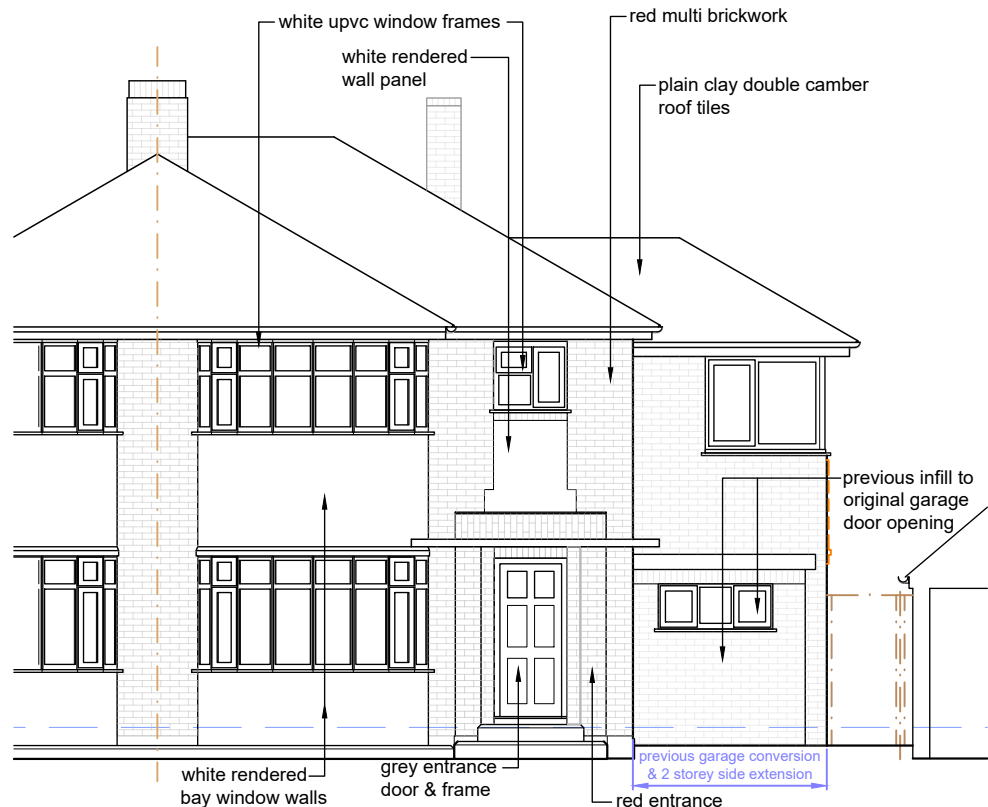


front (south west) elevation

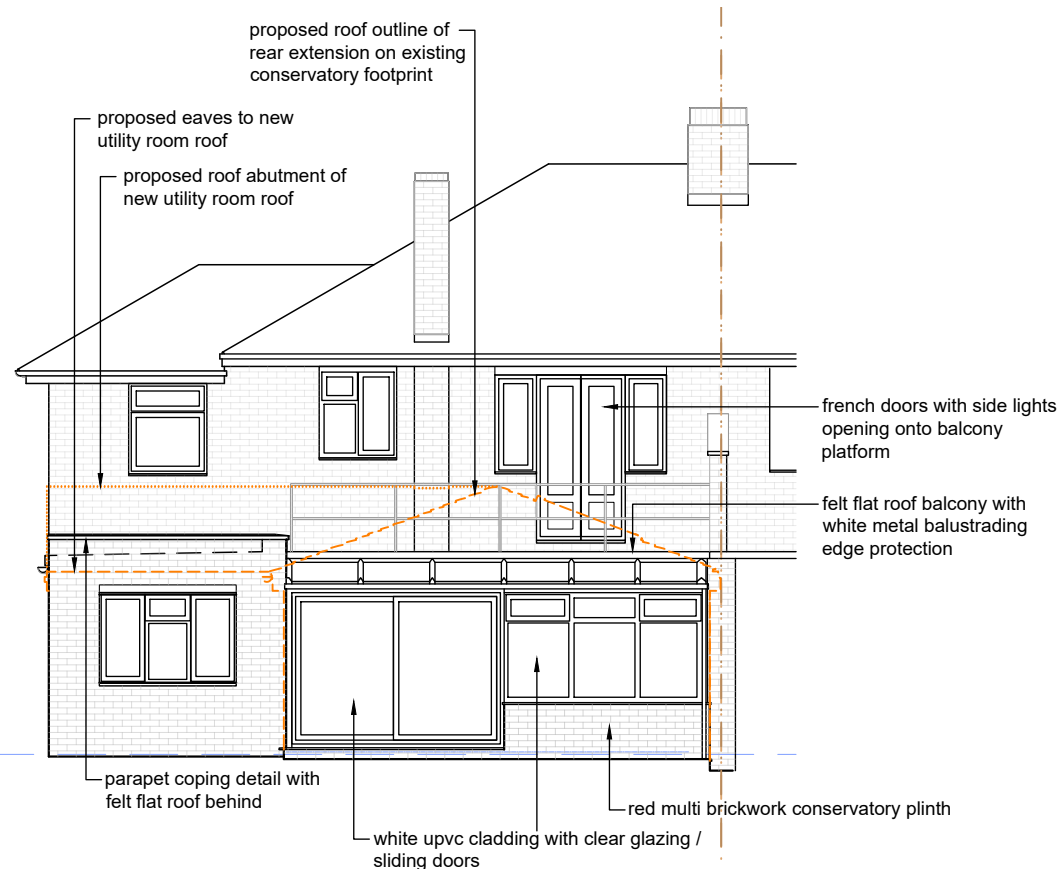


rear (north east) elevation

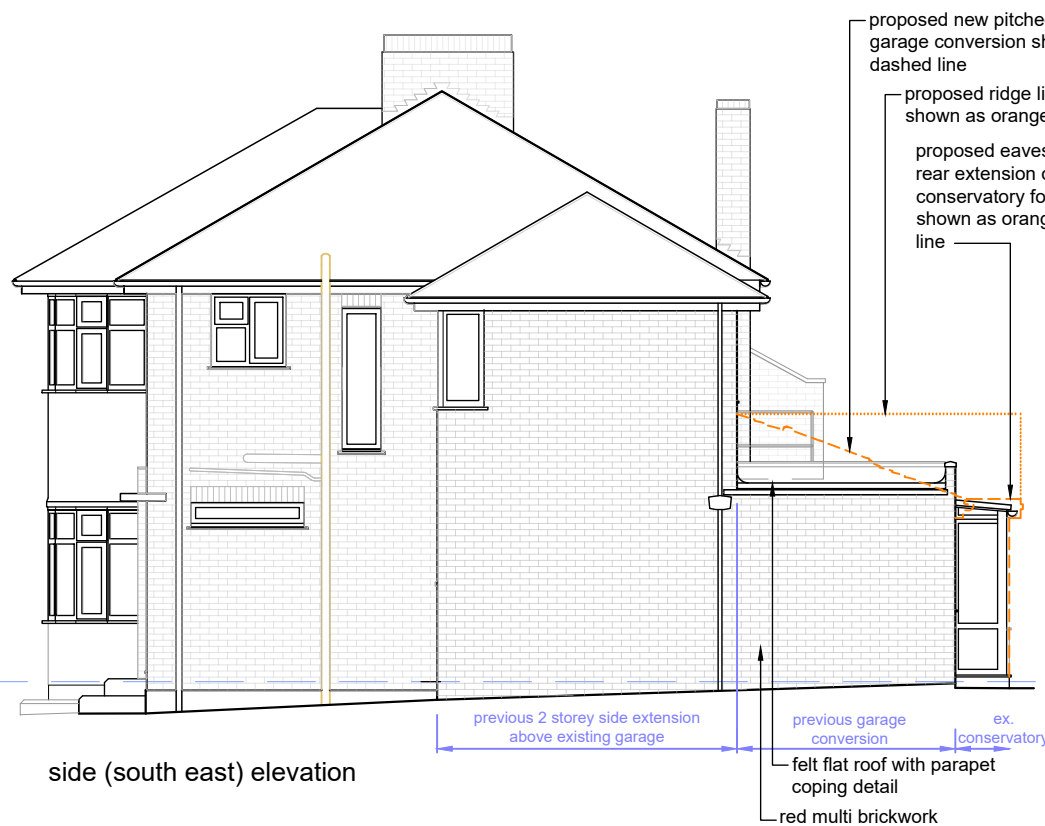

side (south east) elevation

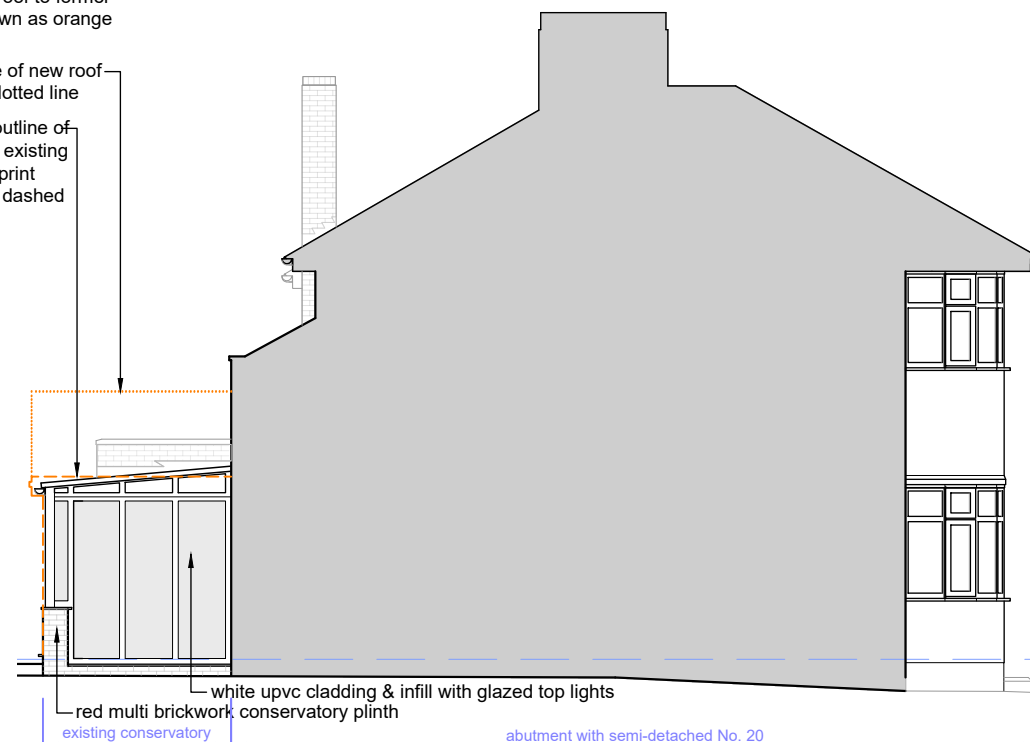

north west (sectional) elevation

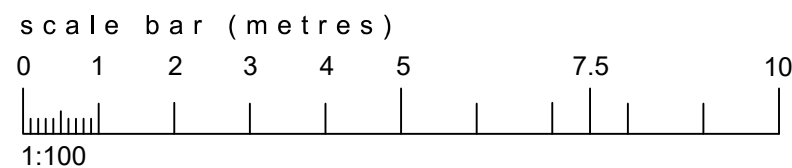

Rev	Reason for issue	Date
A	ISSUED FOR PLANNING	07/09/2026

RM Architectural Drafting Services
Horsham West Sussex RH13 5SJ

Address: 18 Guildford Road, Horsham, RH12 1LS

Project: Single storey rear extension replacement of existing conservatory & roof / minor modifications to existing

Client: Mr & Mrs Harrison

Drawing Title: Elevations as Existing

Scale: 1:100 at @ A3

Project No.: 1079

Drawing No.: 04

Revision: A

Date: 17/06/2026

Status: HOUSEHOLDER PLANNING PERMISSION

This drawing is copyright & must not be used / reproduced without permission.
Do not scale. Site dimensions to be checked / verified before work is commenced.