

This drawing is protected under Copyright and at no time should any portion of this drawing be reproduced or copied without the permission of the Architect. (Design Copyright Act 1968).
DO NOT SCALE. Site dimensions to be checked/verified before work is commenced.
THIS DRAWING IS NOT FOR CONSTRUCTION AND MUST NOT BE USED FOR PURPOSES OTHER THAN THAT FOR WHICH IT IS PROVIDED. It is supplied without liability for any errors or omissions.
All drawings subject to Statutory Authority Approval.


NOTE:

extent of existing roof & conservatory construction to be demolished shown as red dashed lines



front (south west) elevation

existing window sill level to be lowered to worktop level and head raised to u/s of existing garage lintel, upvc window installed to suit taller S/O, frame colour to be white

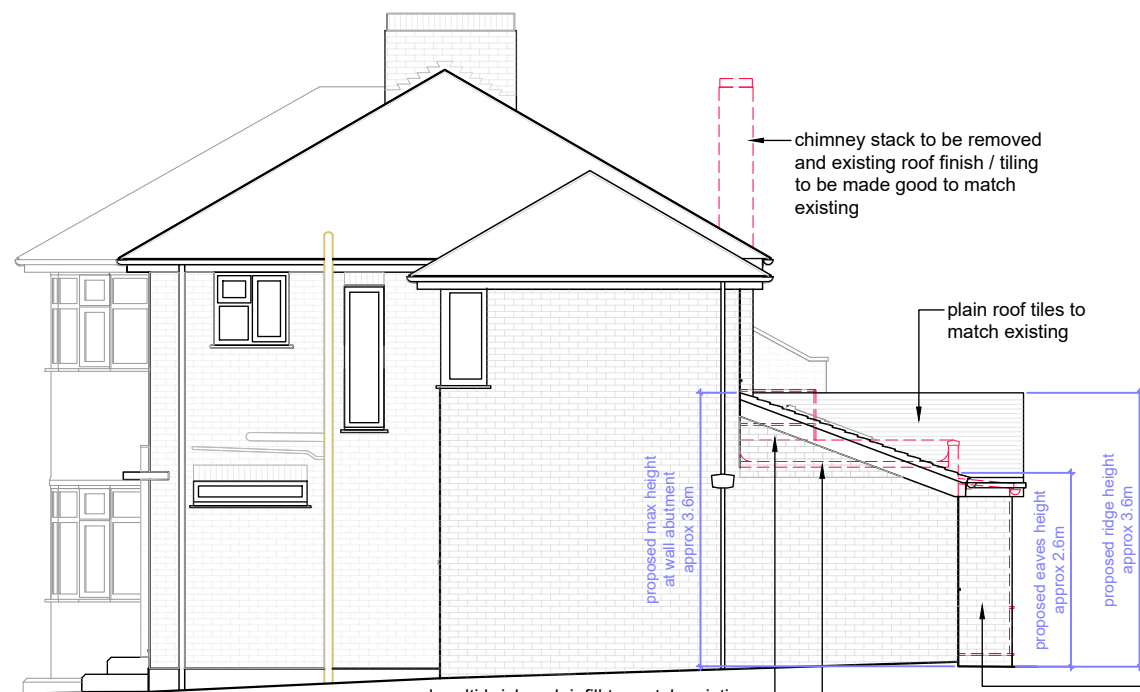


side (south east) elevation

red multi brickwork infill to match existing to suit new pitched roof configuration

outline of existing utility room roof to be removed & replaced with new pitched roof

red multi brickwork external walls to existing conservatory plinth footprint

scale bar (metres)

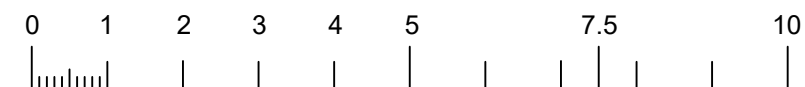

1:100

Rev	Reason for issue	Date
B	ISSUED FOR PLANNING	15/09/2026
A	ISSUED FOR PLANNING - Preliminary	07/09/2026
P1	Preliminary issue	12/02/2026

RM Architectural Drafting Services

Horsham West Sussex RH13 5SJ

Address: 18 Guildford Road, Horsham, RH12 1LS

Project: Single storey rear extension replacement of existing conservatory & roof / minor modifications to existing

Client: Mr & Mrs Harrison

Drawing Title: Elevations as Proposed

Scale: 1:100 at @ A3

Project No.: 1079


Drawing No.: 06

Revision: B

Date: 17/06/2026

Status: HOUSEHOLDER PLANNING PERMISSION

This drawing is copyright & must not be used / reproduced without permission.
Do not scale. Site dimensions to be checked / verified before work is commenced.

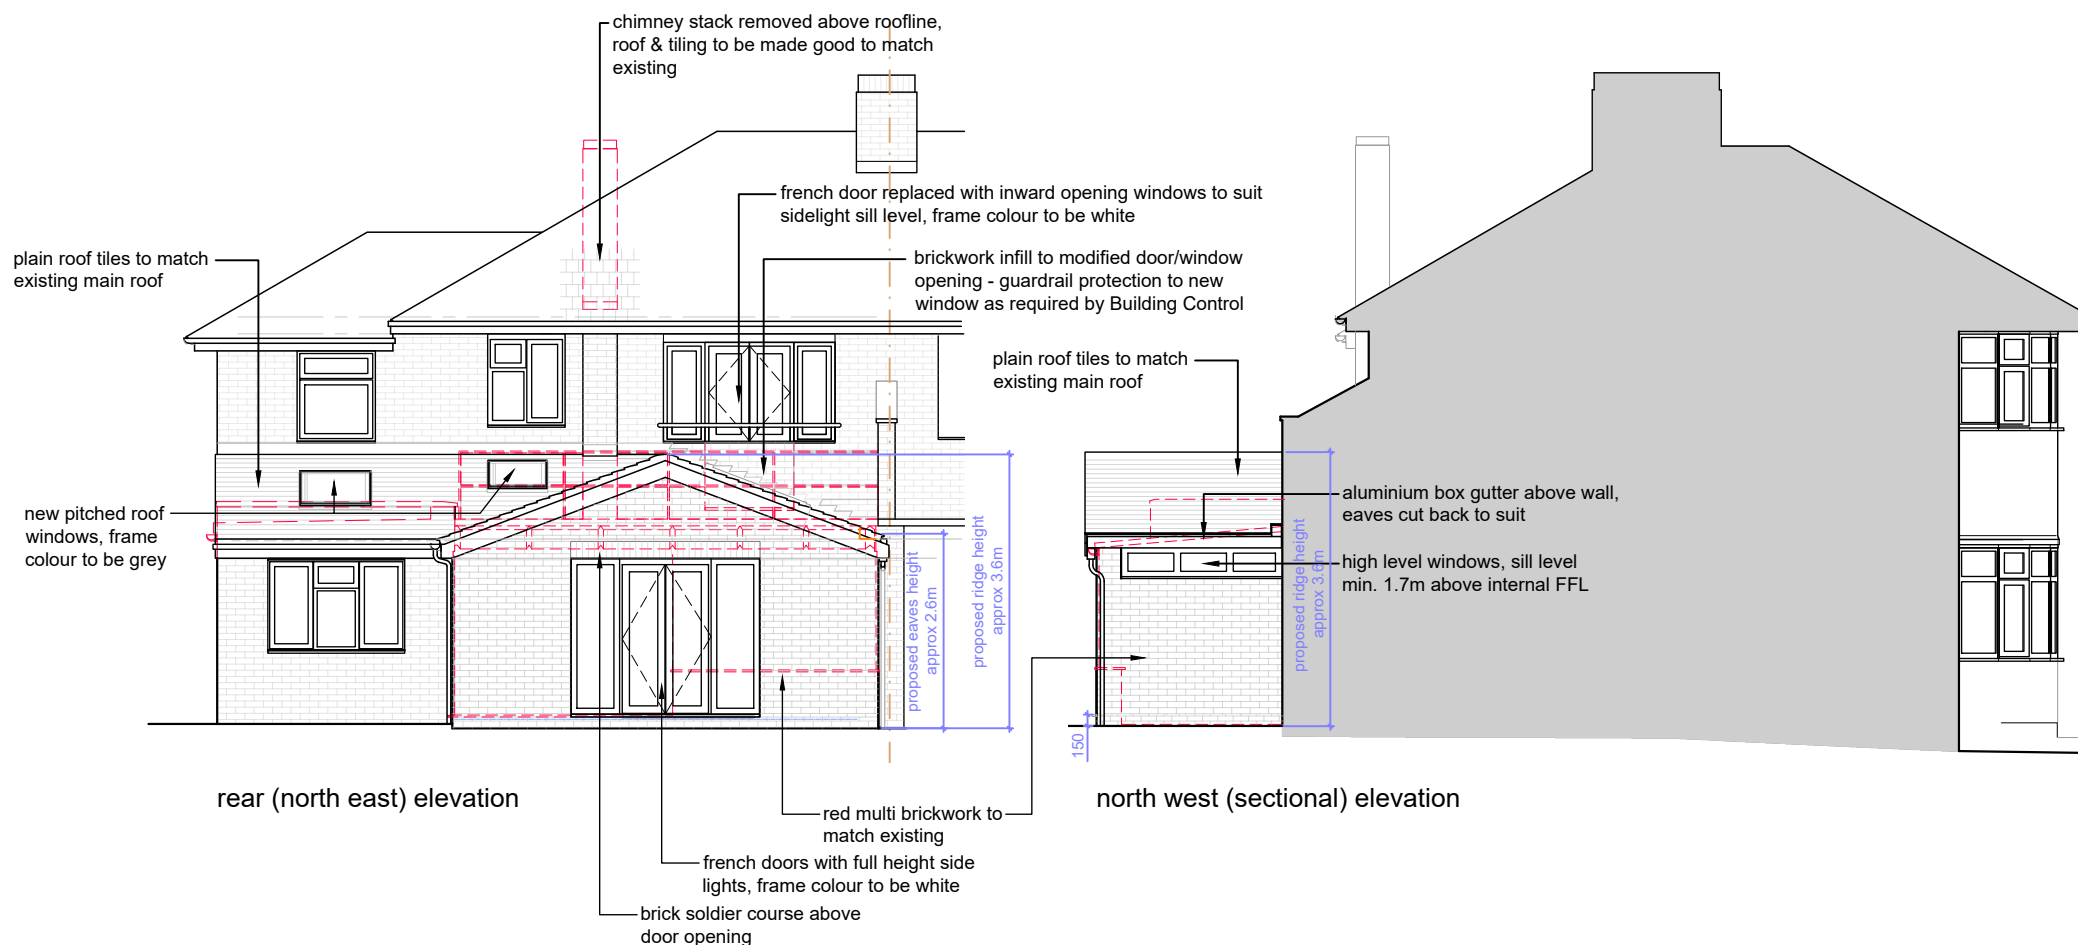

rear (north east) elevation

north west (sectional) elevation