Notes


Do not scale off this drawing except for planning purposes

Check all dimensions on site before any work commences

All goods, materials and workmanship must conform to current building regulations, british standards and codes of practice.

Copyright of this drawing is to be retained by Ecotecture Ltd and must not be reproduced without written consent from the practice.

Drawing to be printed A1

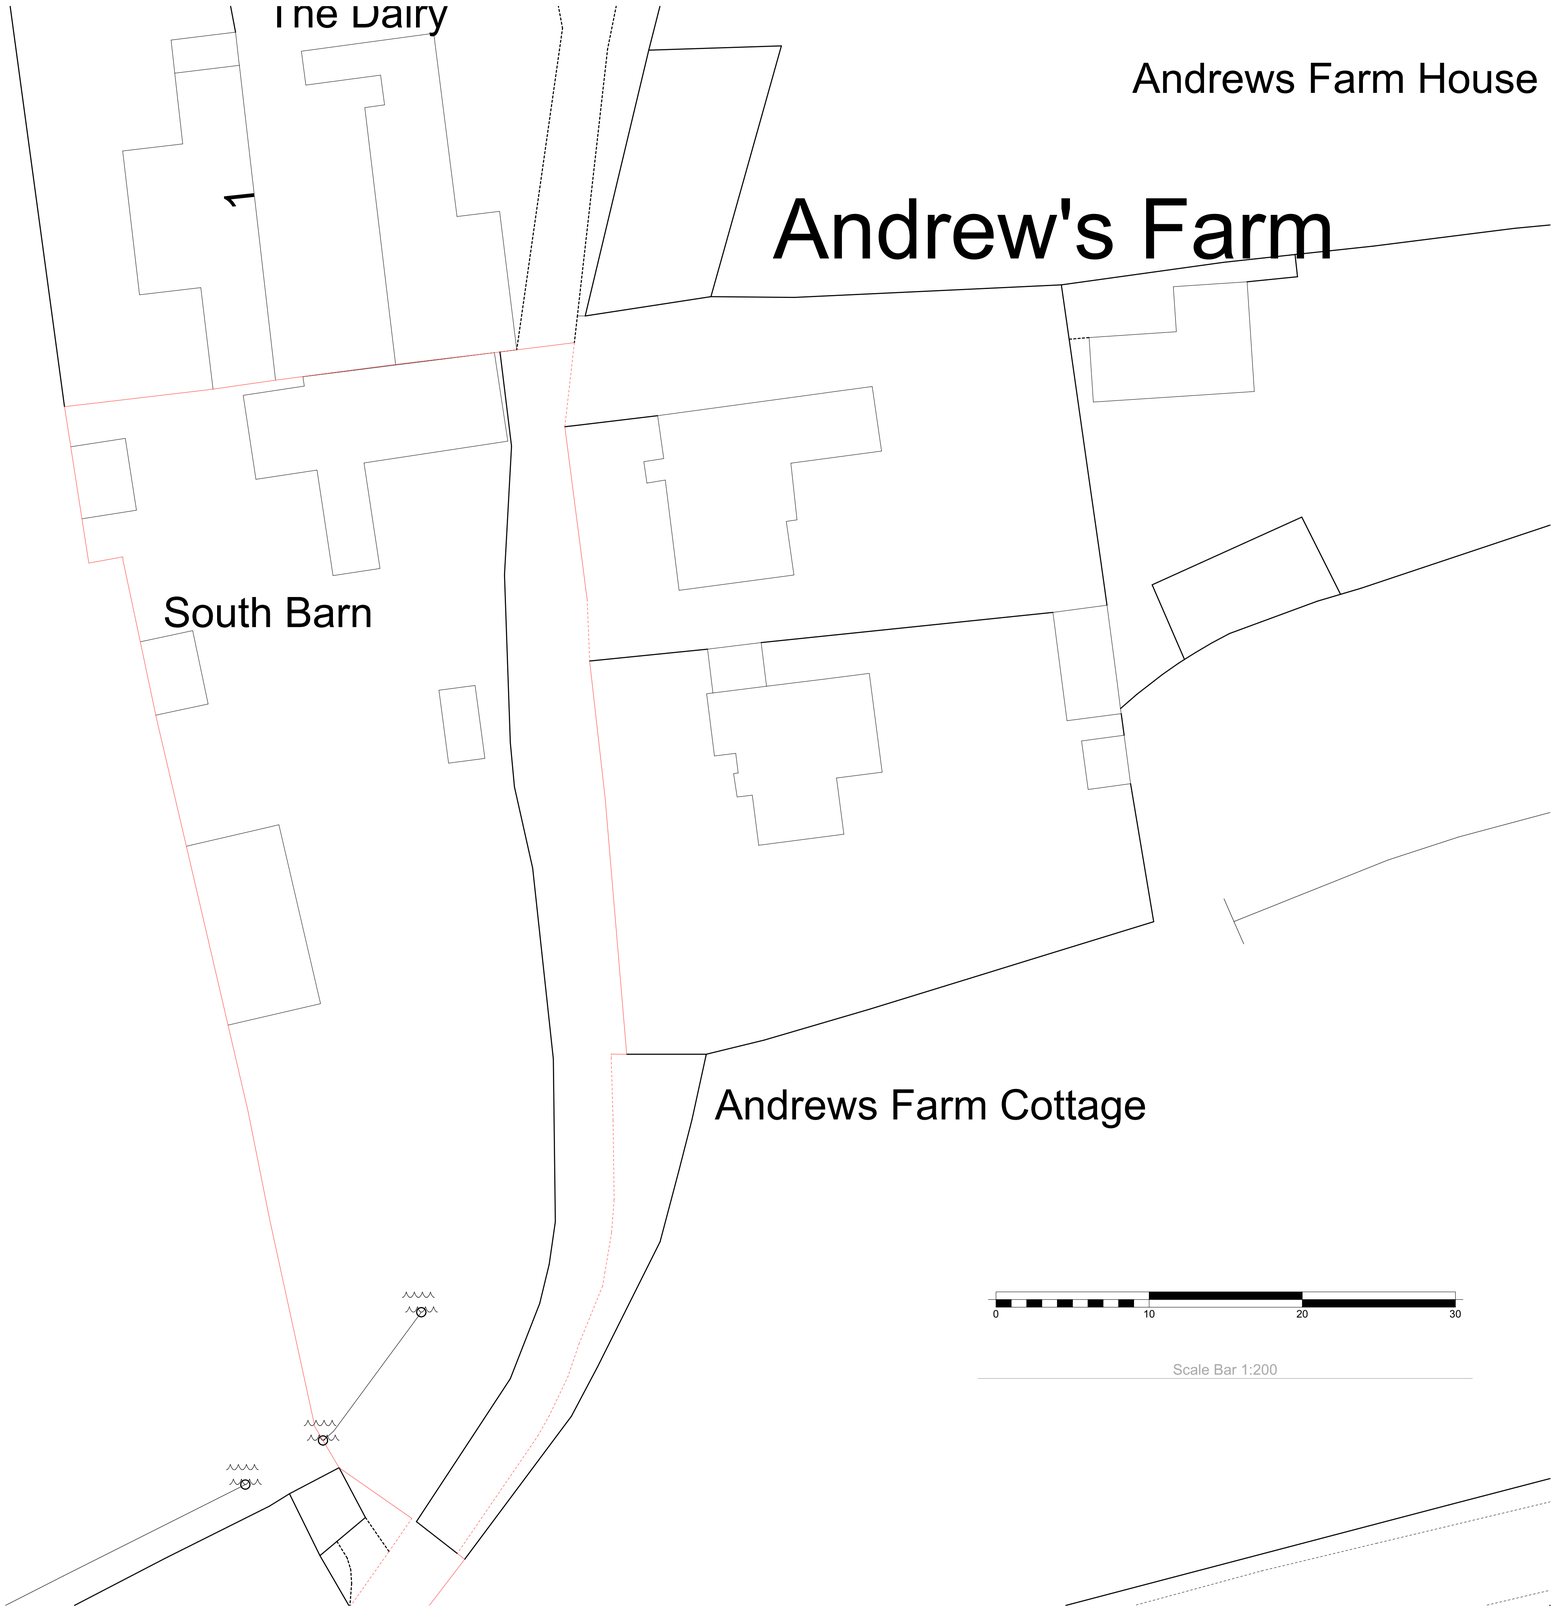

Site Plan

Scale Bar 1:200



Scale Bar 1:1250

Location Plan

RevID	Transmitted By	Transmittal Set Date	Layout Comment

ecotecture
ECOLOGICAL ARCHITECTURE

01444 416745 info@ecotecture.co.uk
www.ecotecture.co.uk

31 Sussex Road Haywards Heath
West Sussex RH16 4DZ

Client: Keith George

Address: South Barn
Andrews Farm
Station Road, Warnham
RH12 3SP

Description: Existing site and location plan

Scale: **1:200, 1:1250** Date: **Jul'23**
Drawn: **CH** Checked: **JS**

Drawing No: 783 **/10B**