


P:\LONDON PROJECTS\2018\1880_SOUTHWATER PHASE 5\01 CAD\02 SHEET LAYOUT\EXA_1880_702 TYPICAL TREE PIT ADJOINING PAVING DETAIL.DWG

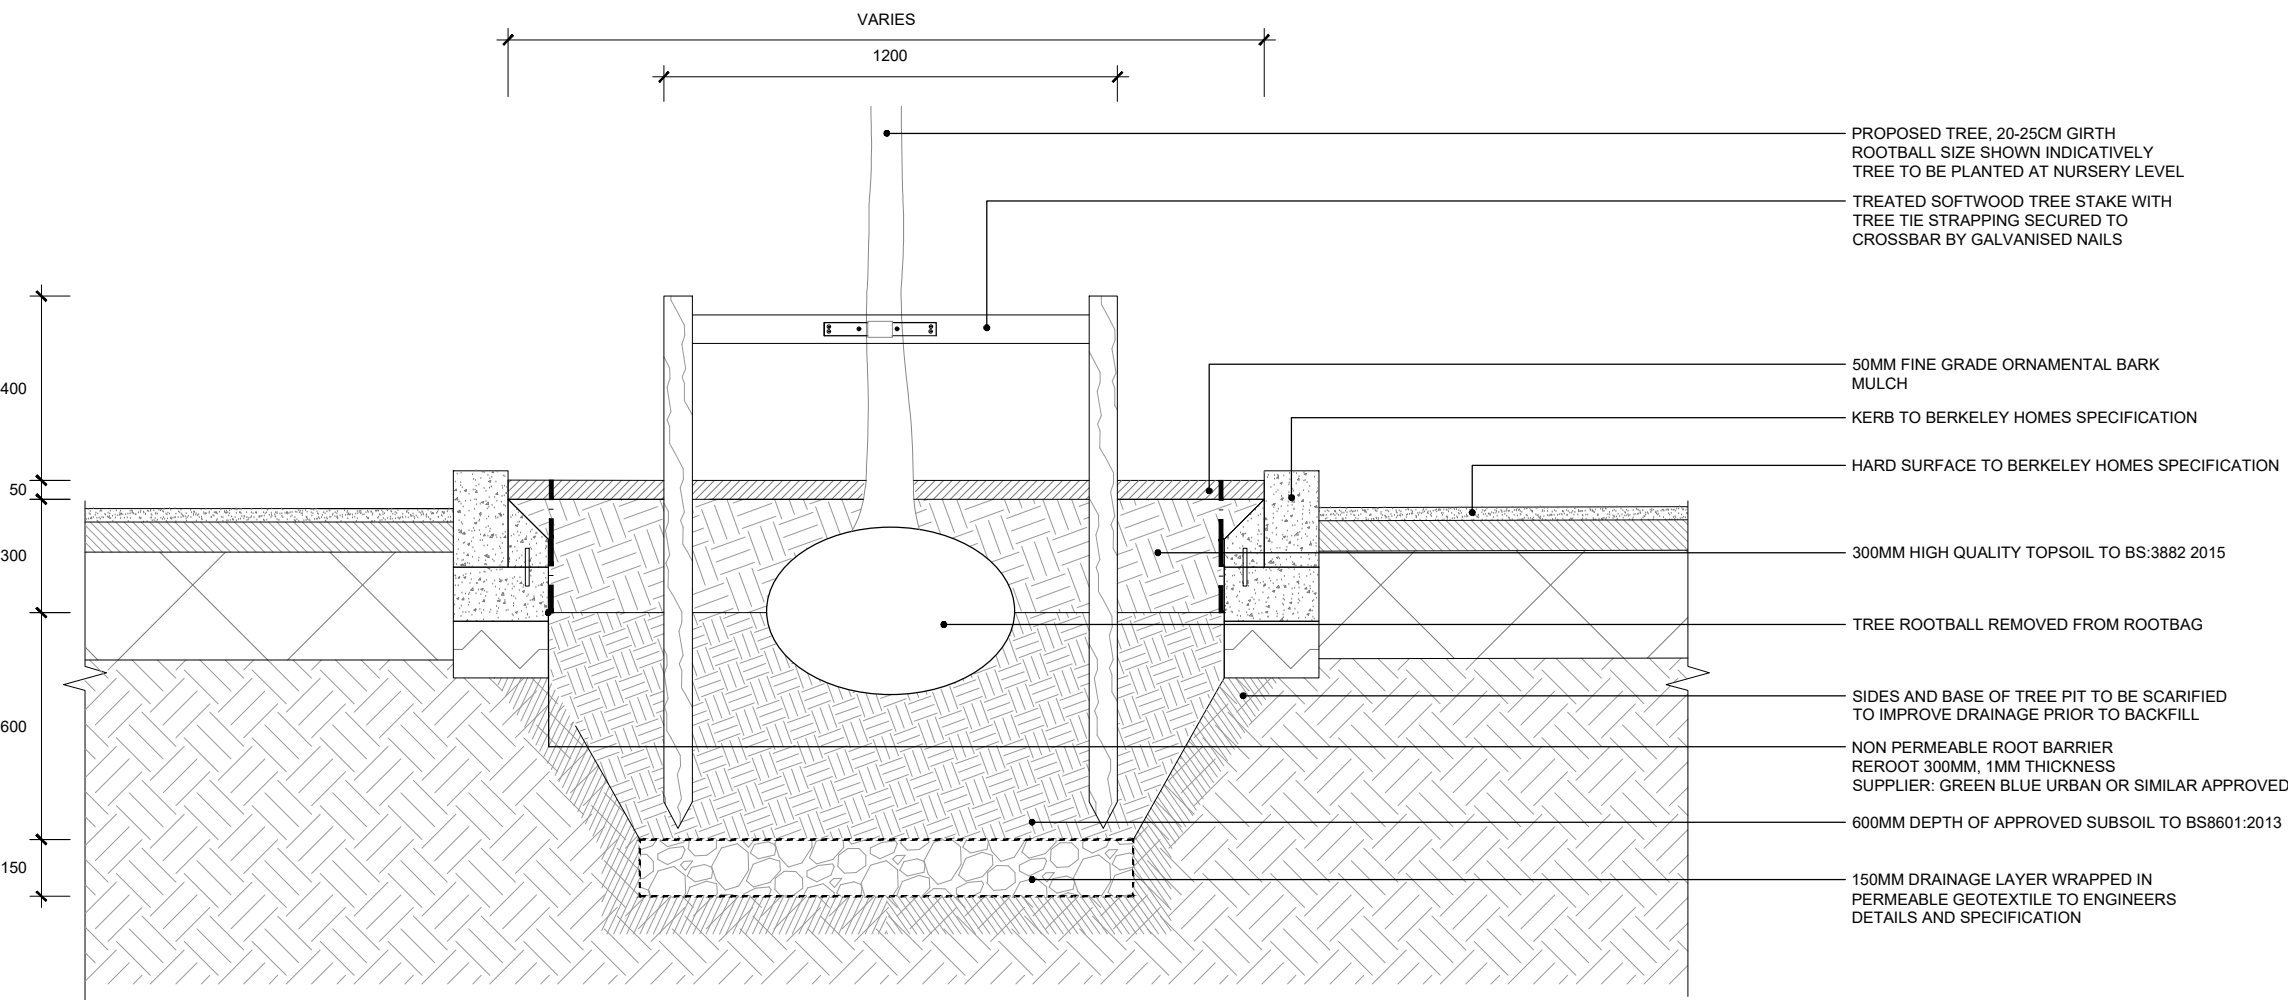

01 TYPICAL TREE PIT ADJOINING HARD PAVING
702 SECTION SCALE 1:20



No dimensions are to be scaled from this drawing.
All dimensions are to be checked on site.
Area measurements for indicative purposes only.

This drawing is the property of Exterior Architecture Ltd.
No part of the drawing may be reproduced in any manner without
permission from Exterior Architecture Ltd.

Client
**BERKELEY HOMES (SOUTHERN)
LTD**

----	----	----
----	----	----
----	----	----
----	----	----
----	----	----
----	----	----
----	----	----
----	----	----
Rev	Description	Date

**EXTERIOR
ARCHITECTURE**
LONDON: Studio 1S, Hewlett House, Havelock Terrace,
London, SW8 4AS
MANCHESTER: Studio 537, The Royal Exchange, St Anns
Square, Manchester, M2 7DH
E-Mail: office@exteriorarchitecture.com
Web: www.exteriorarchitecture.com

Project title
SOUTHWATER PHASE 5

Drawing title
**TYPICAL TREE PIT ADJOINING HARD
PAVING DETAIL**

Issued By	London	T: 020 7978 2101
Scale	1:20 @ A3	Drawn MN
Status	PLANNING	Checked PW
Date	2019.11.08	Approved SM
Drawing number	EXA_1880_702	Revision
