
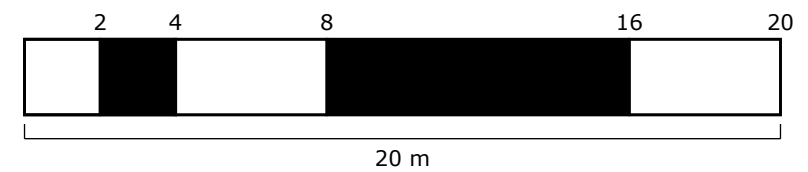
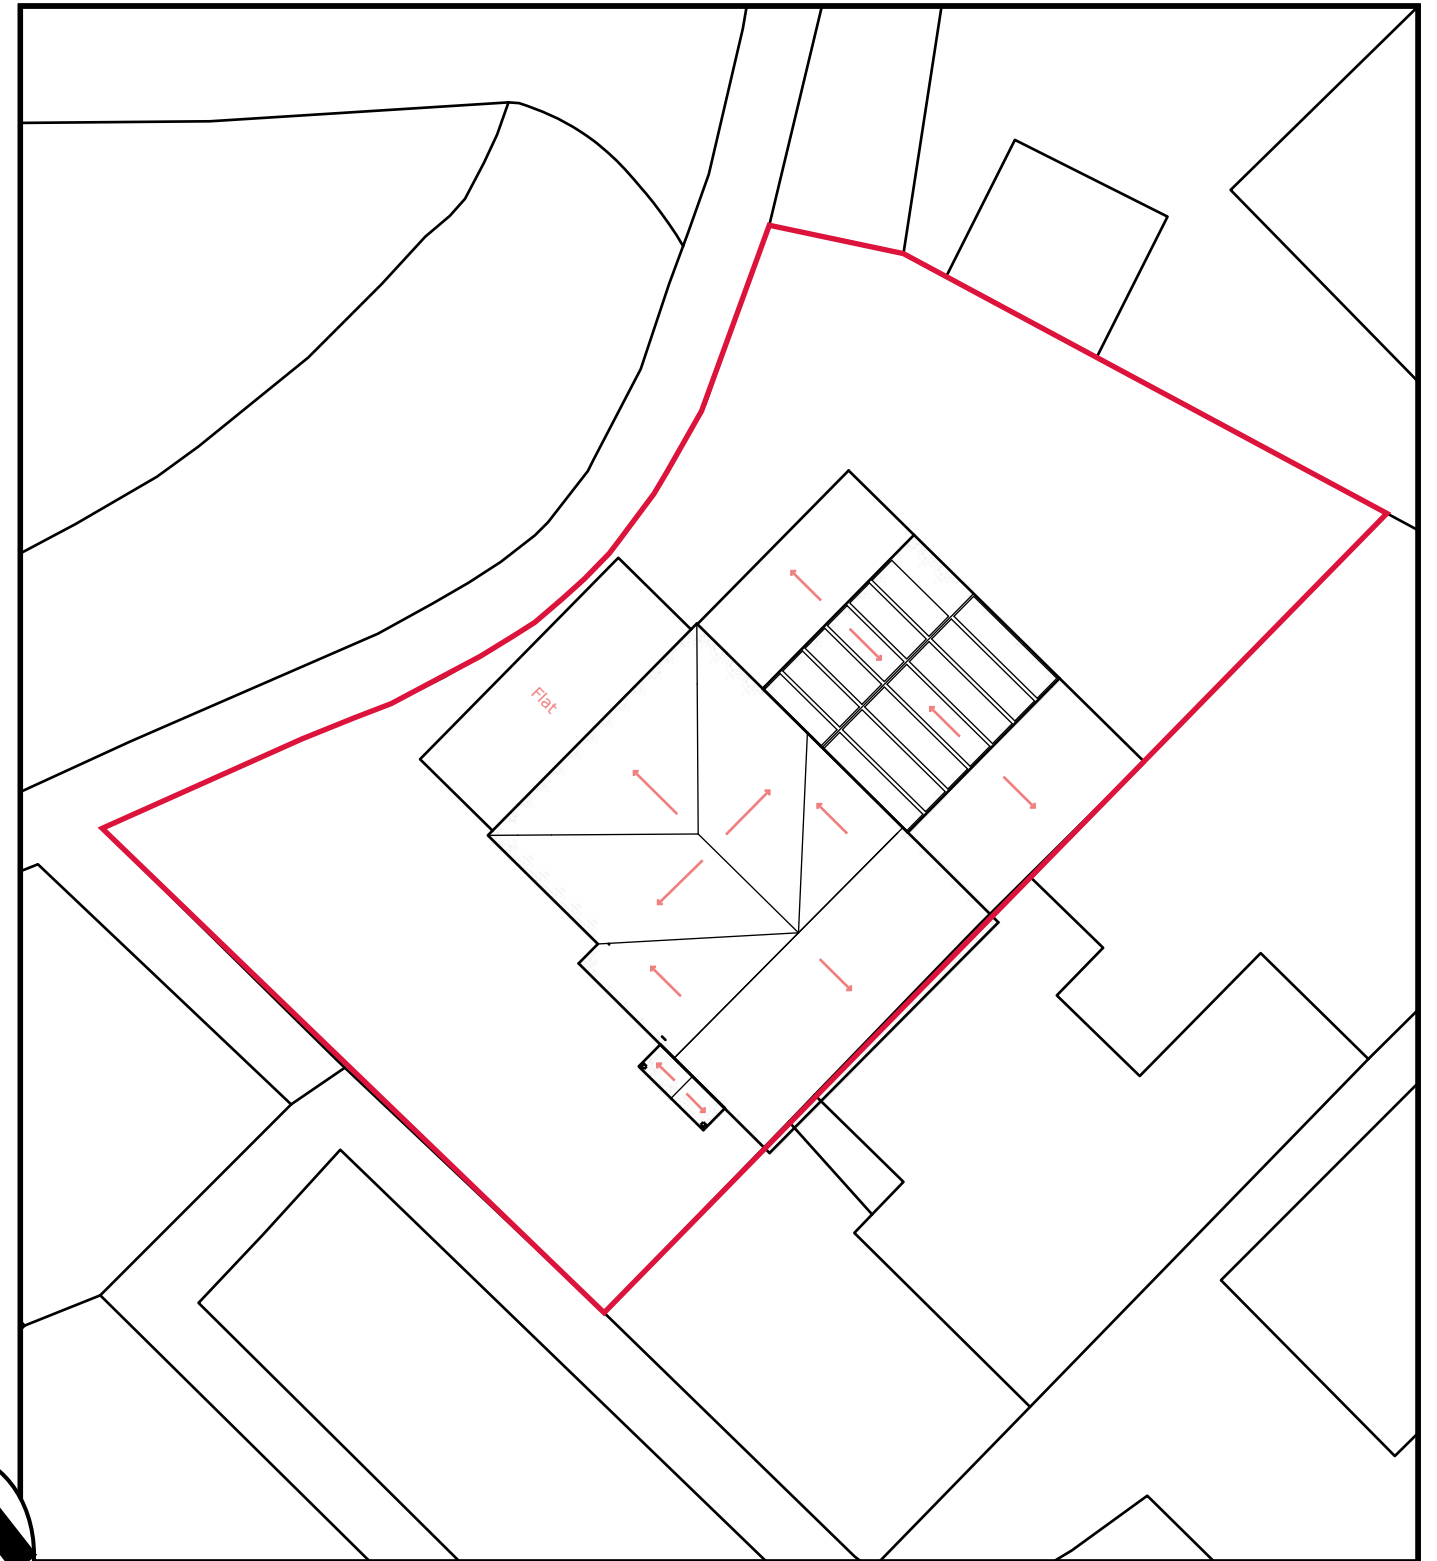
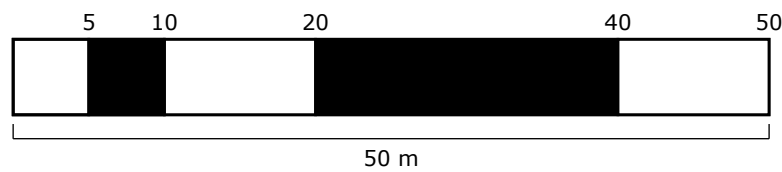


Roof Materials

Porch and Main Roof: Concrete Interlocking Tile Dark Grey
Rear Extension: Standing Seam Dark Grey with Glass Panelling
Garage Flat Roof: Black single ply membrane
Fascia's, Soffit's and Barge Boards: Dark Grey U-PVC

Proposed
Location Plan
1:500

Proposed
Site / Roof
Plan
1:200

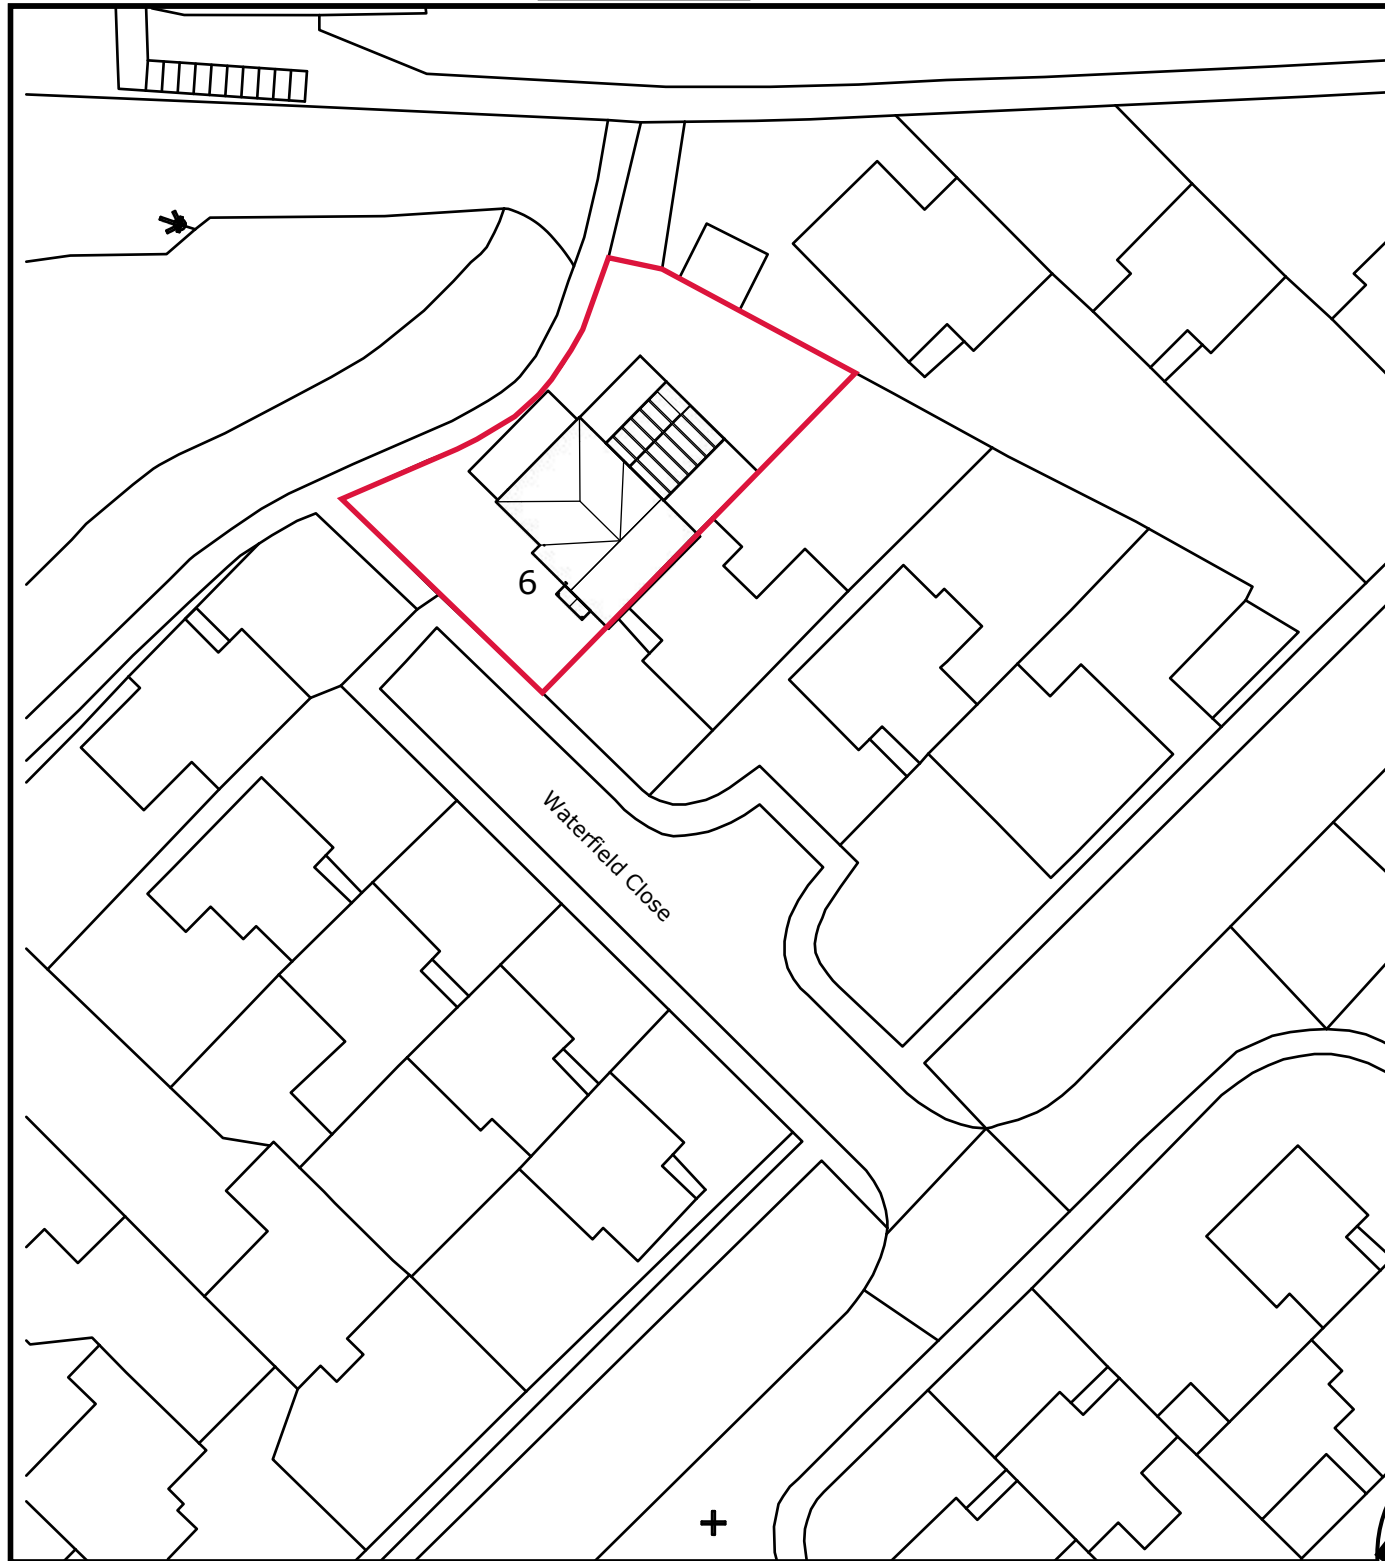

Client	Project	Drawing	Scale	Drawn	Revision	Date
Mr & Mrs Anderson	6 Waterfield Close	Site Plans	1:500, 1:200 @ A3	AW	A	13/04/2026